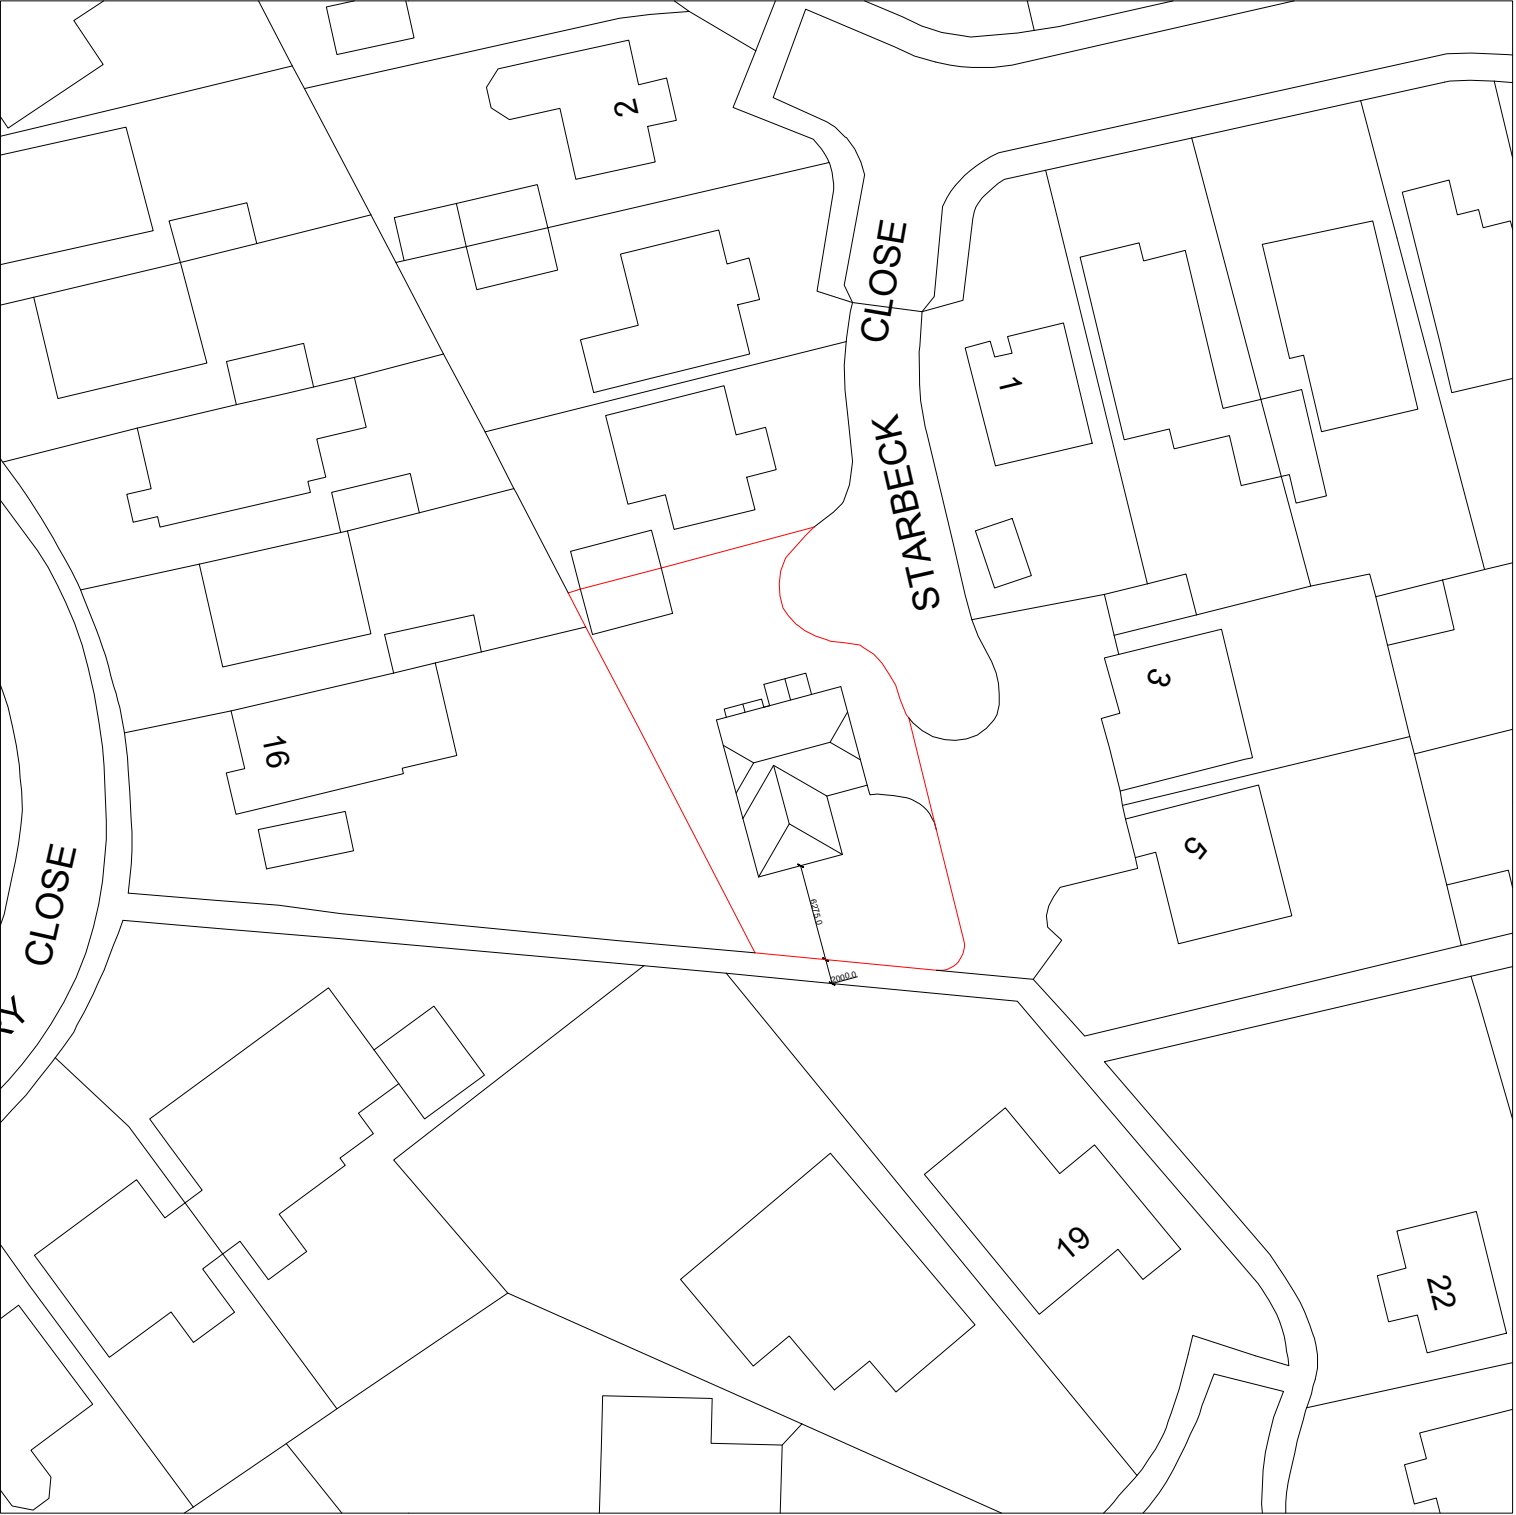
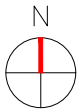


W: adeptdesignltd.co.uk | M: 07496819062 | E: enquiries@adeptdesignltd.co.uk

PROJECT	8 STARBECK CLOSE, BURY, BL8 2UP	REVISION	001
TITLE	FIRST-FLOOR REAR EXTENSION	DESCRIPTION	PROPOSED SITE PLAN
NUMBER	A101	STATUS	COMPLETE
SCALE	1:500	DATE	09/01/2025