




©Crown Copyright and database rights 2024 OS Licence no. AC0000849896

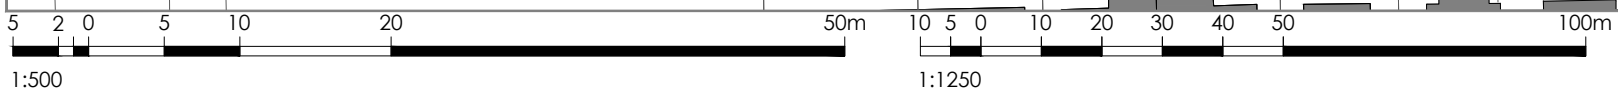

Planning drawings

Site Boundary

Rev ref	Description	Date
Project	Ground floor rear/side extension	
Site Address	8 Pine Grove Prestwich Manchester M25 3DR	
Client	Mr Gary Jones & Mr Mark Hill	
Drawing status	Planning	
Drawing title	Existing block plan	
Date	August 2024	
Scale	1:500 @ A4	
Dwg No.	2024-1811-P-105	Rev -