




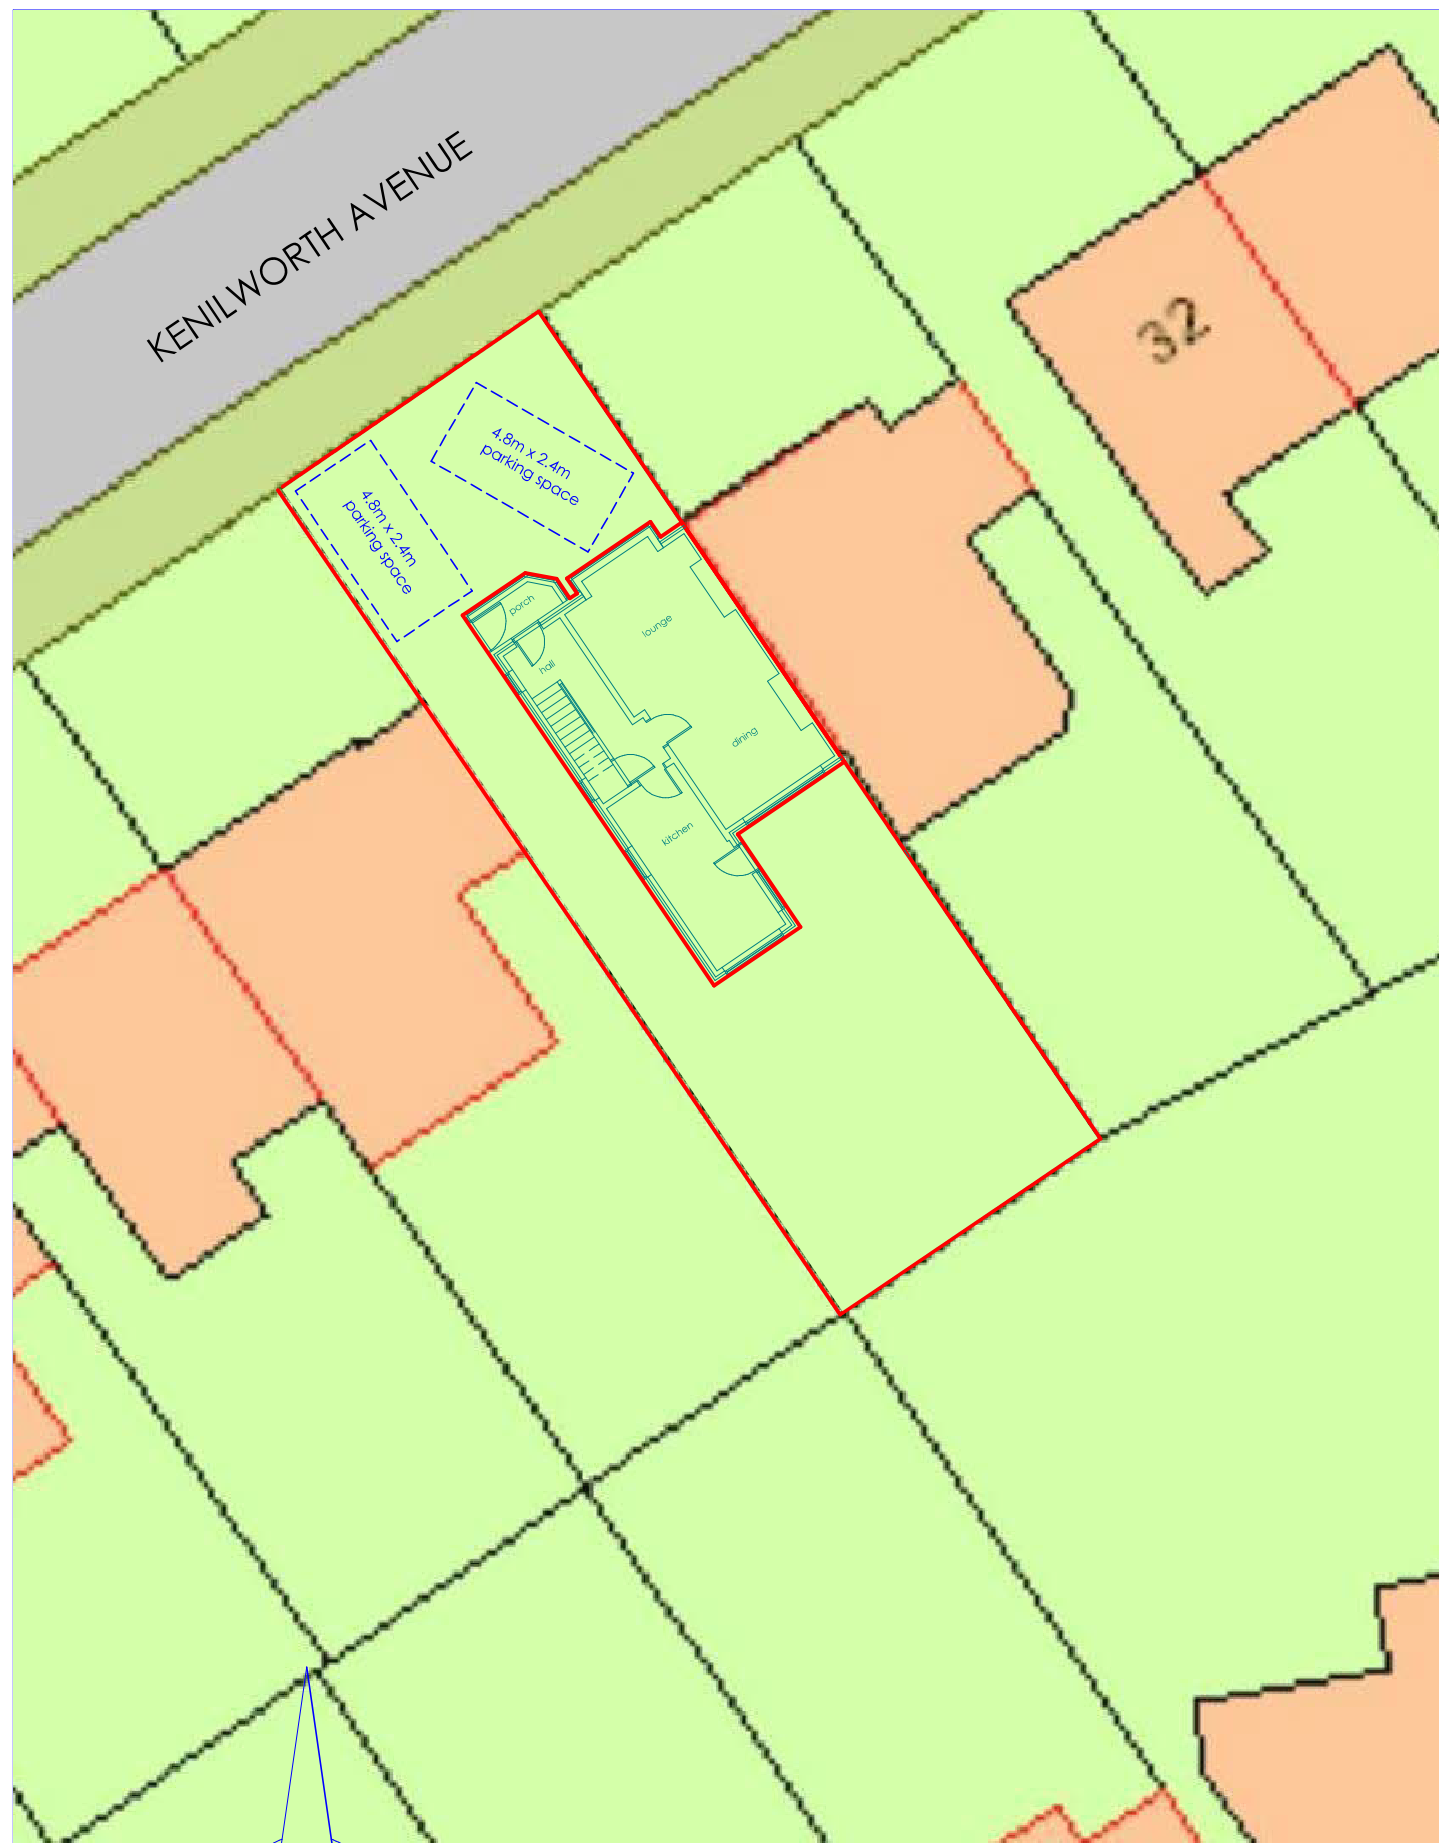

EXISTING

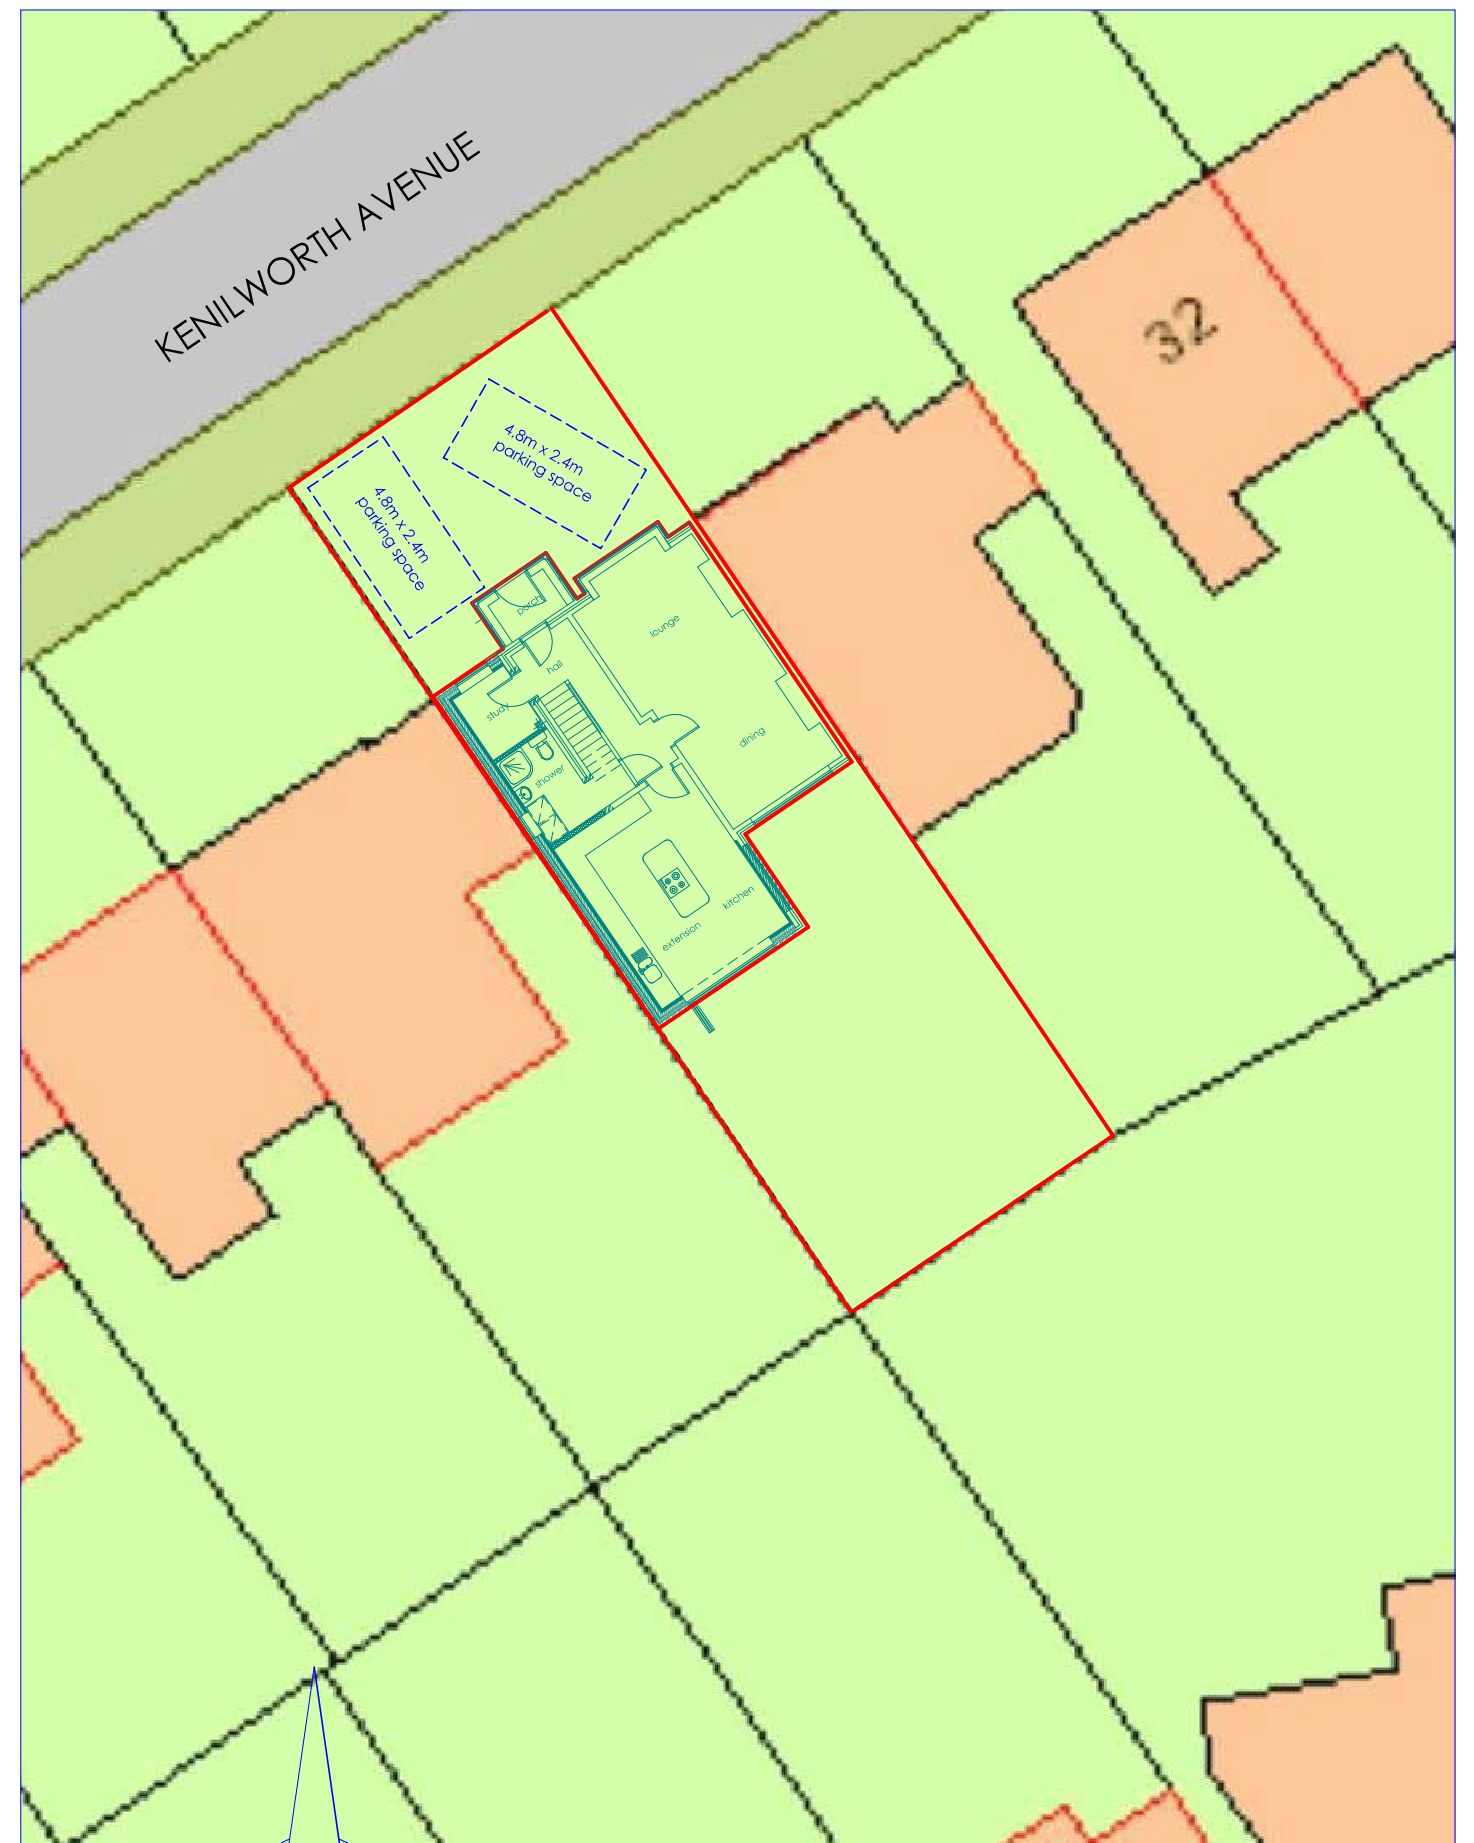

PROPOSED


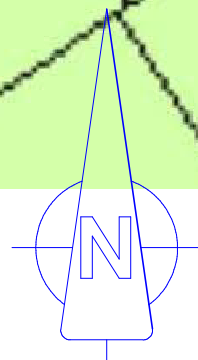


DAVID YOUNG

37 TEMPLE DRIVE : SWINTON :
davidyoung.architect@gmail.com

ARCHITECT

MANCHESTER : M27 4EA
MOBILE 07774 181 336

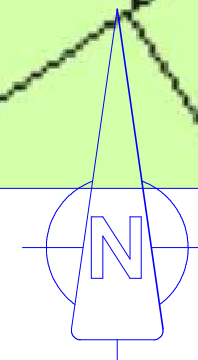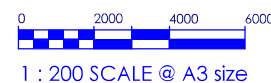

SITE PLANS DWG : 00

28 KENILWORTH AVENUE WHITEFIELD MANCHESTER M45 6TG AUG 2024
REV A: Feb 2022 - parking spaces added