

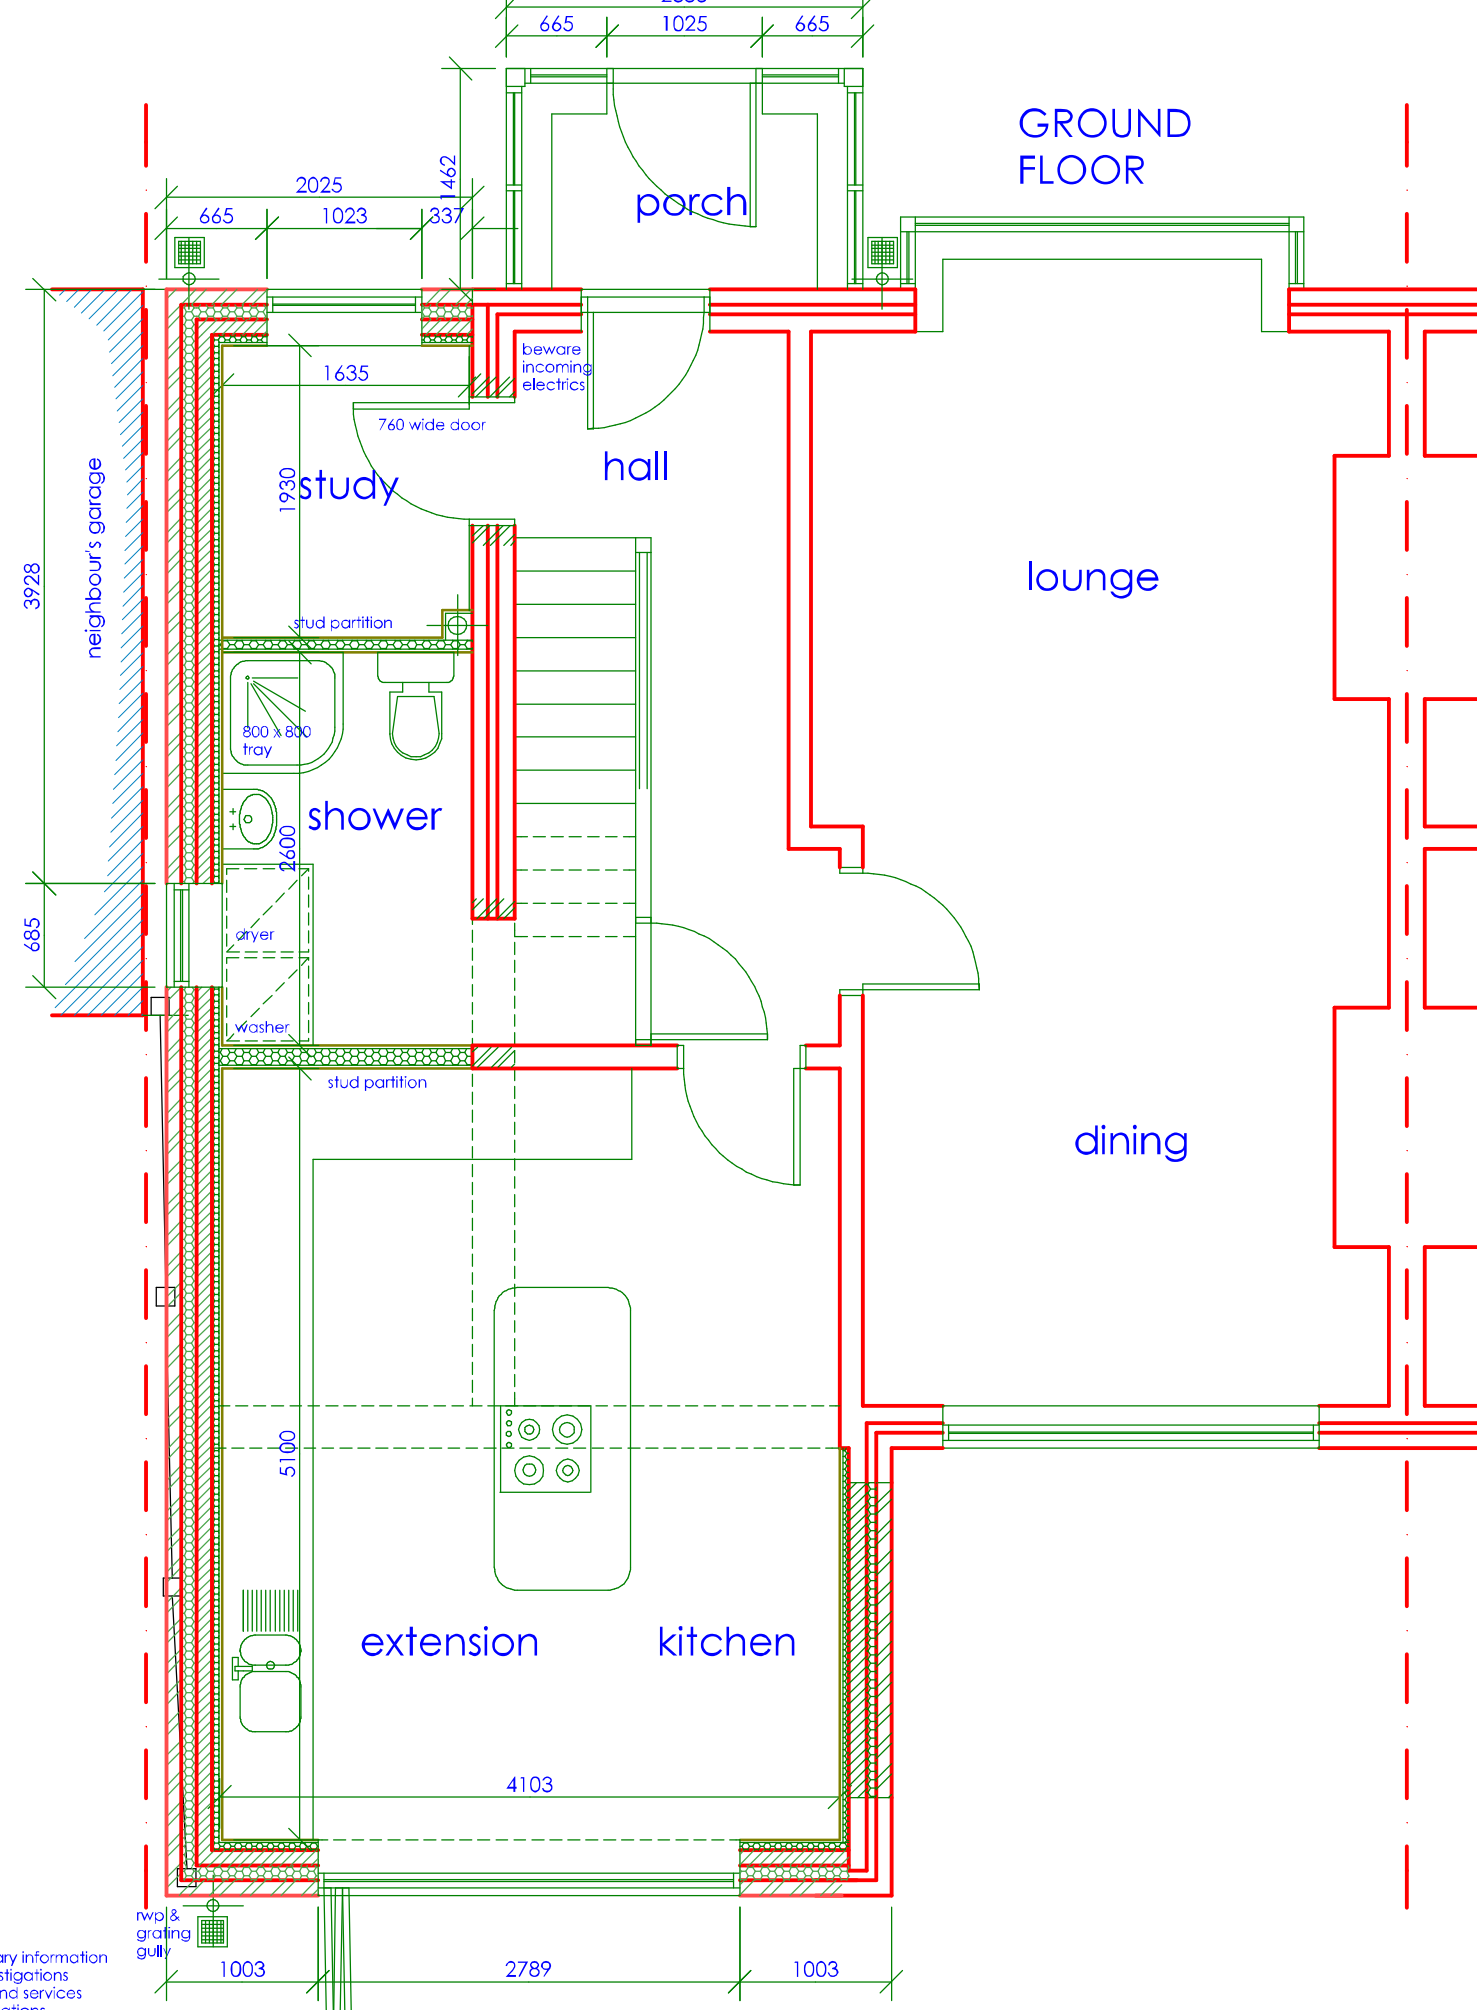


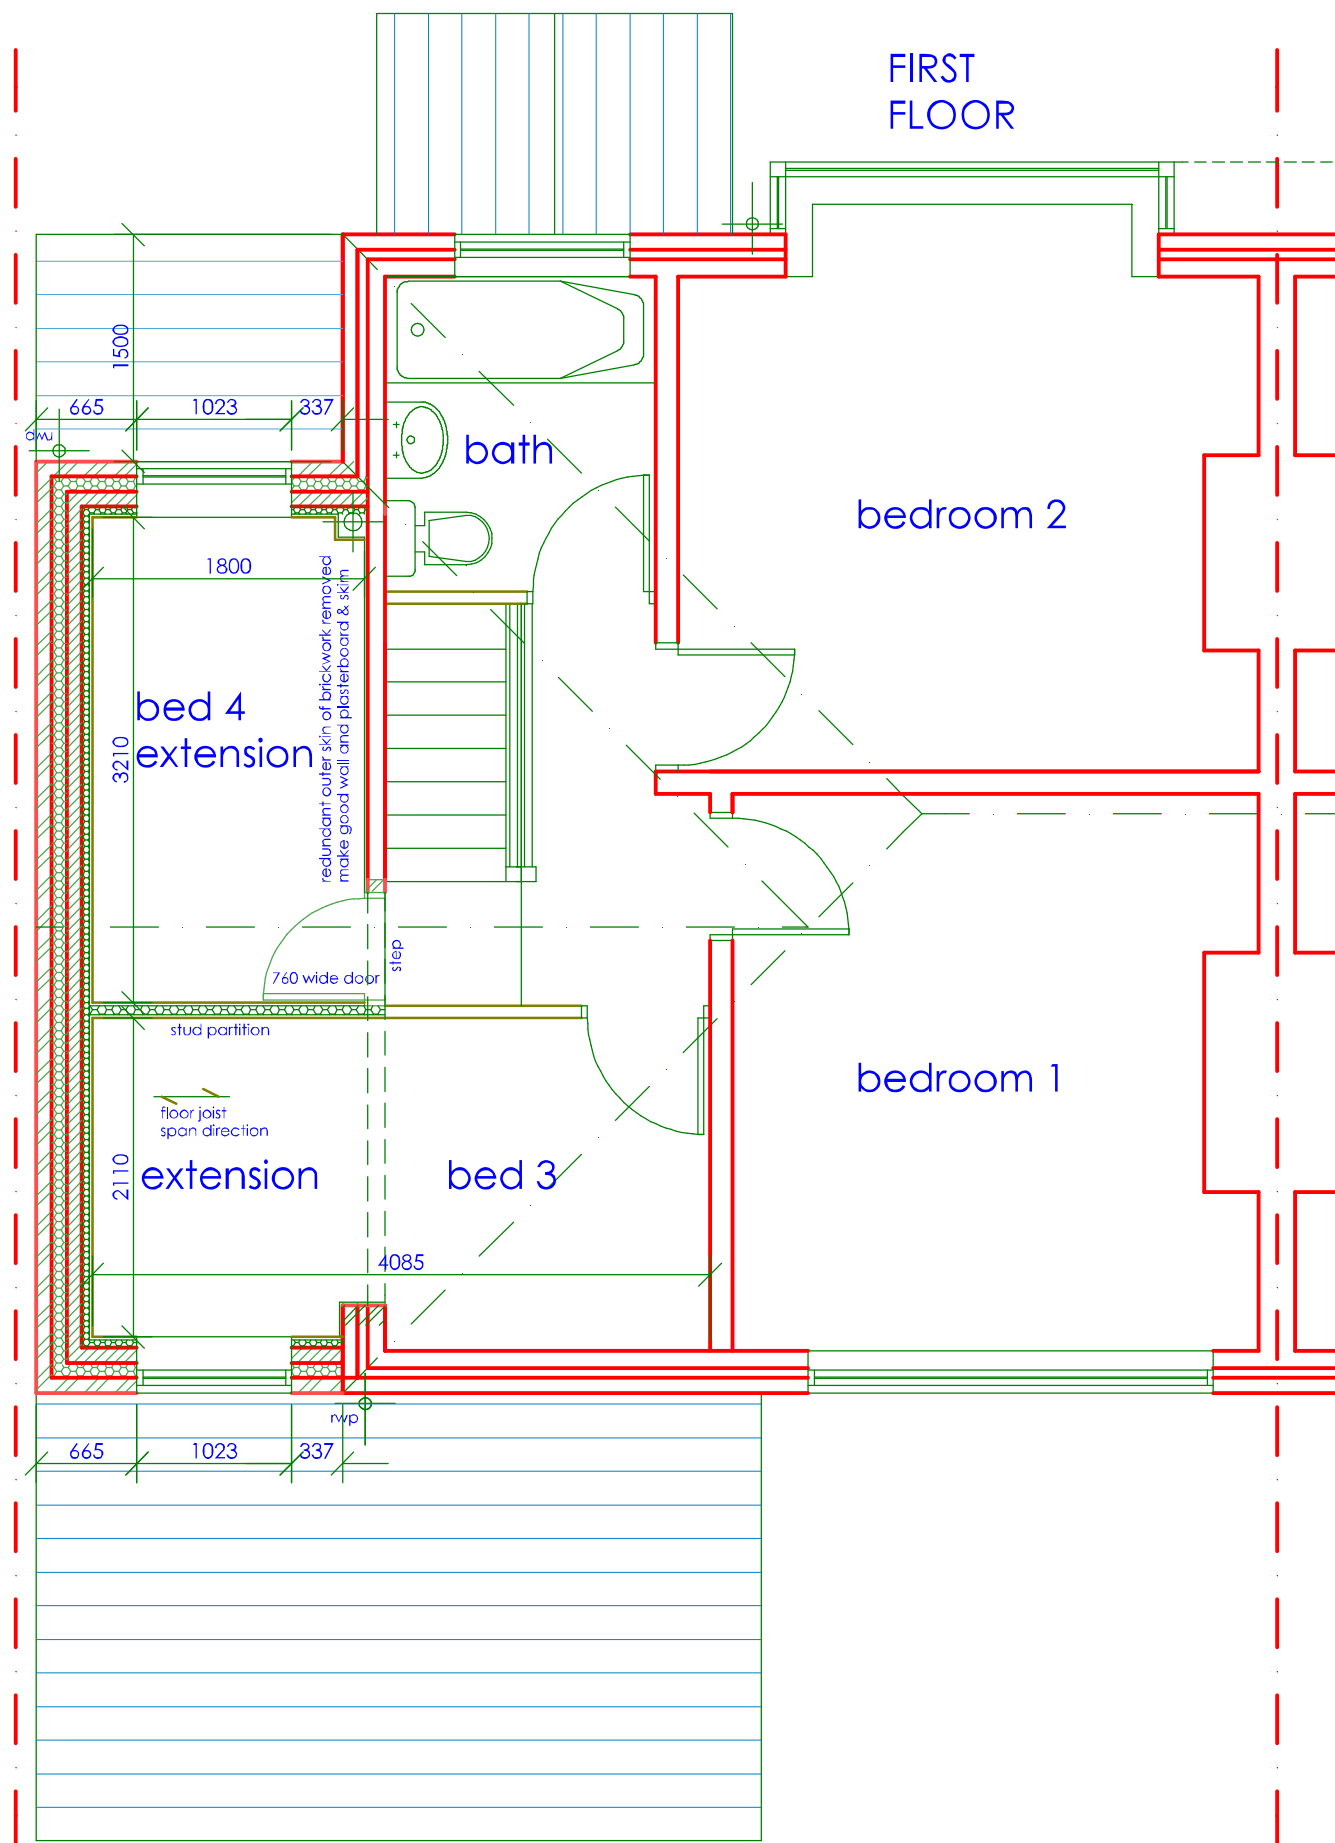

Contractor to obtain all necessary information and carry out all necessary investigations regarding position of underground services in vicinity of works prior to excavations

The contractor(s) are responsible for checking all dimensions and existing features on site prior to fabrication, manufacture or construction of the works

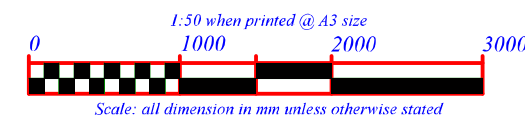

BUILDING REGULATIONS DATA:
*** m2 extension gross internal floor(s) area

PROPOSED FLOOR PLANS DWG : 01
28 KENILWORTH AVENUE WHITEFIELD MANCHESTER M45 6TG JULY 2024
REV

DAVID YOUNG ARCHITECT
37 TEMPLE DRIVE : SWINTON : MANCHESTER : M27 4EA
TEL 0161 793 0737 MOBILE 07774 181 336