


Location Plan

Site Address: Easting: 382038 Northing: 408929

Date Produced: 09-Jun-2023

Scale: 1:1250 @A3

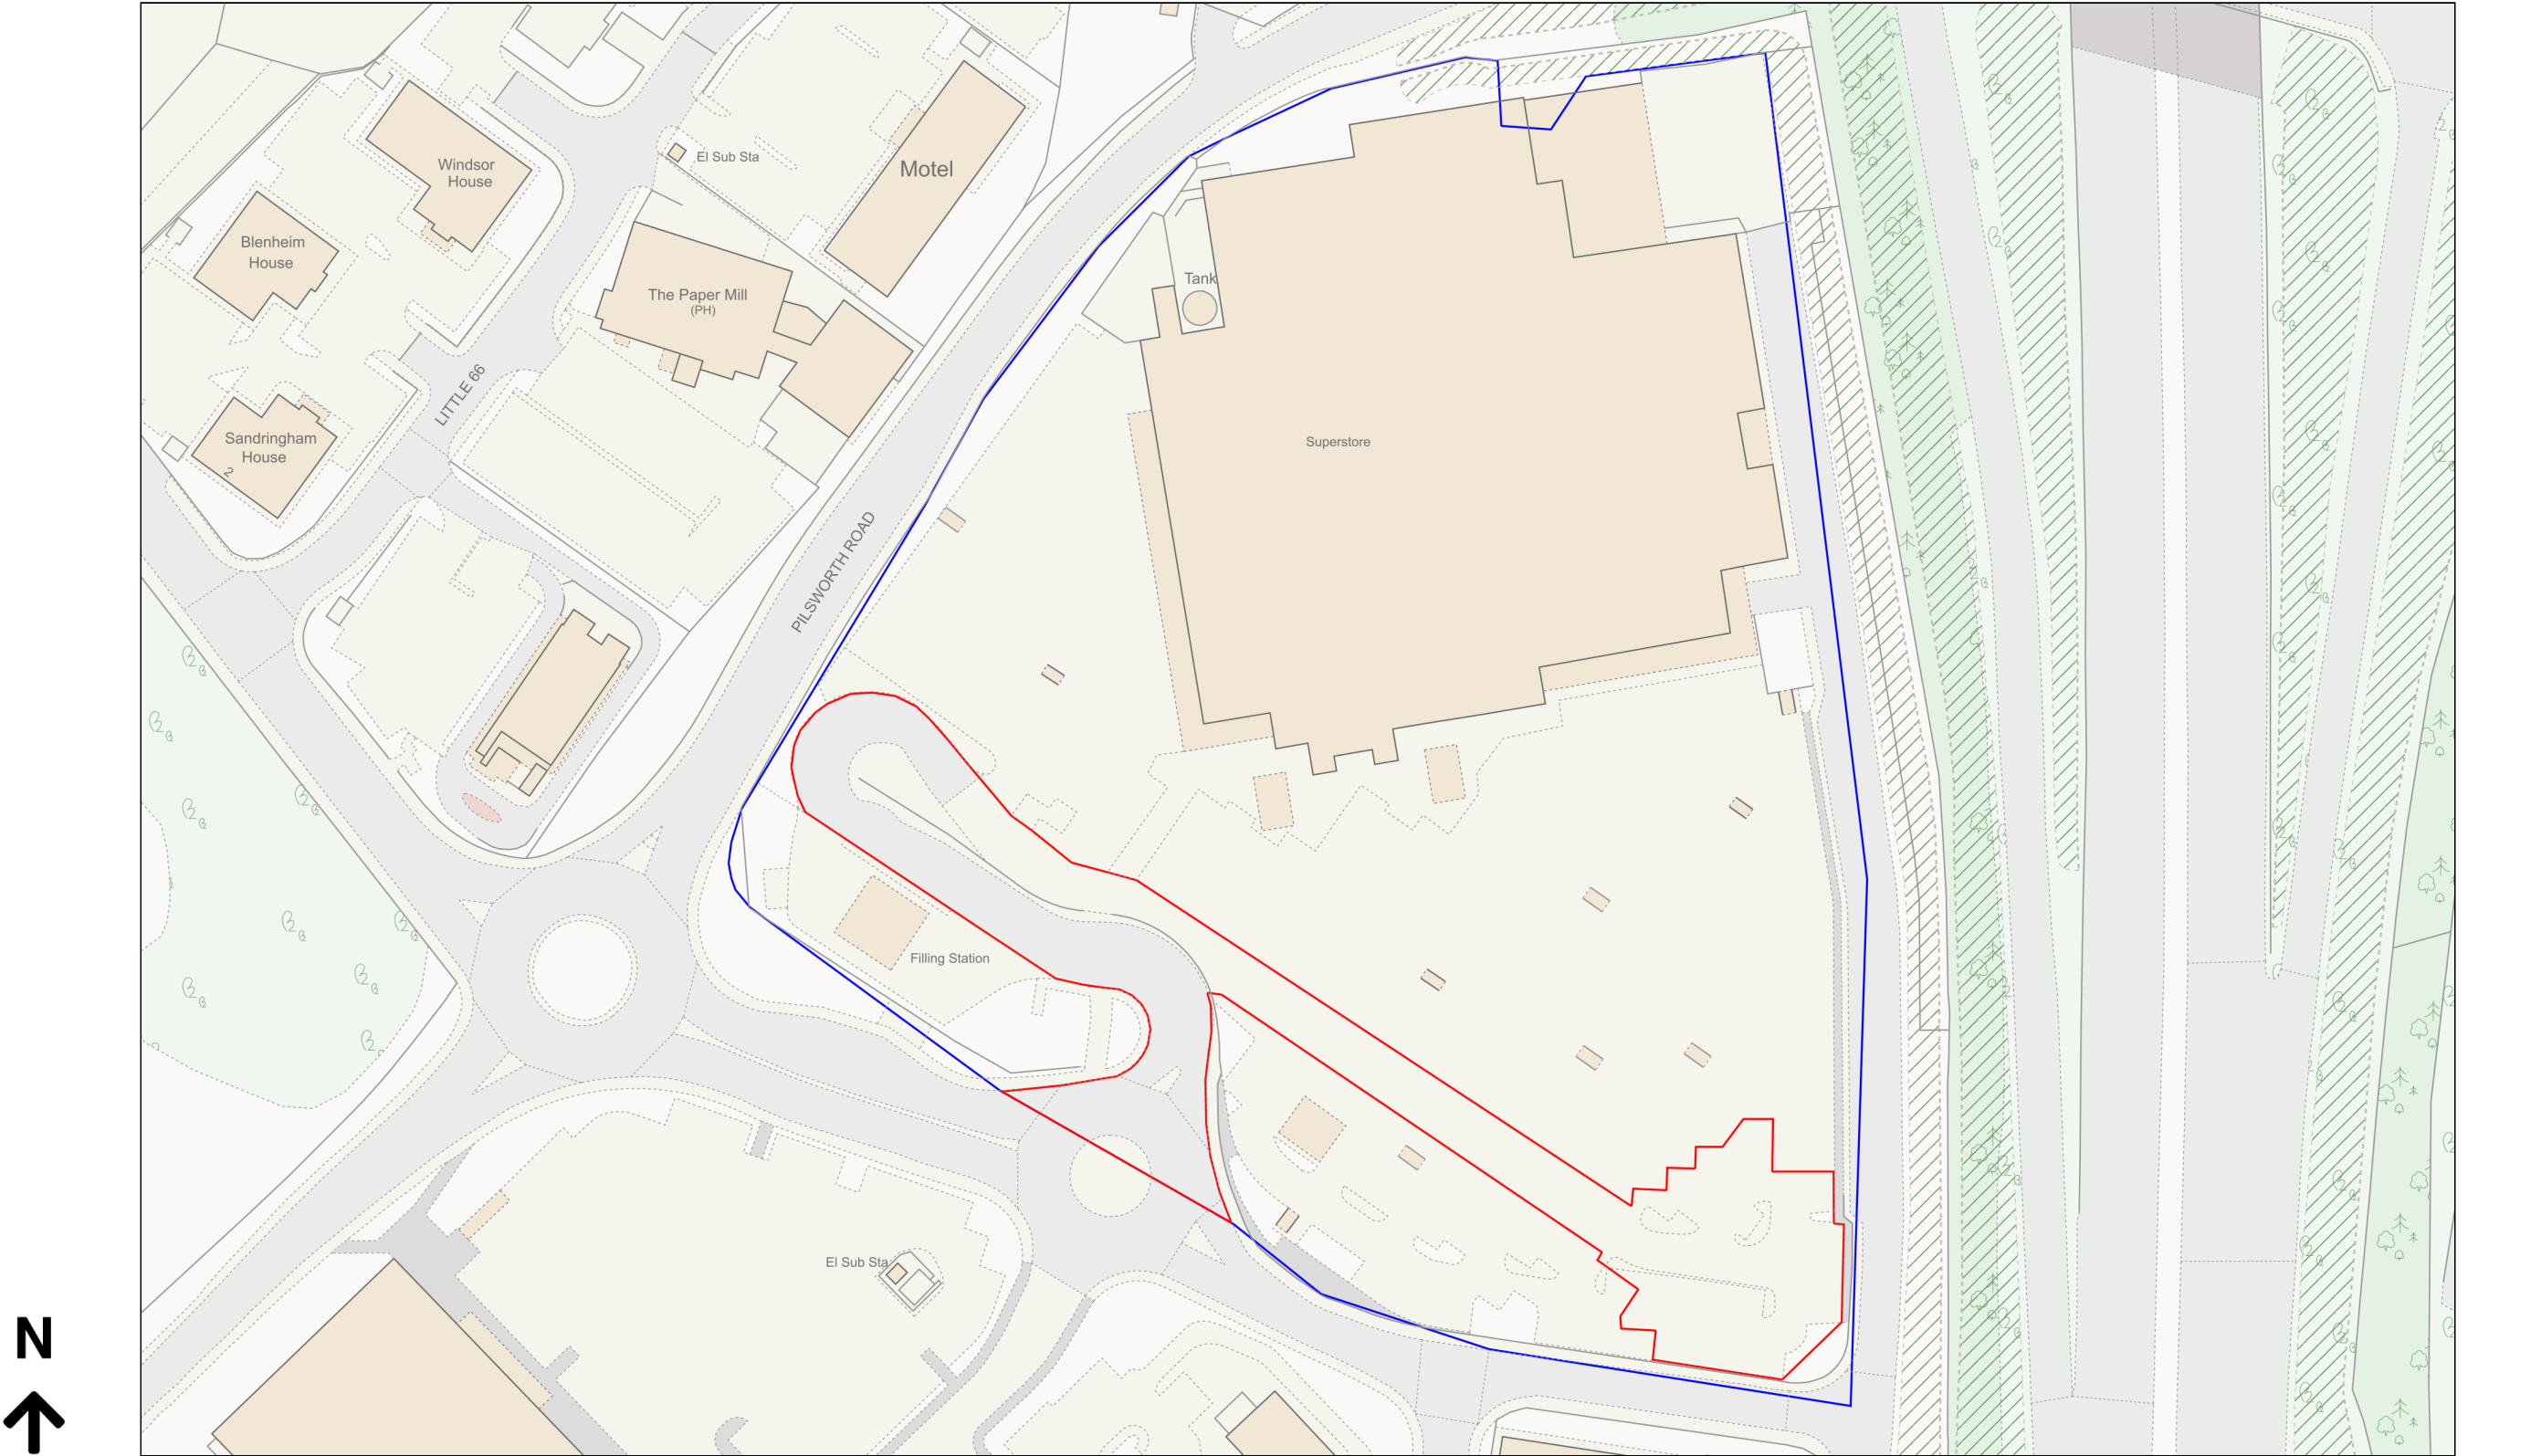

Planning Portal Reference: PP-12225173v1