


Location Plan

Site Address: Ainsworth Arms, 465, Bury And Bolton Road, Radcliffe, M26 4LJ

Date Produced: 28-Mar-2024

Scale: 1:2500 @A4

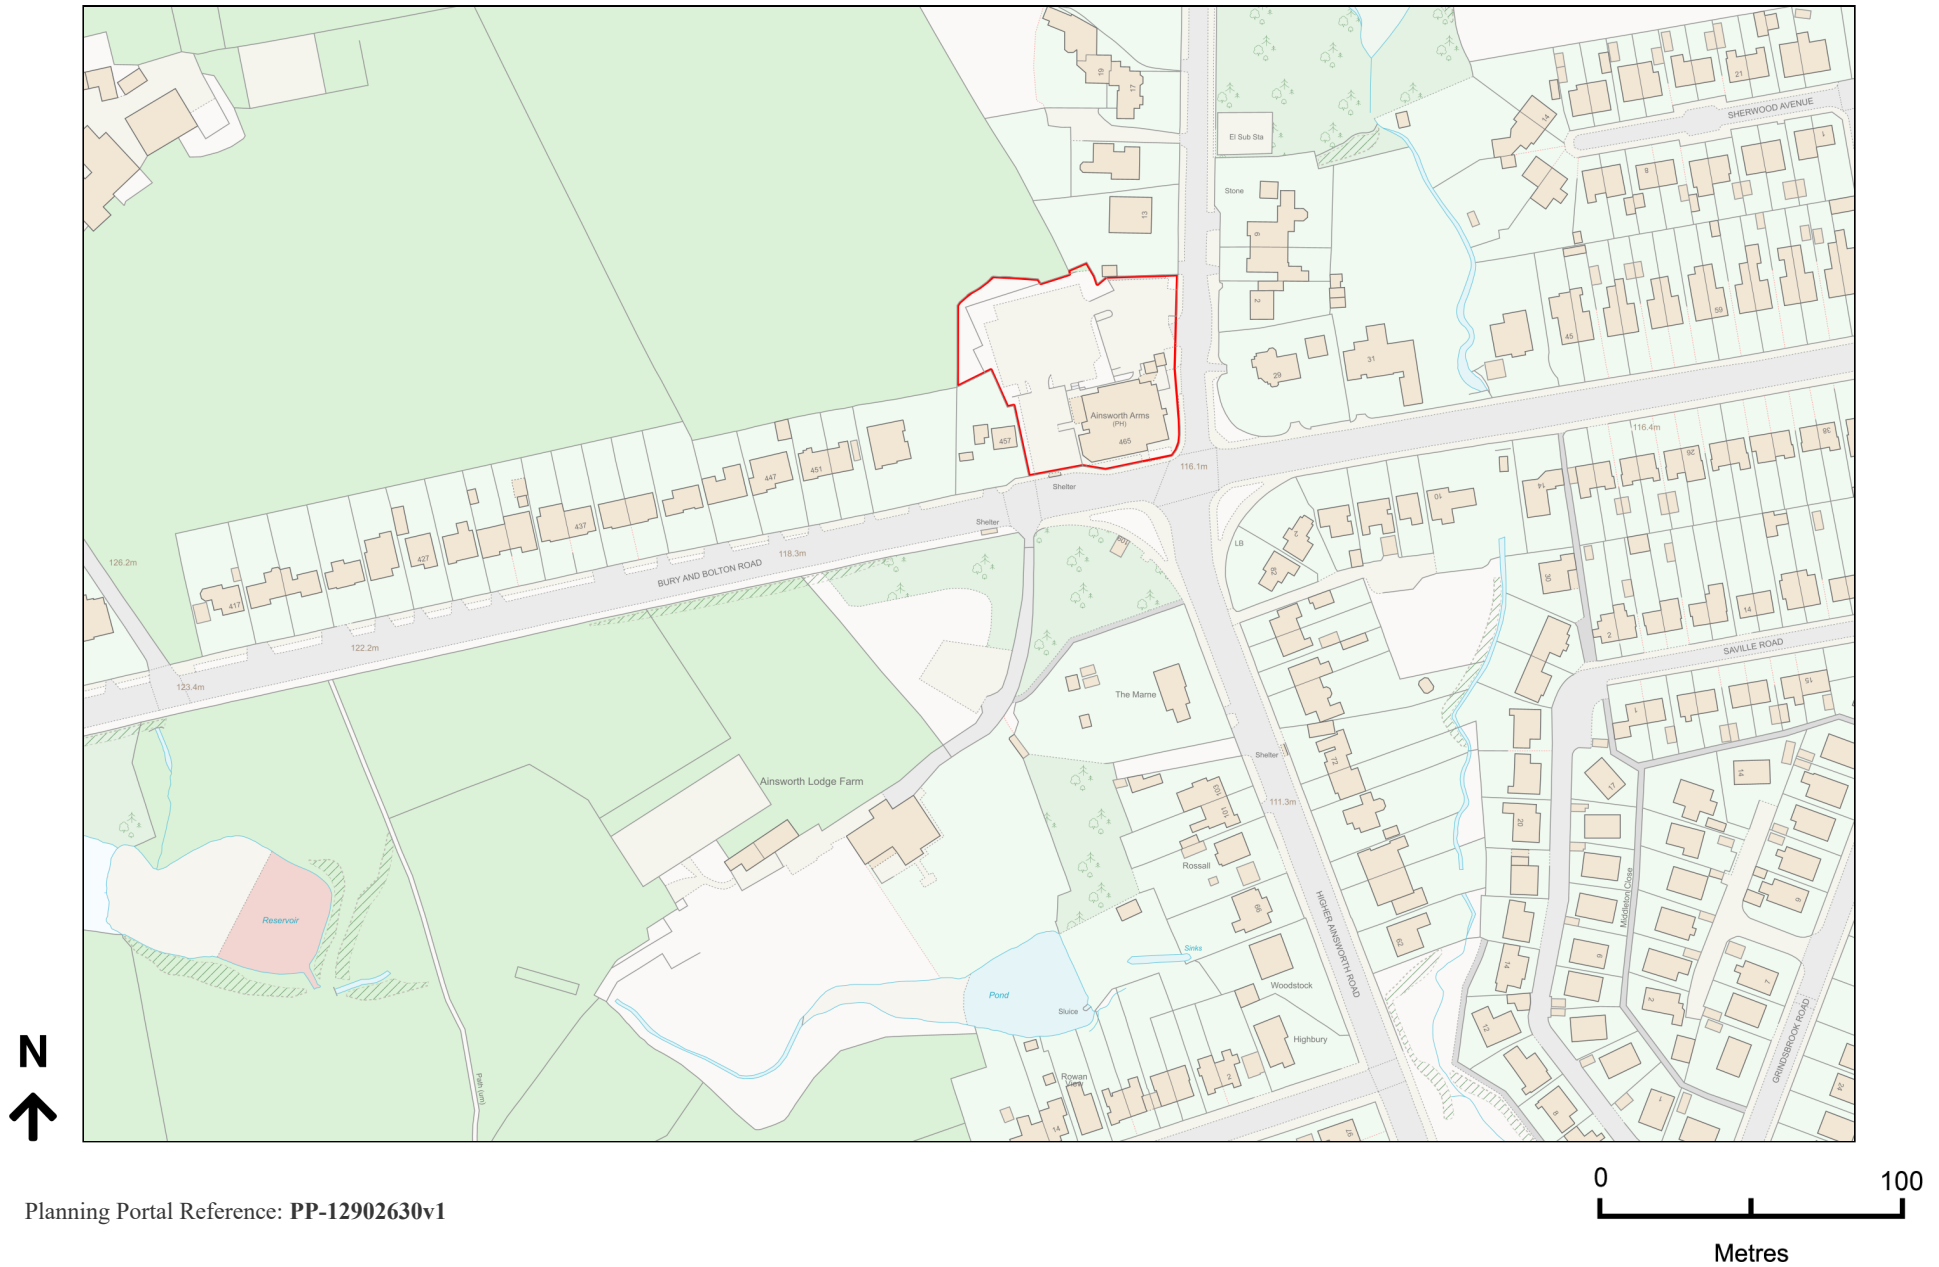

Planning Portal Reference: PP-12902630v1