



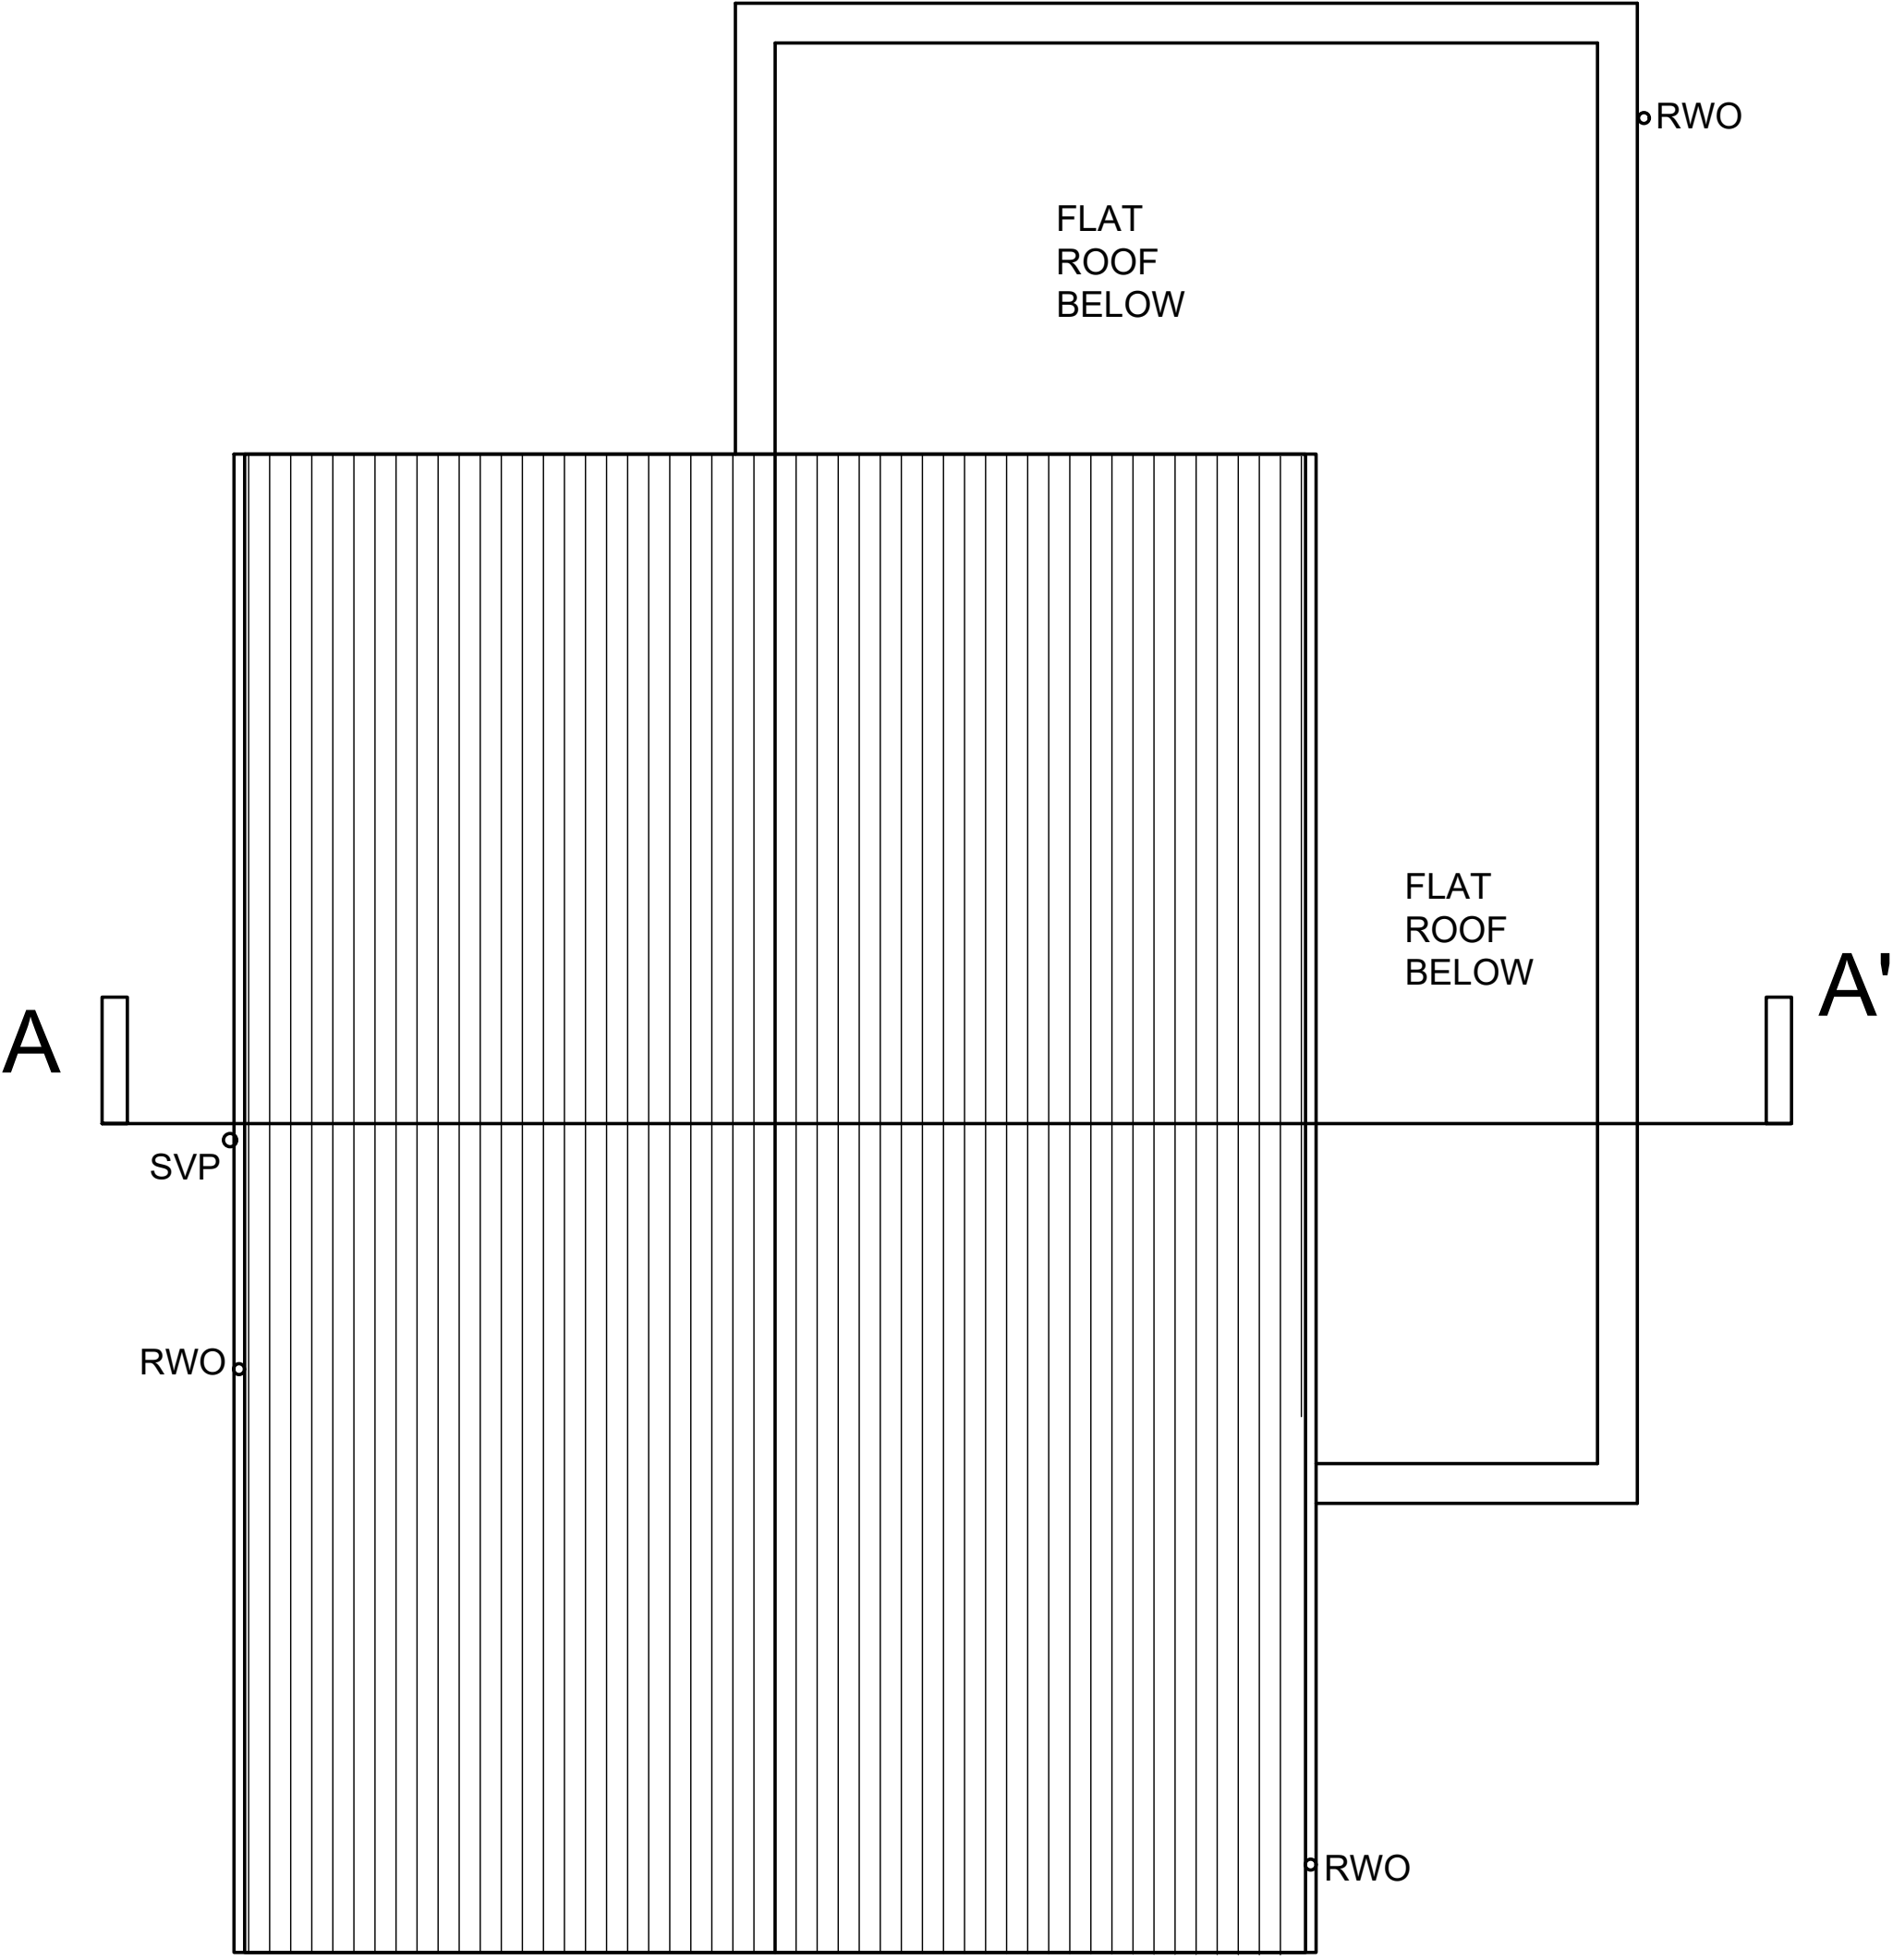

ROOF PLAN  
EXISTING

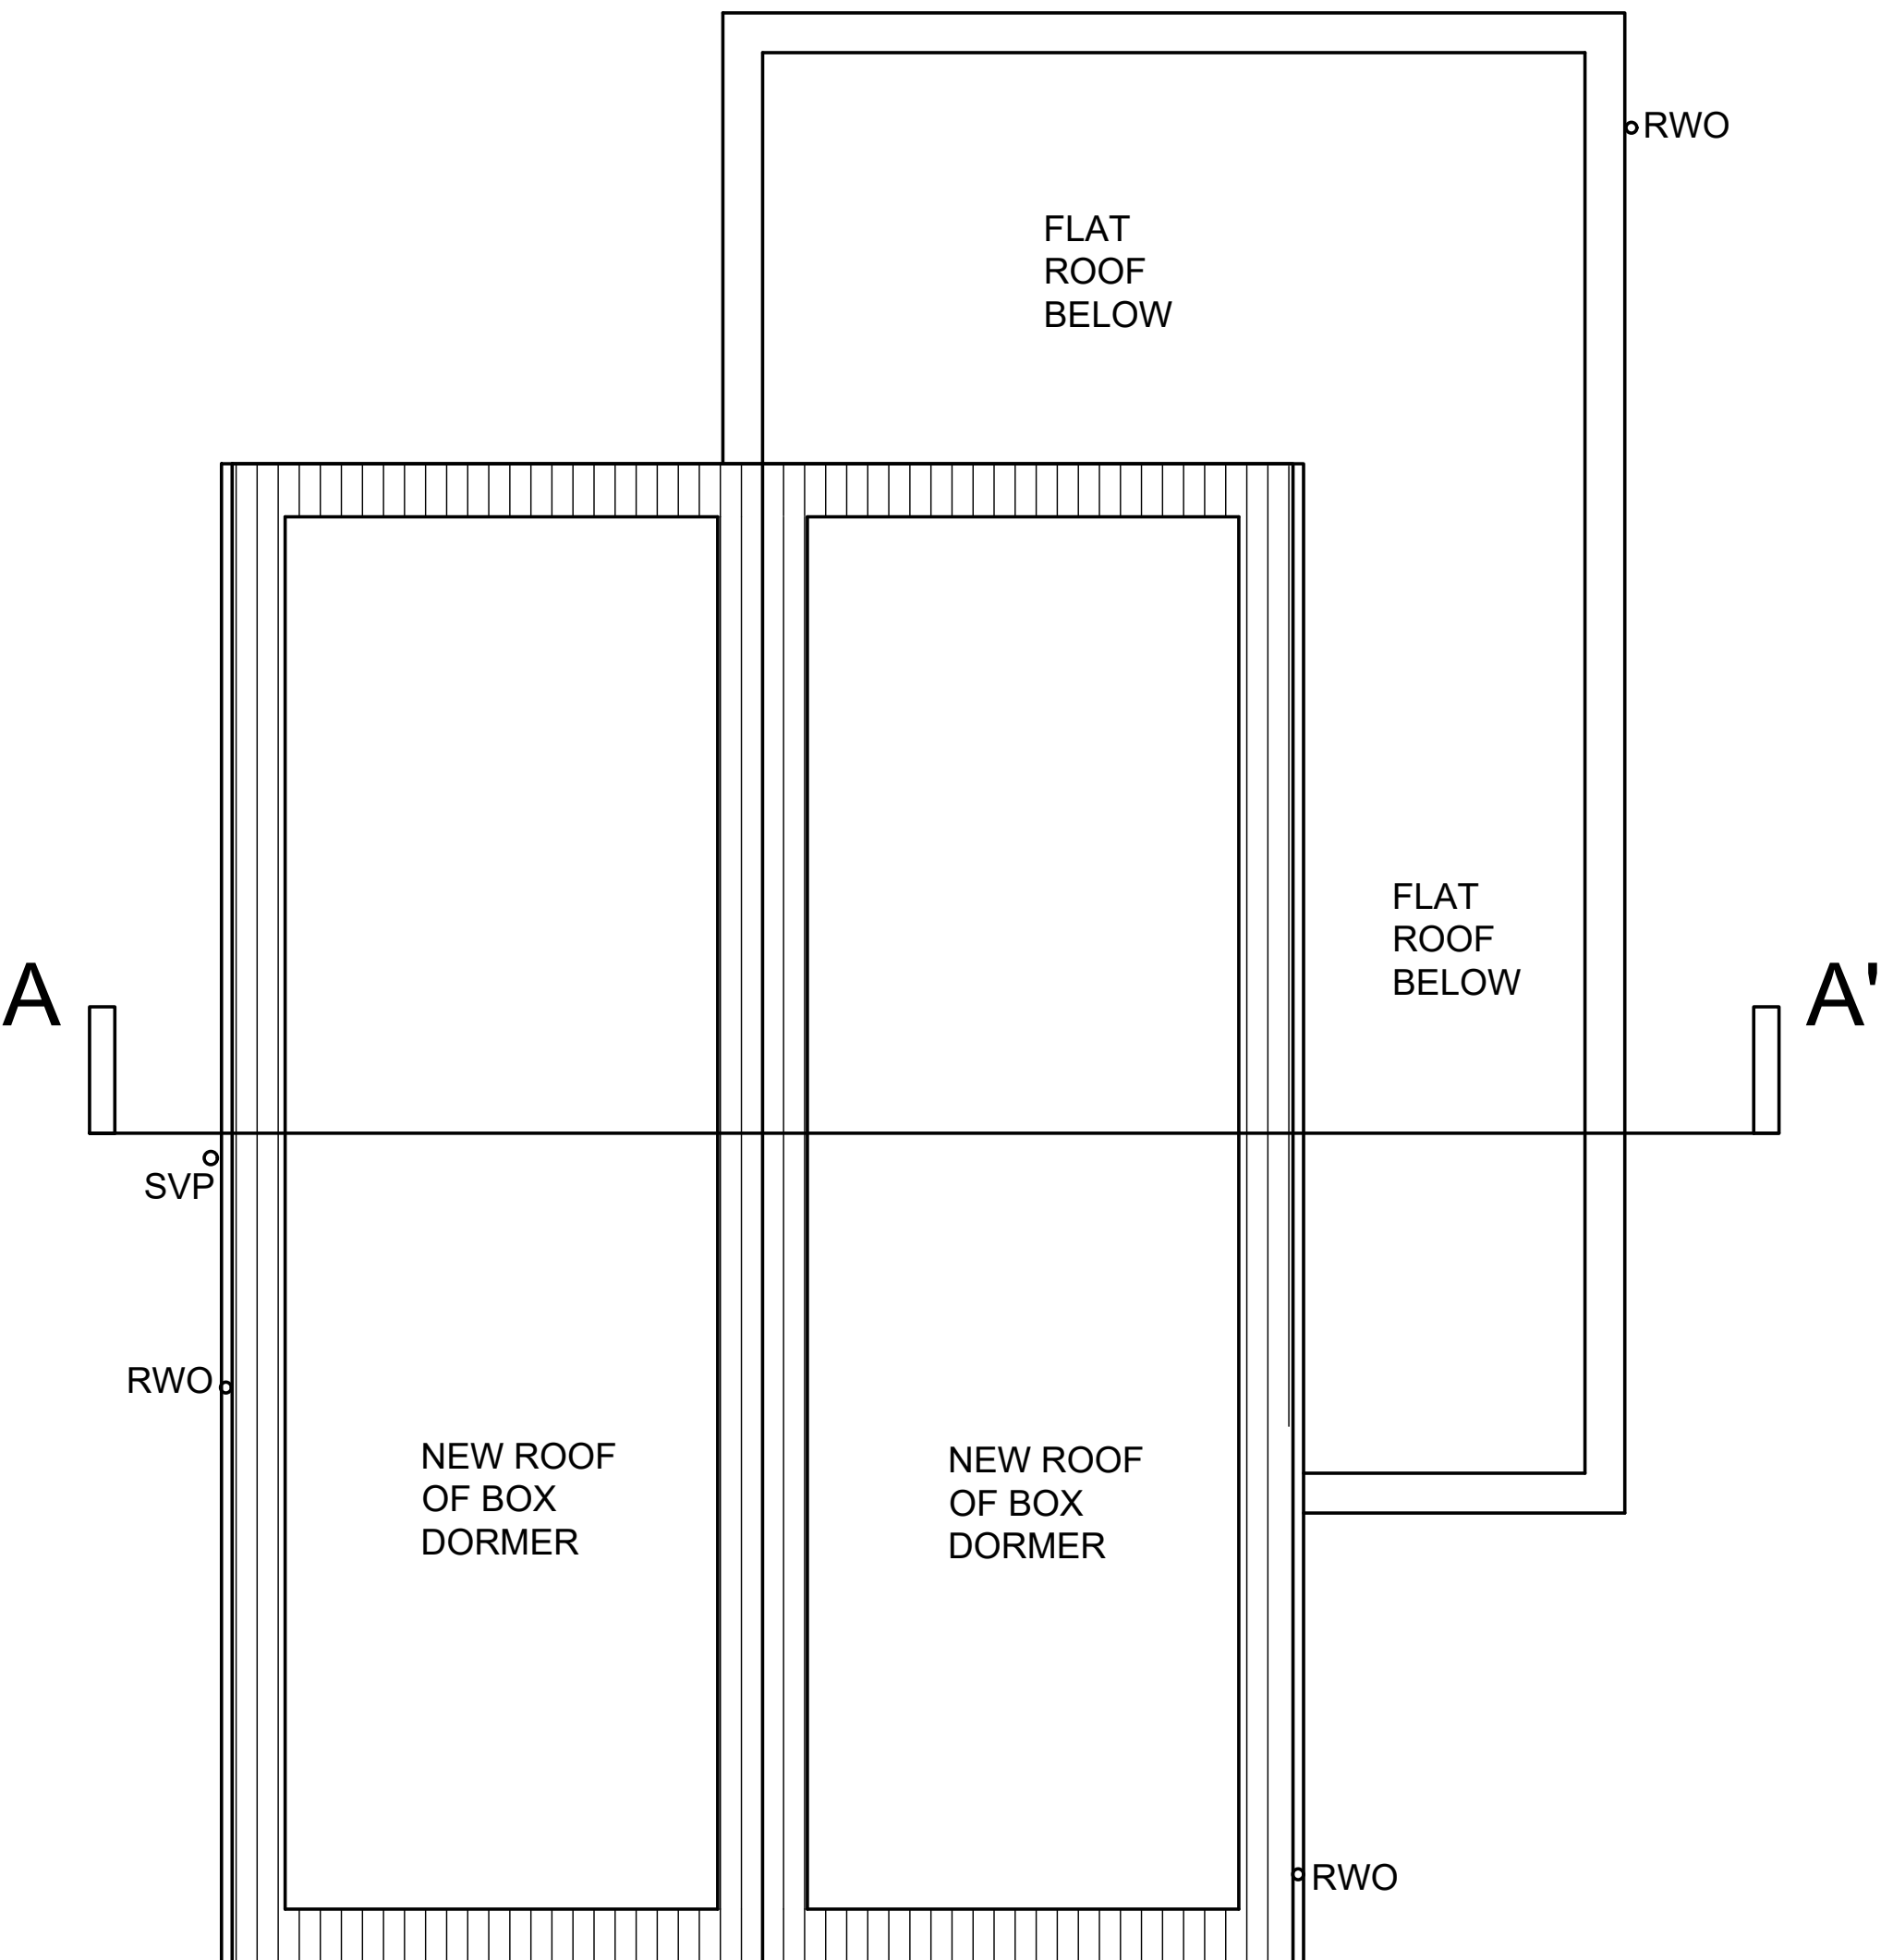

ROOF PLAN  
PROPOSED