


Location Plan

Site Address: 8, Parkstone Avenue, Whitefield, M45 7QH

Date Produced: 30-Mar-2024

Scale: 1:1250 @A4

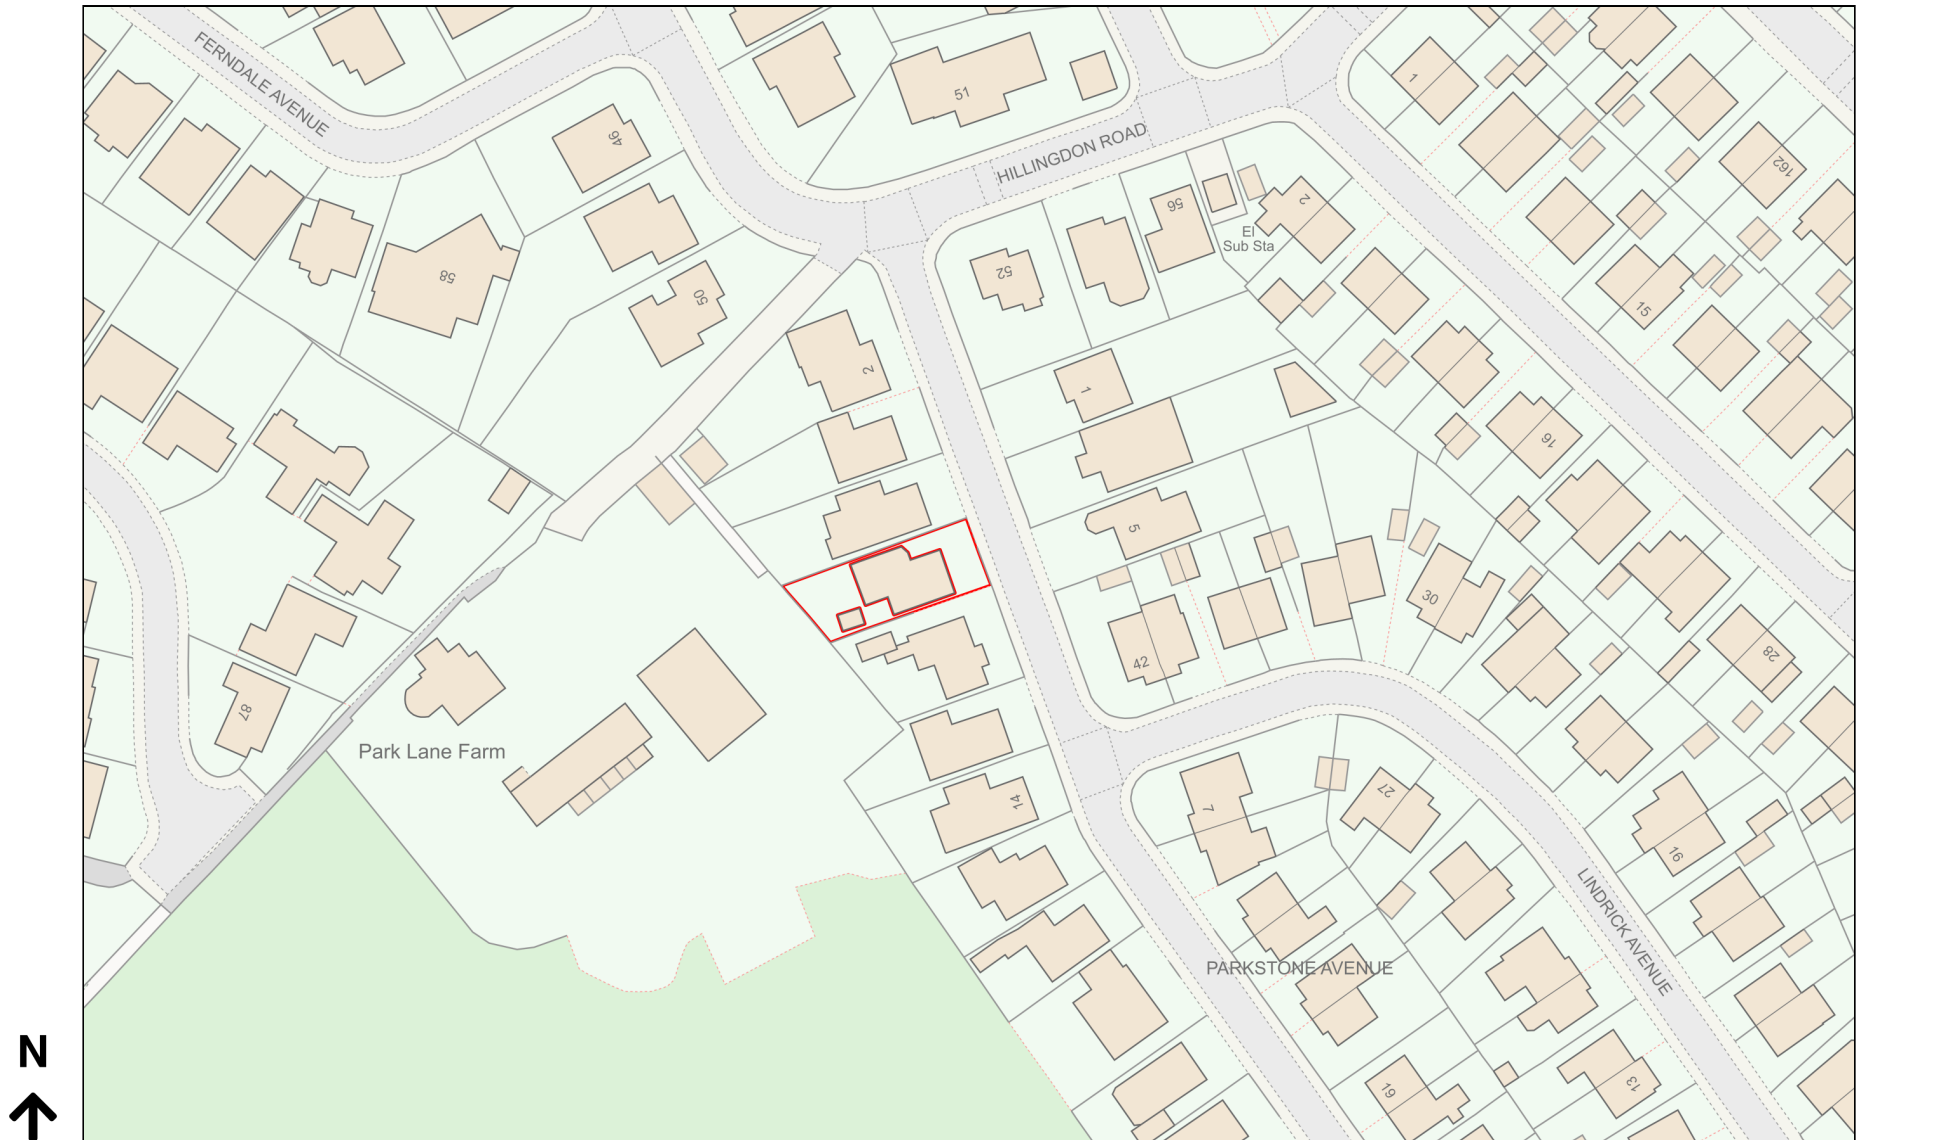

Planning Portal Reference: PP-12935210v1

0 50
Metres