
Client:	Drawing Title: Proposed Landscaping Plans		PLANNING:		SCALE:	1/50	Suite 125 Imperial House Hornby St Bury
			BUILDING REGS:		DATE:	27.09.2021	
Contract: 297 BURY NEW RD	Project N°:		TENDER:		Drawn by:	AG	
	Drg N°:	Ex.001	CONSTRUCTION:		Checked:		

HOME DESIGN·BUILD

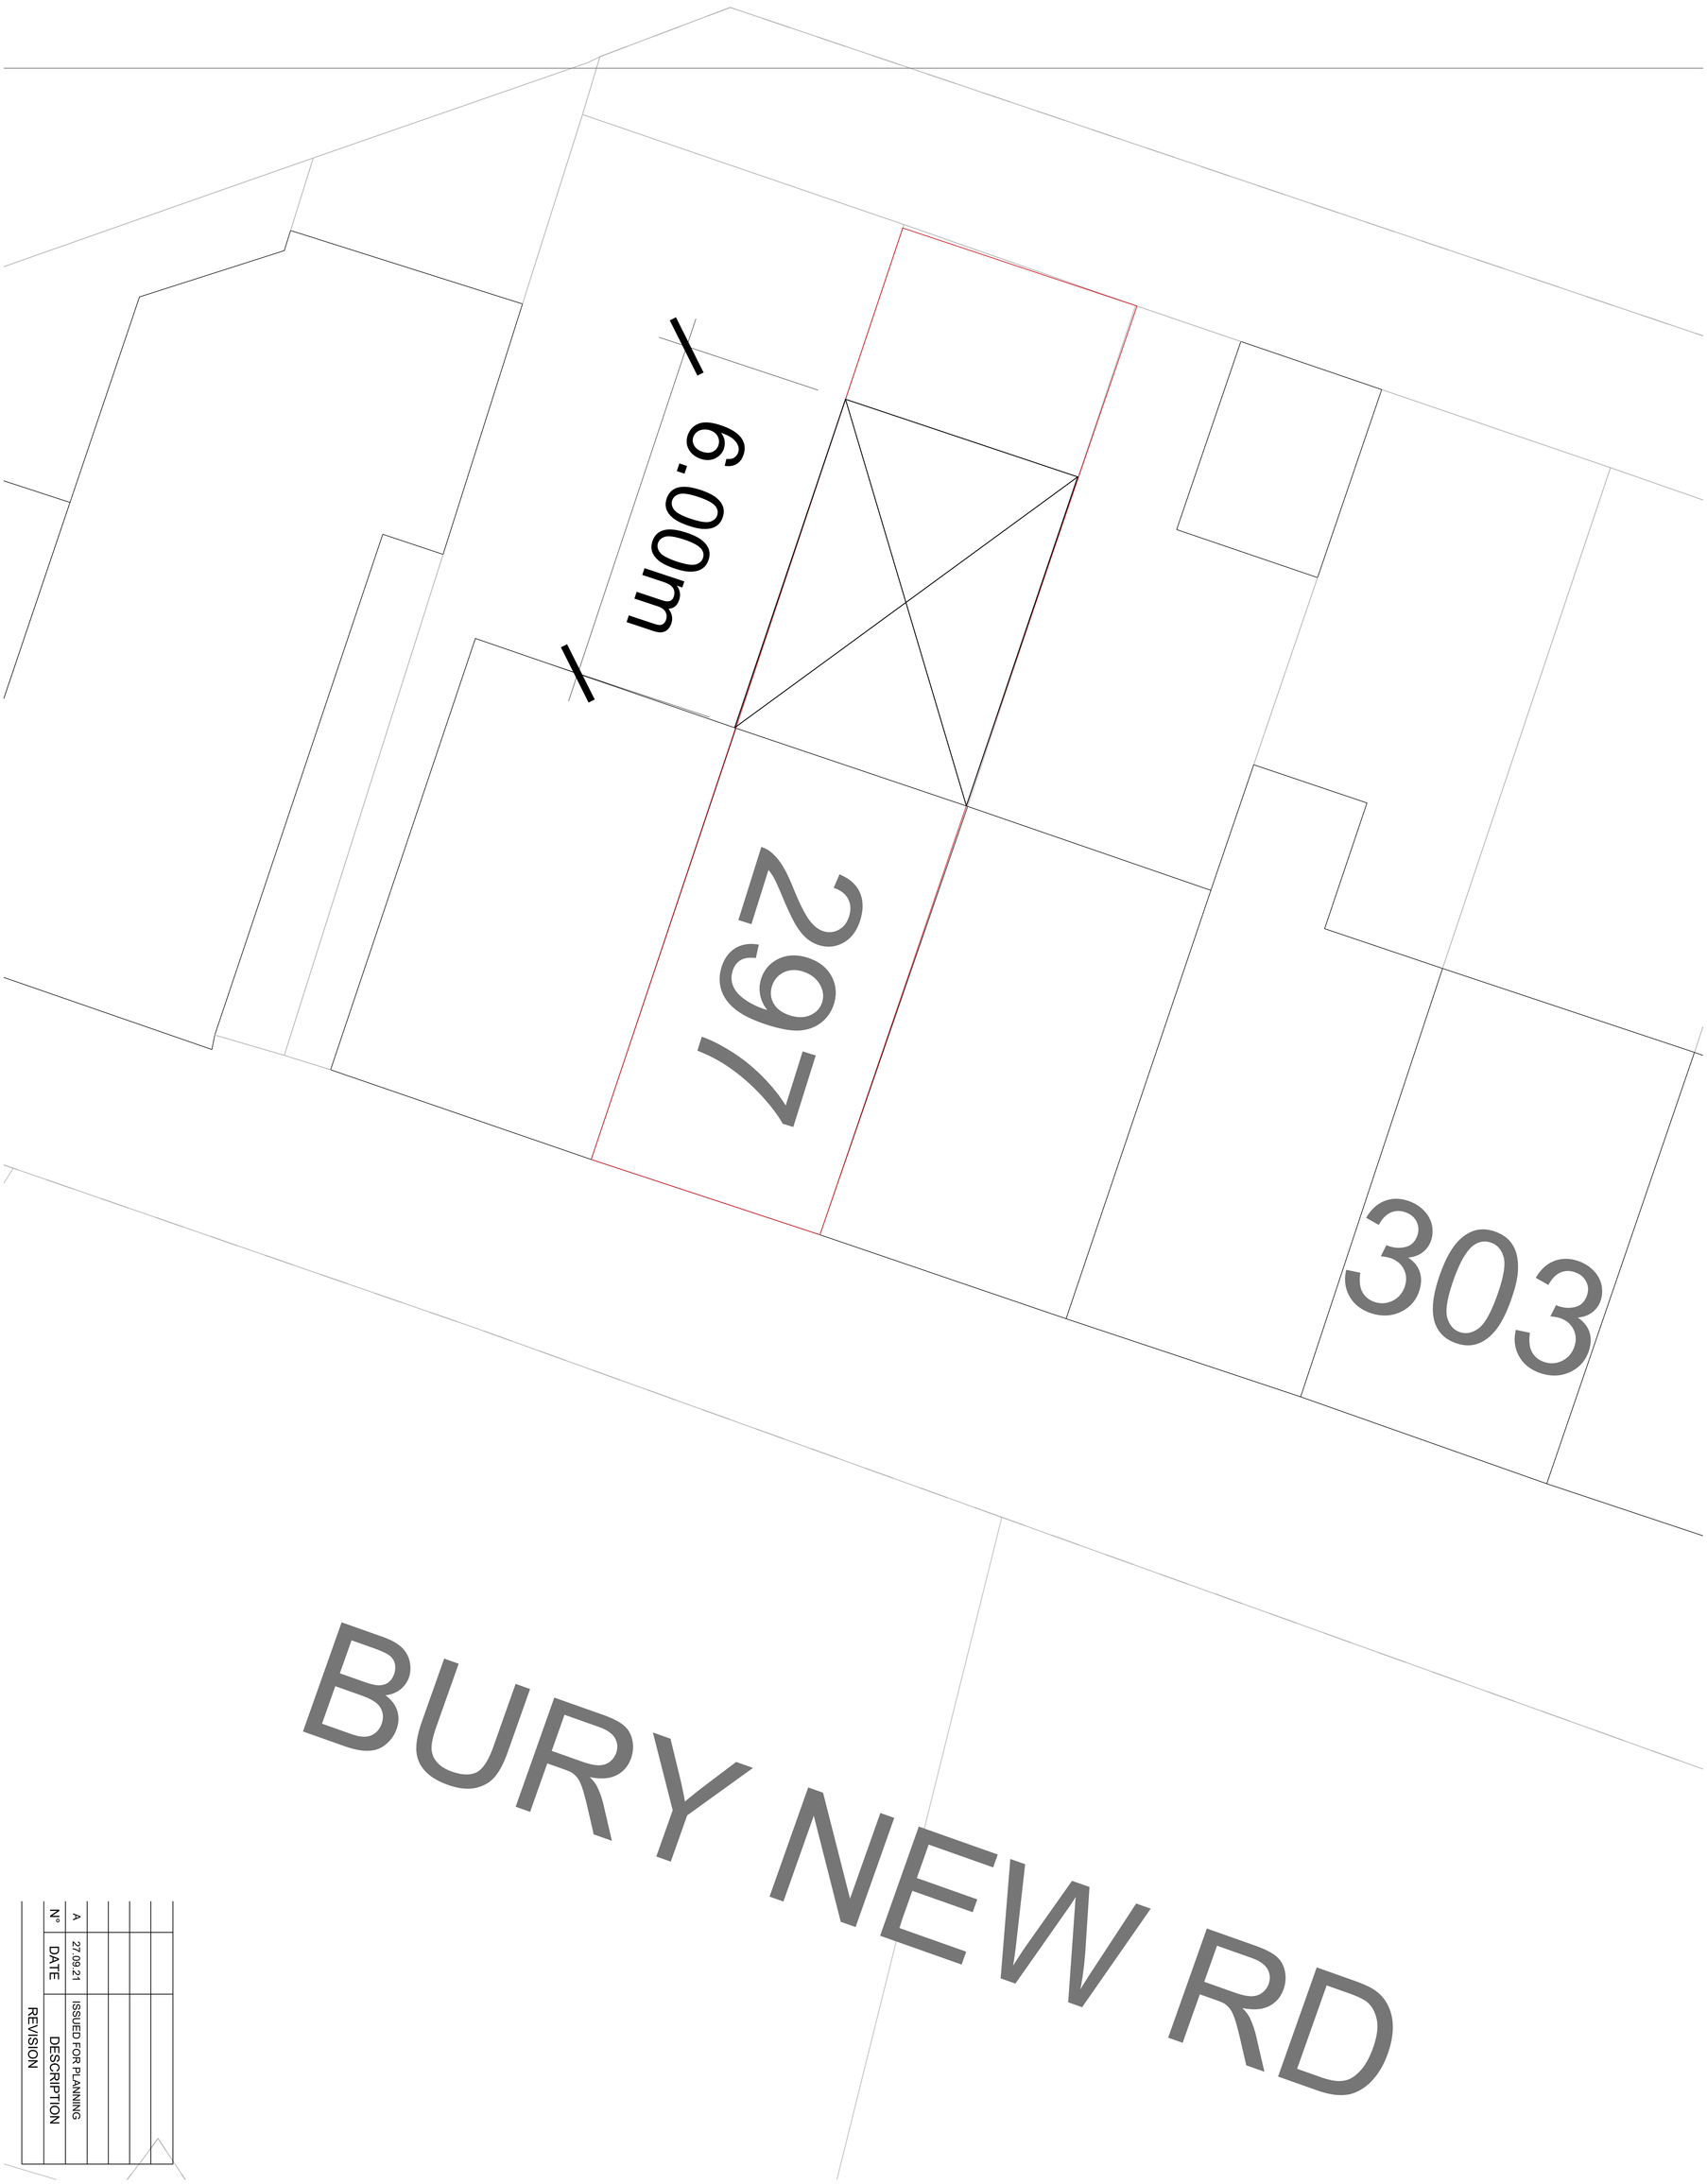

REVISION	DESCRIPTION	DATE	N°
	ISSUED FOR PLANNING	27.09.21	A