



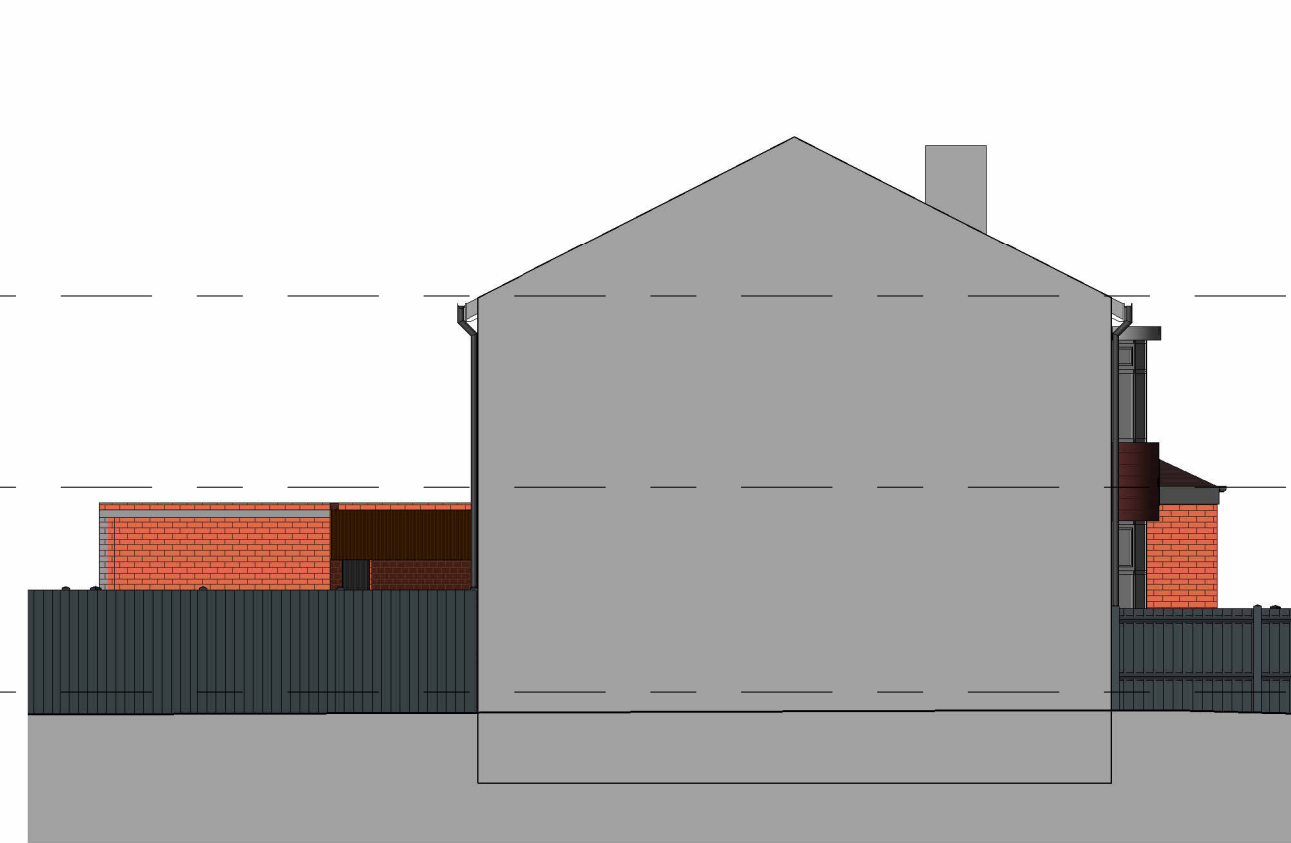


4 Left Side - Proposed
1 : 100



6 Right Side - Proposed
1 : 100

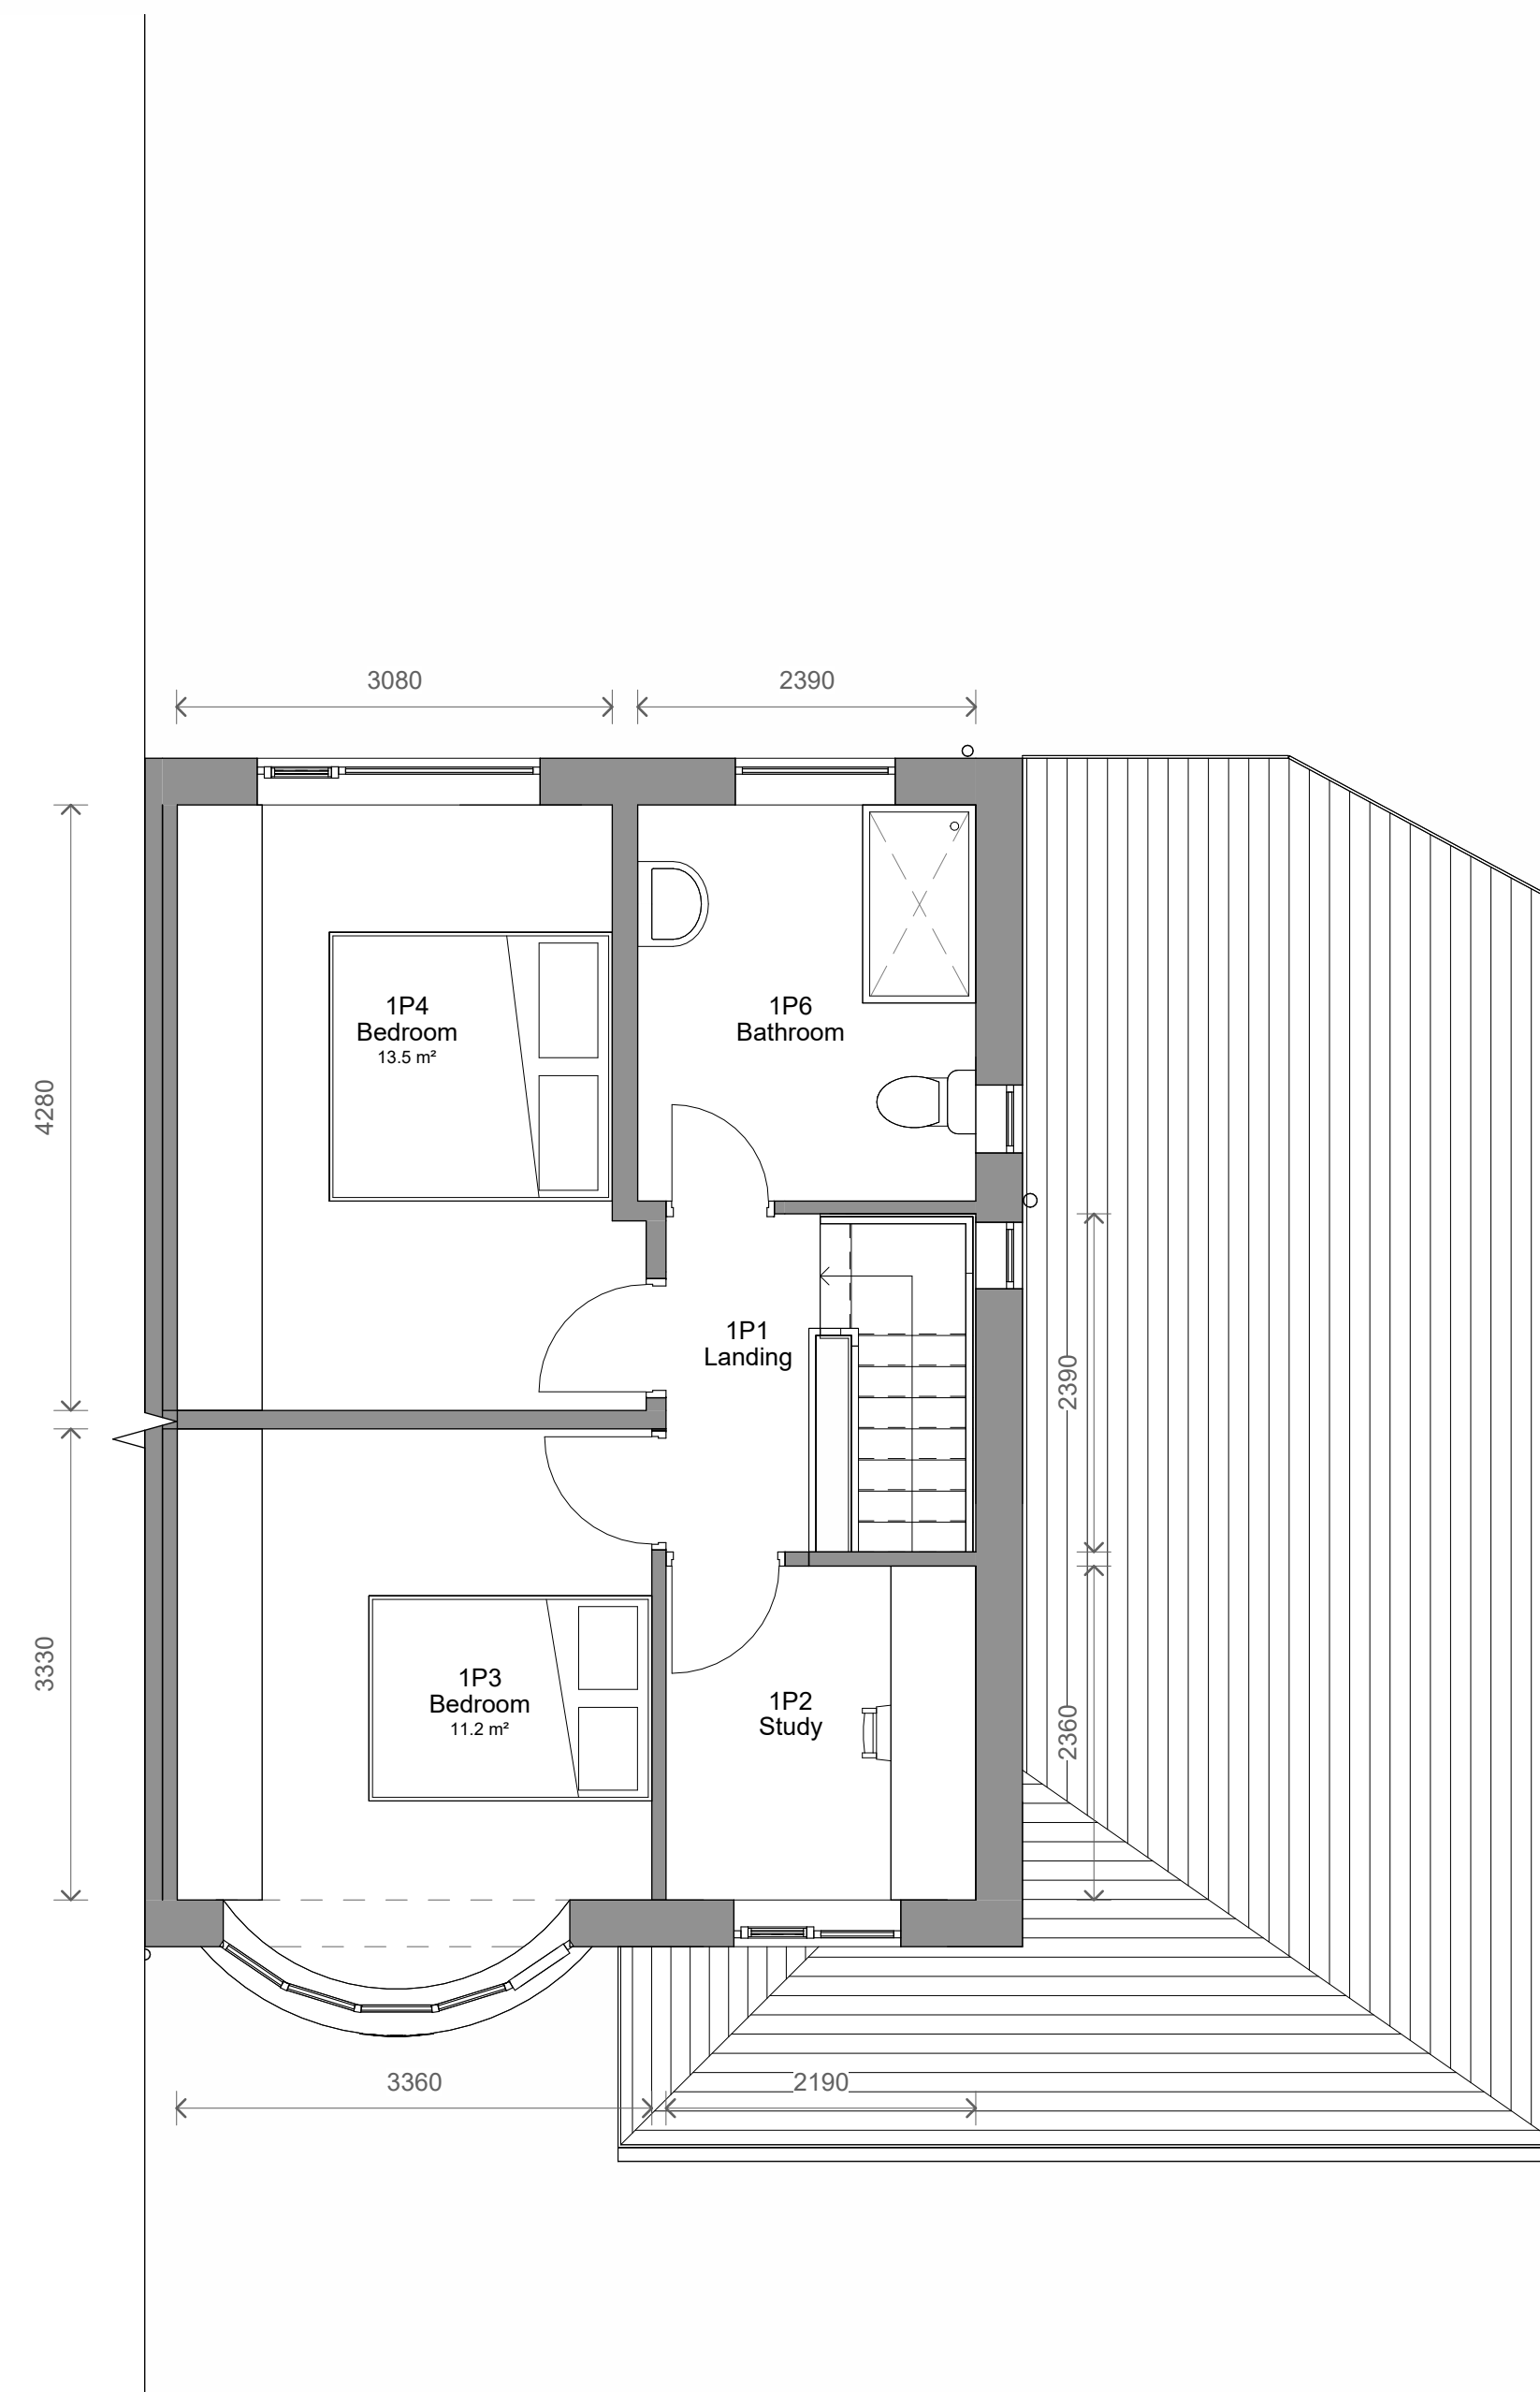

② Level 1 - Proposed
1:50

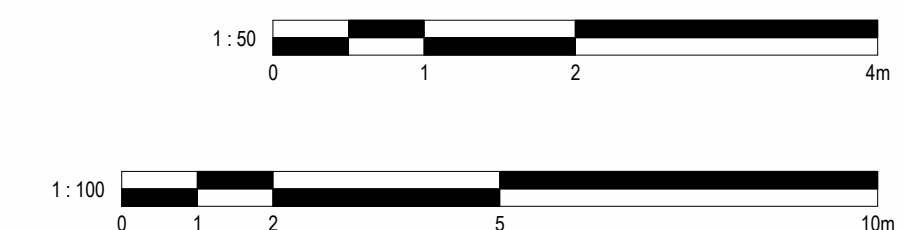

PROJECT		
89 Butterstile Lane		
TITLE		
Proposed Plans and Elevations		
STATUS		
DESIGN		
DRAWN BY	DATE	SCALE (@ A1)
JB	29/04/2025	As indicated
PROJECT NUMBER	DRAWING NUMBER	REV
GSS25080	003	1
©COPYRIGHT. ALL RIGHTS RESERVED. THIS DRAWING MUST NOT BE REPRODUCED OR WITHOUT PRIOR WRITTEN CONSENT DRAWING TO BE USED FOR THE STATUS INDICATED ONLY. ALL DIMENSIONS AND SETTING OUT DATA, BE CHECKED AND CONFIRMED ON SITE. ANY DISCREPANCIES TO BE REPORTED TO THE LEGISLATION, REGULATORY CODES OF PRACTICE AND BRITISH STANDARDS. ALL DIMENSIONS ON THIS DRAWING ARE IN MILLIMETERS UNLESS OTHERWISE STATED.		