




1 Existing Street Elevation 1 - Butterstile Lane
1 : 100



3 Existing Street Elevation 2 - Butterstile Lane and Sandy Lane
1 : 100



2 Proposed Street Elevation 1 - Butterstile Lane
1 : 100

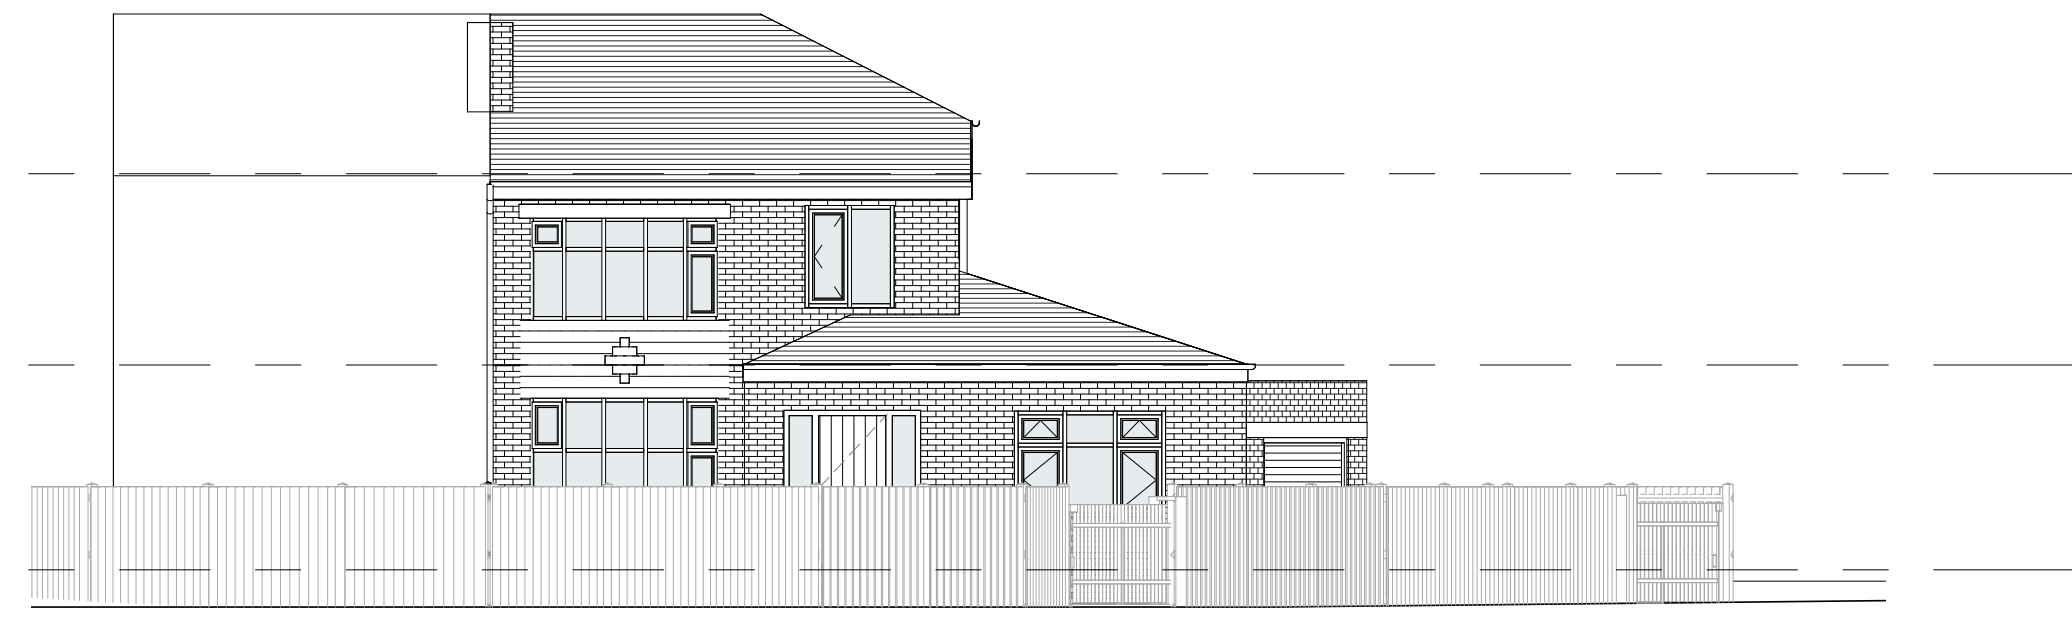

4 Proposed Street Elevation 2 - Butterstile Lane and Sandy Lane
1 : 100

No.	Description	Date	Initial
-----	-------------	------	---------

PROJECT			
89 Butterstile Lane			
TITLE			
Site - Street Elevations			
STATUS			
DESIGN			
DRAWN BY	DATE	SCALE (@ A1)	
JB	02/05/2025	1 : 100	
PROJECT NUMBER		DRAWING NUMBER	REV
GSS25080		503	

GOLD SKETCH

S T U D I O S

www.goldsketch.co.ukinfo@goldsketch.co.uk0161 792 9595

NOTES

© COPYRIGHT - ALL RIGHTS RESERVED

THIS DRAWING SHALL NOT BE REPRODUCED WITHOUT PRIOR WRITTEN CONSENT

DRAWING TO BE USED FOR THE STATUS INDICATED ONLY

ALL DIMENSIONS AND SETTING SHALL BE VERIFIED AND CONFIRMED ON SITE. ANY DISCREPANCIES TO BE REPORTED TO THE

DESIGNER PRIOR TO THE COMMENCEMENT OF ANY WORK. ALL WORK AND MATERIALS TO BE IN ACCORDANCE WITH CURRENT BUILDING

REGULATIONS, RELEVANT CODES OF PRACTICE AND BRITISH STANDARDS. ALL DIMENSIONS ON THIS DRAWING ARE IN MILLIMETRES UNLESS

OTHERWISE STATED.