



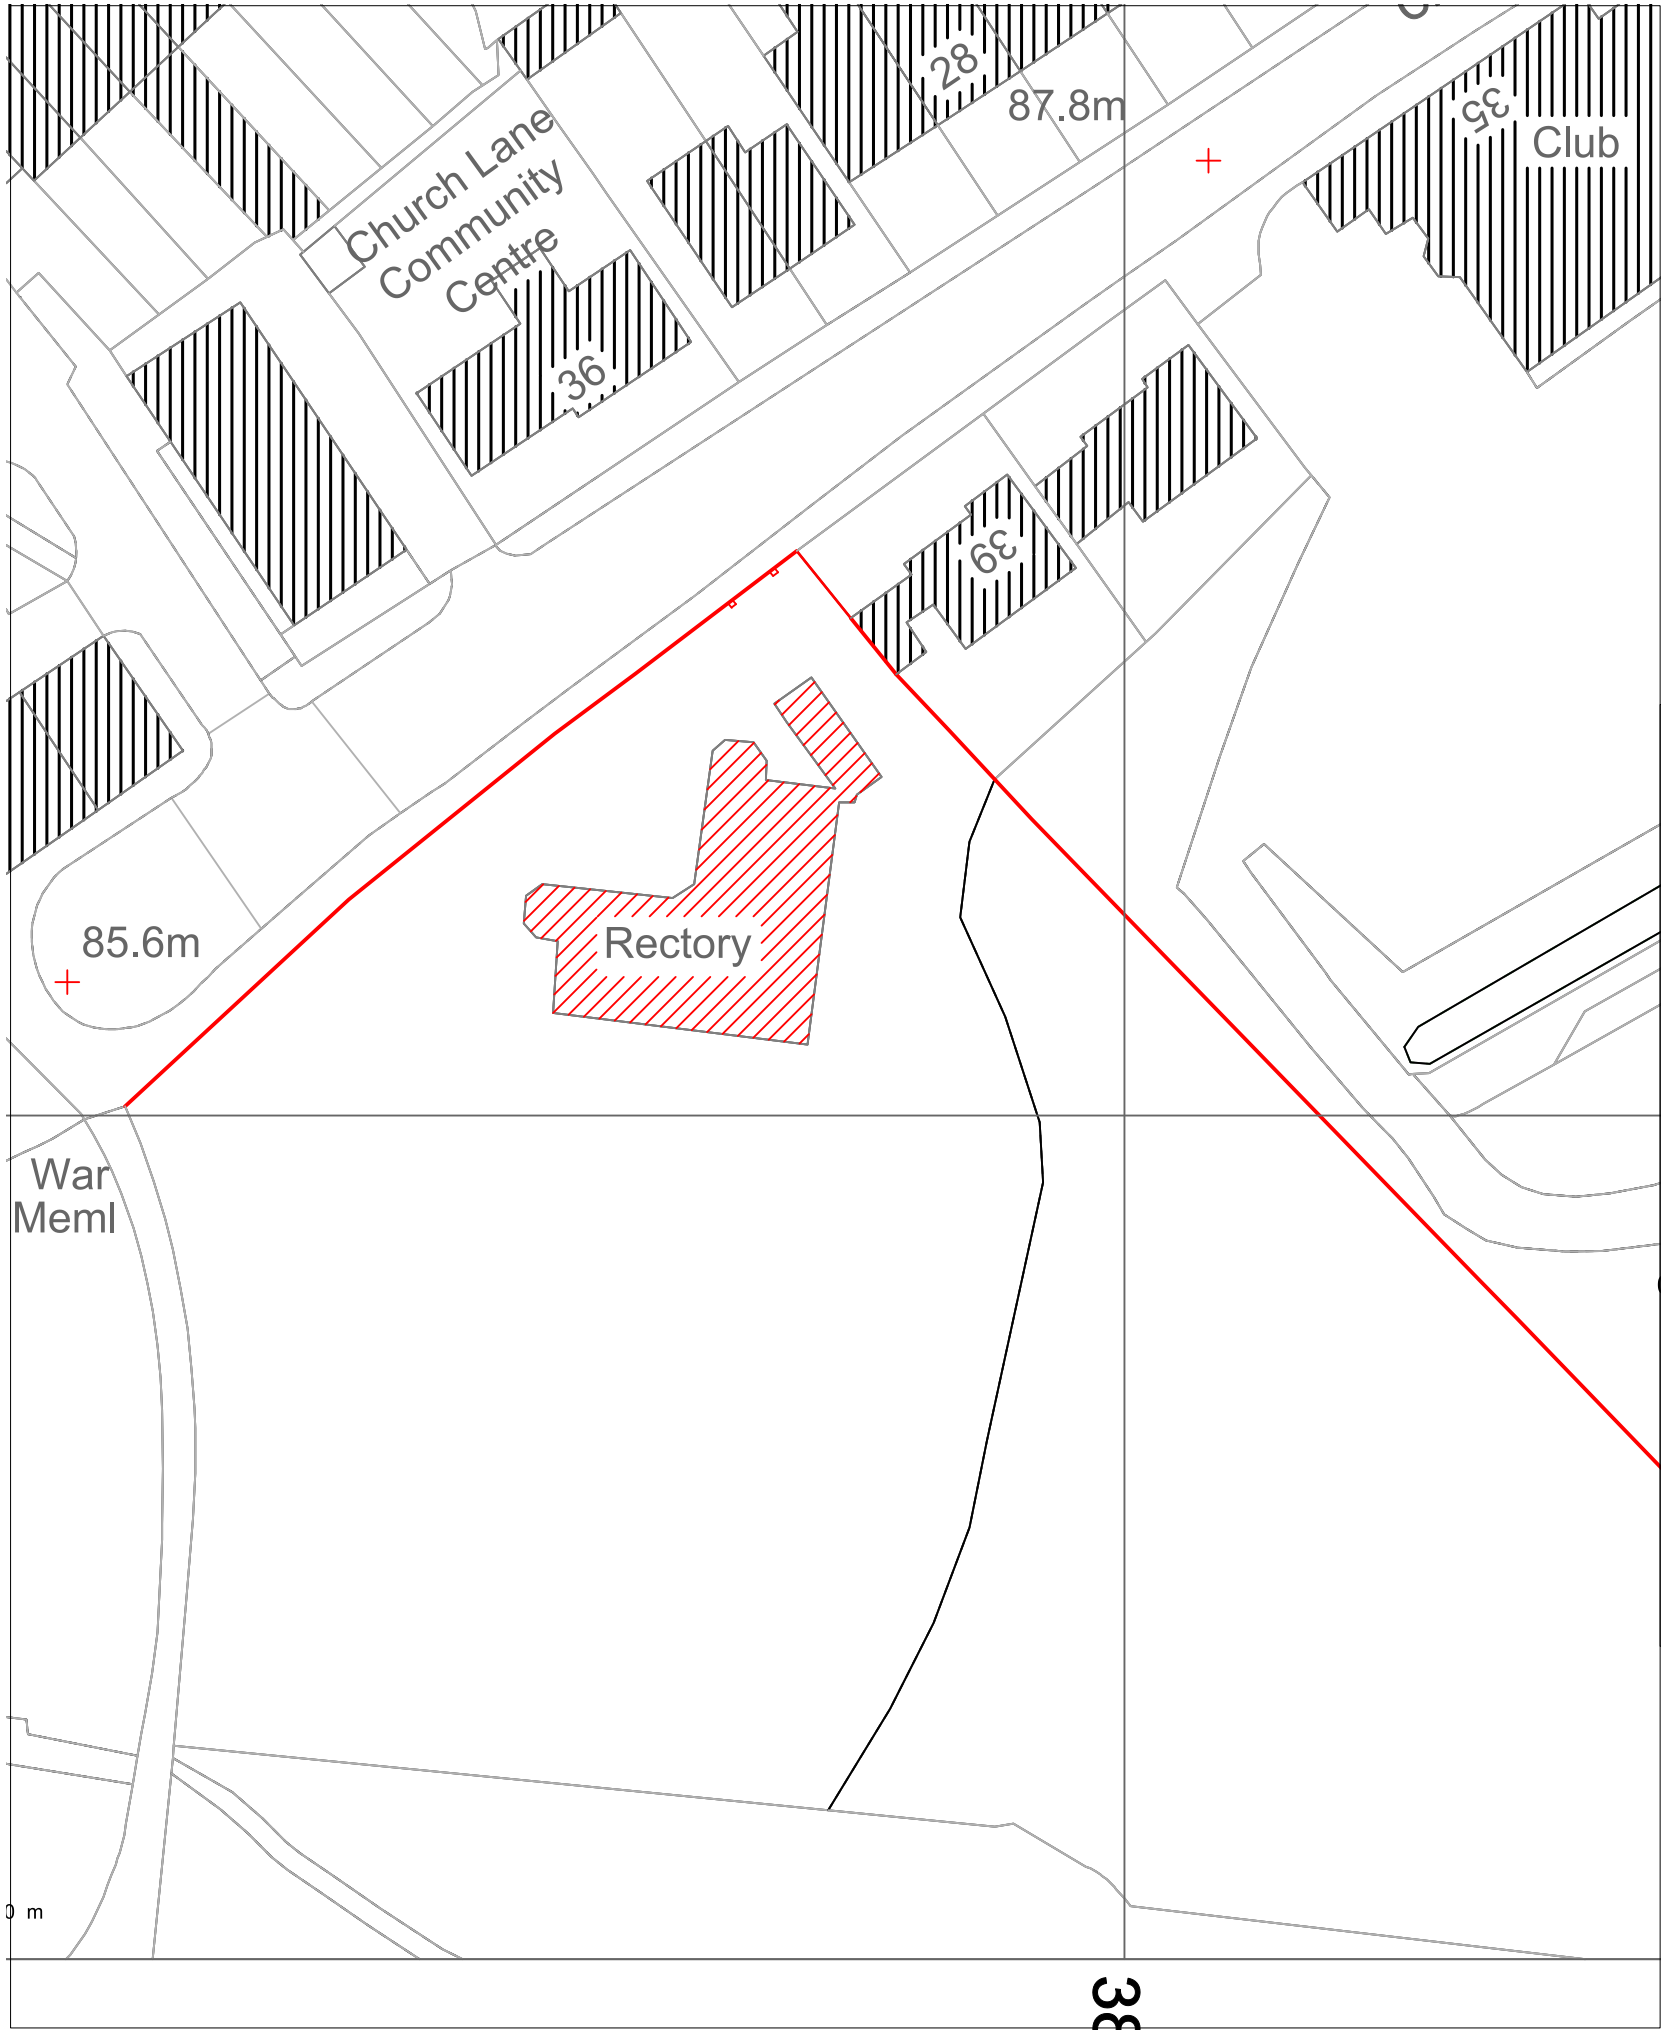

SITE BLOCK
PLAN 1:500

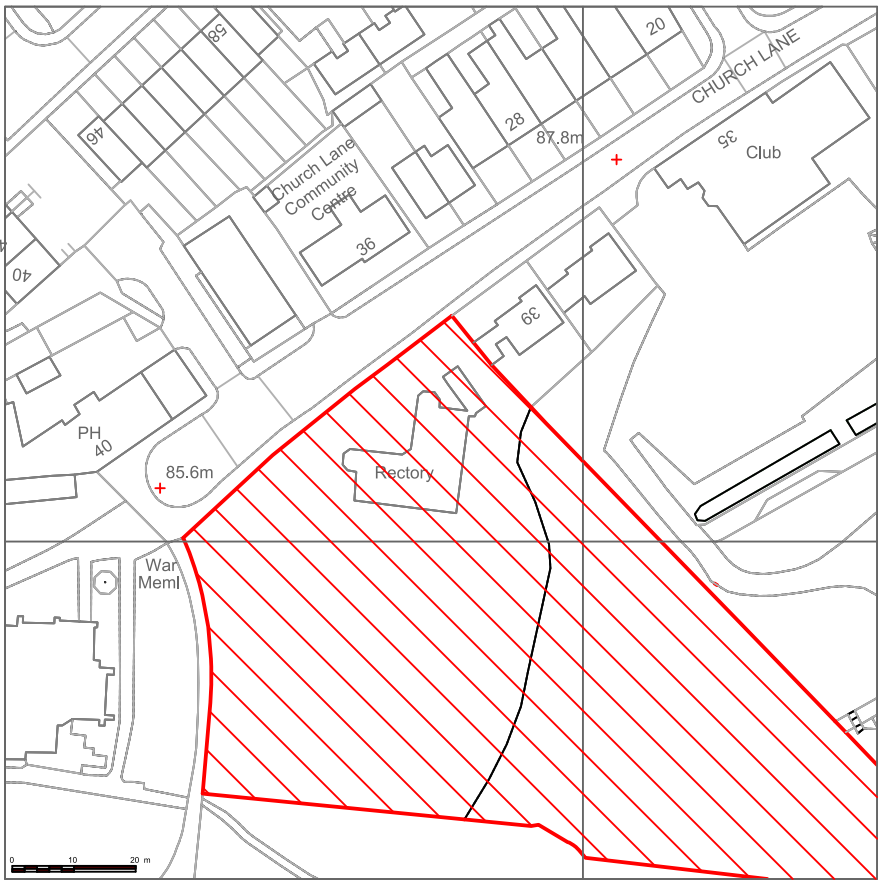

SITE LOCATION PLAN
1:1250

General Notes
Do not scale from this drawing. Specified dimensions may be relied upon. All dimensions to be confirmed by site measurement by the contractor before opening up works or ordering any materials. We accept no liability for incorrect site measurement. Report any discrepancies to the architect or surveyor.
When printing out this drawing, use a professional service rather than an office printer. It should be printed at A3 size in order to be read at the scale indicated. Check scale bar to confirm printed scale before using any scale rule.



**Oldham, Rochdale
& Tameside**
www.architectural.uk.com
07872 577 565

Project Description:
**Listed Building Consent
for restoration & remediation
and new garage**

For:
Dr & Mrs Zia Jalal

Site Address:
**The Rectory,
41 Church Lane,
Prestwich, M25 1AN**

Date: **February 2024**

Scale: **Various as shown @ A3**

Sheet Description:
**Site Location &
Block plans**

No.	Revision /Issue

Drawing Number:
100110/022