
 
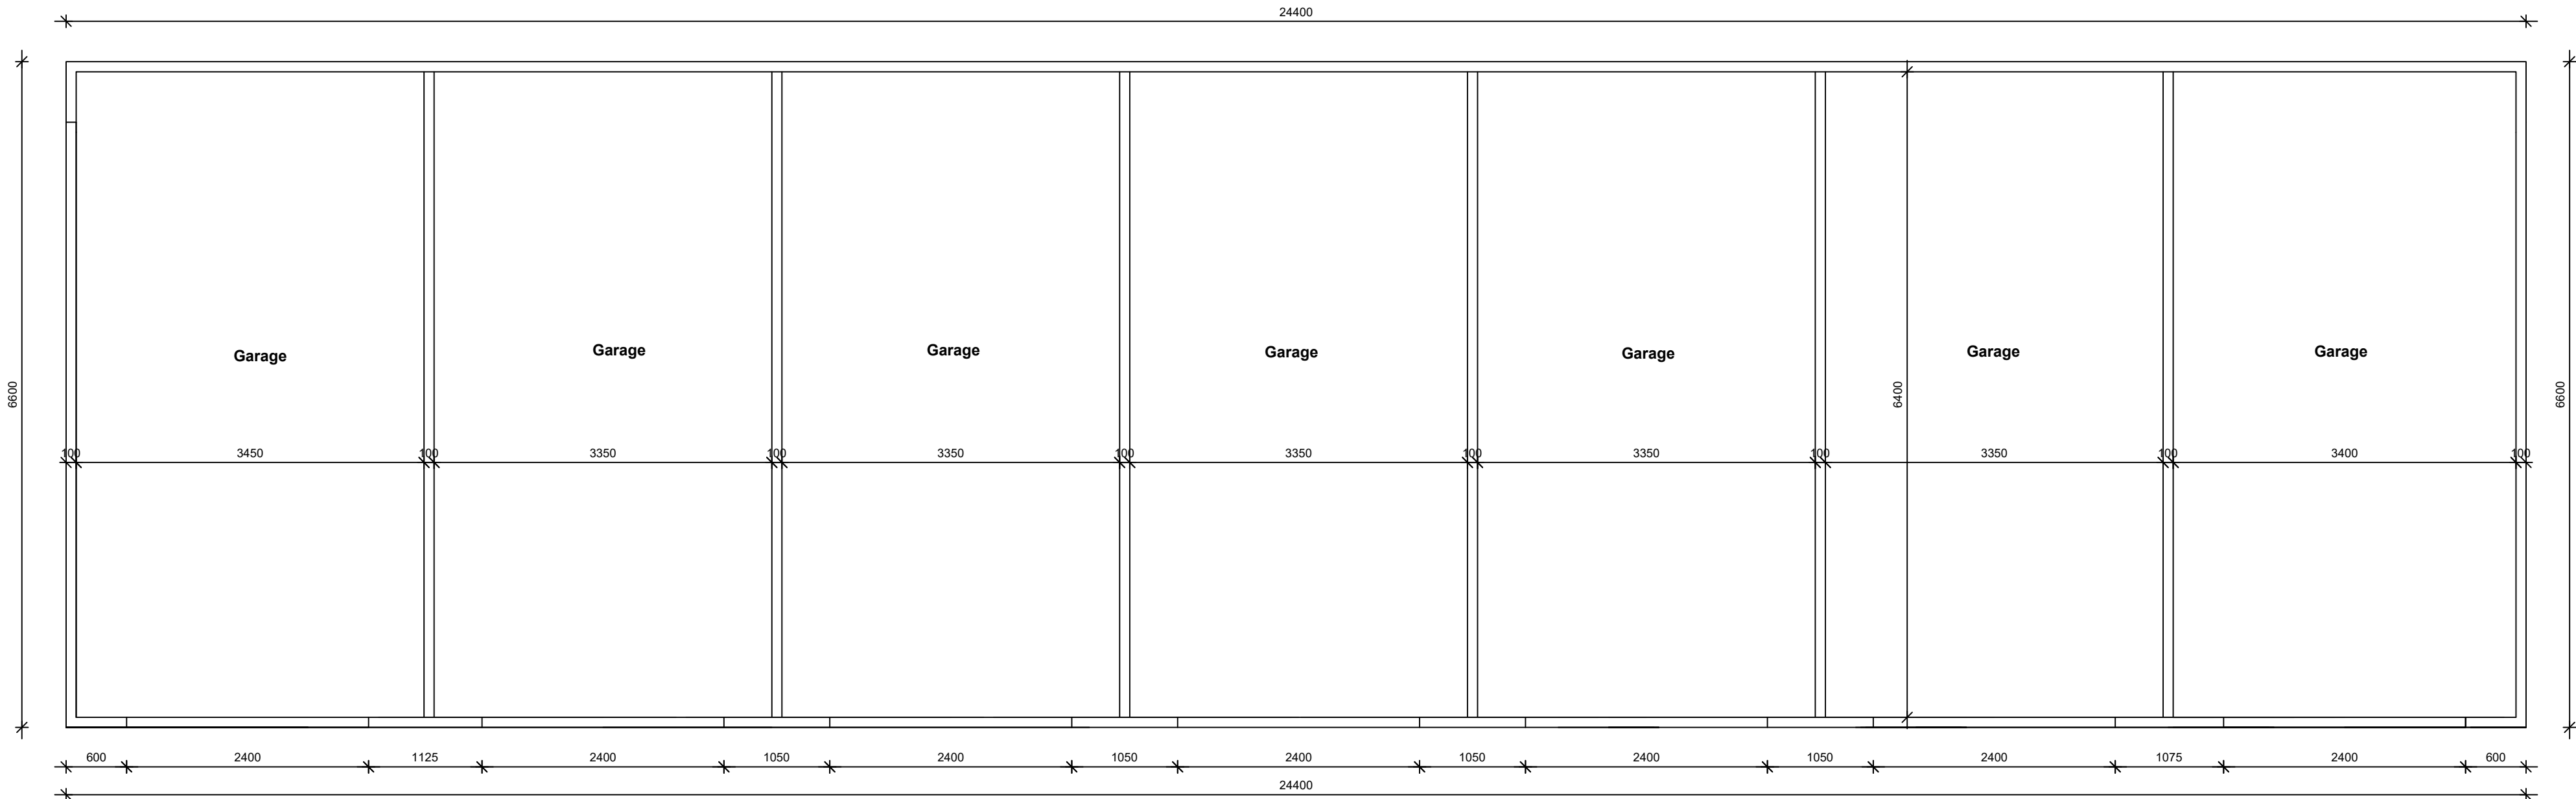
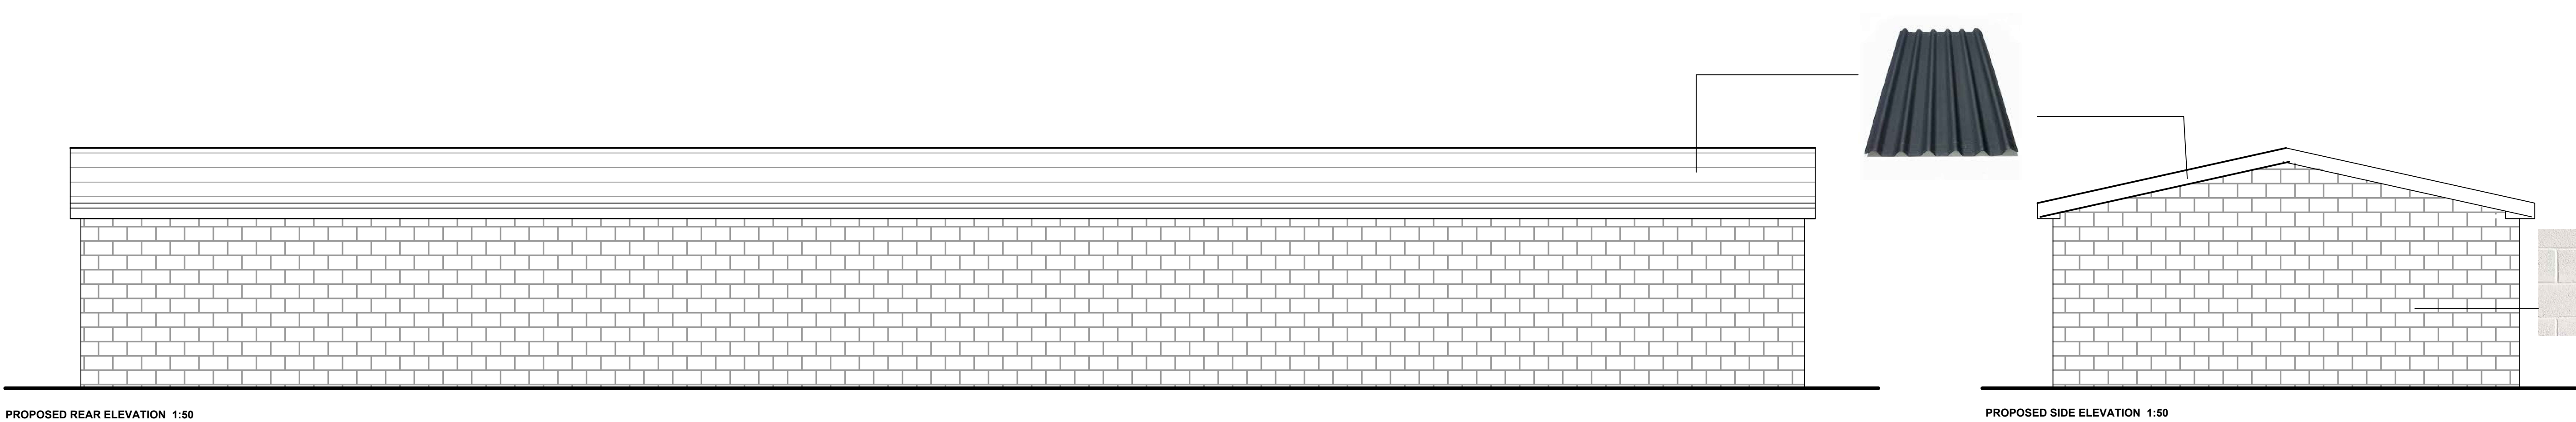


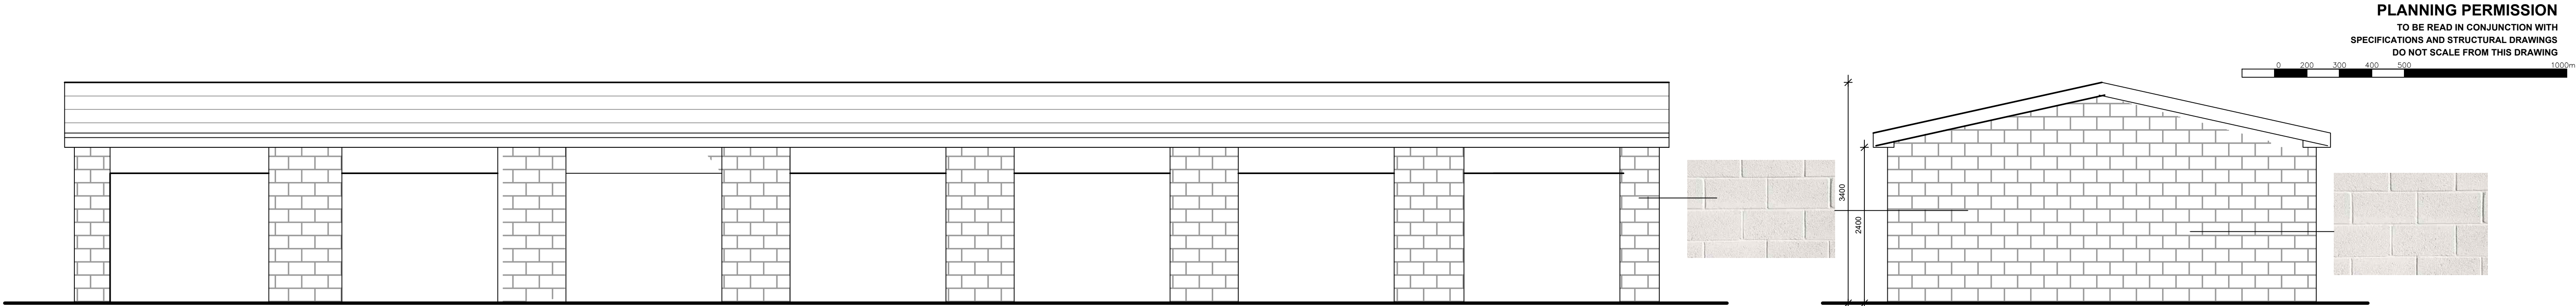

PLANNING PERMISSION

TO BE READ IN CONJUNCTION WITH SPECIFICATIONS AND STRUCTURAL DRAWINGS

DO NOT SCALE FROM THIS DRAWING

02003004005001000m

REV	DETAIL	BY	CHK	DATE
REVISION				
CLIENT				
ADDRESS				
LAND TO THE REAR OF WESTMINSTER AVENUE RADCLIFFE BURY M26 3WD				
PROJECT				
PROPOSED GARAGE BLOCKS				
DRAWING				
PLANNING PERMISSION				
DRAWING CODE		DRAWING NUMBER		
LAWA-DC		01		
SCALE		PAPER		REVISION
1:50		A1		04
DATE	DRAWN	CHECKED		
JULY 25	RG			