


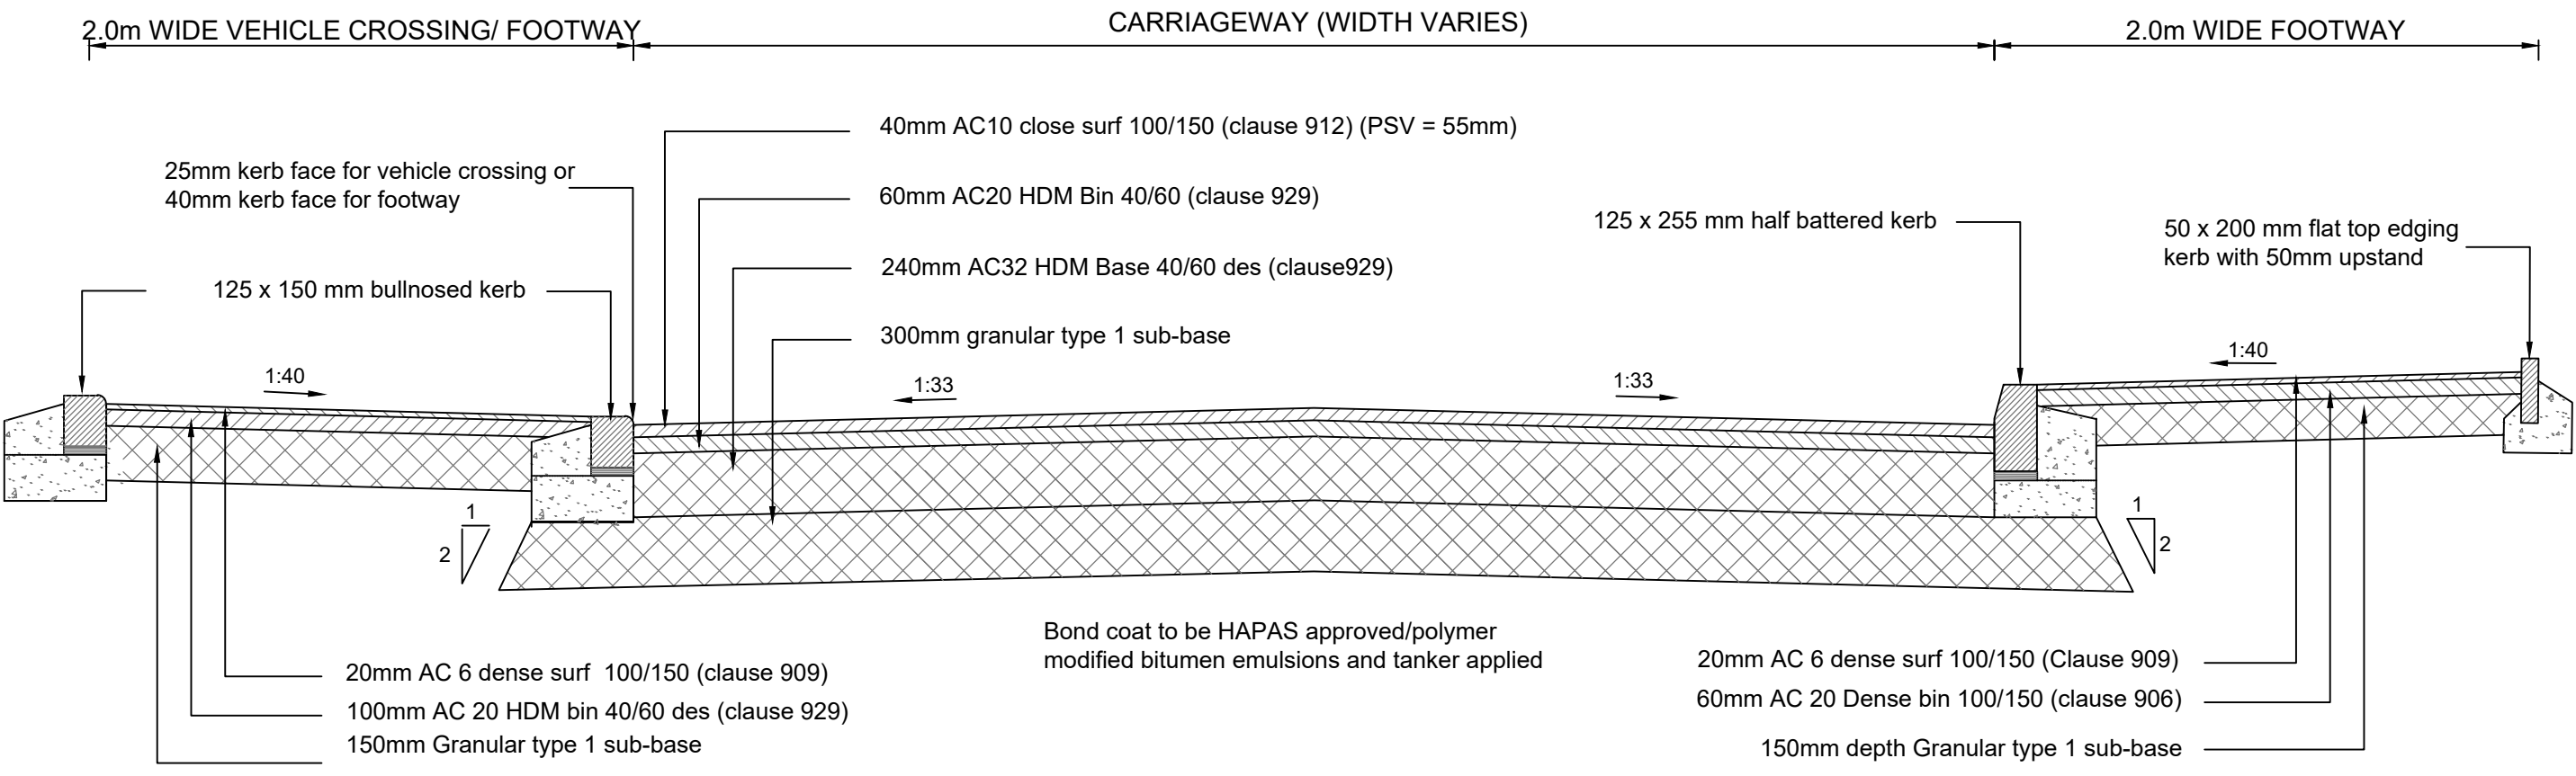
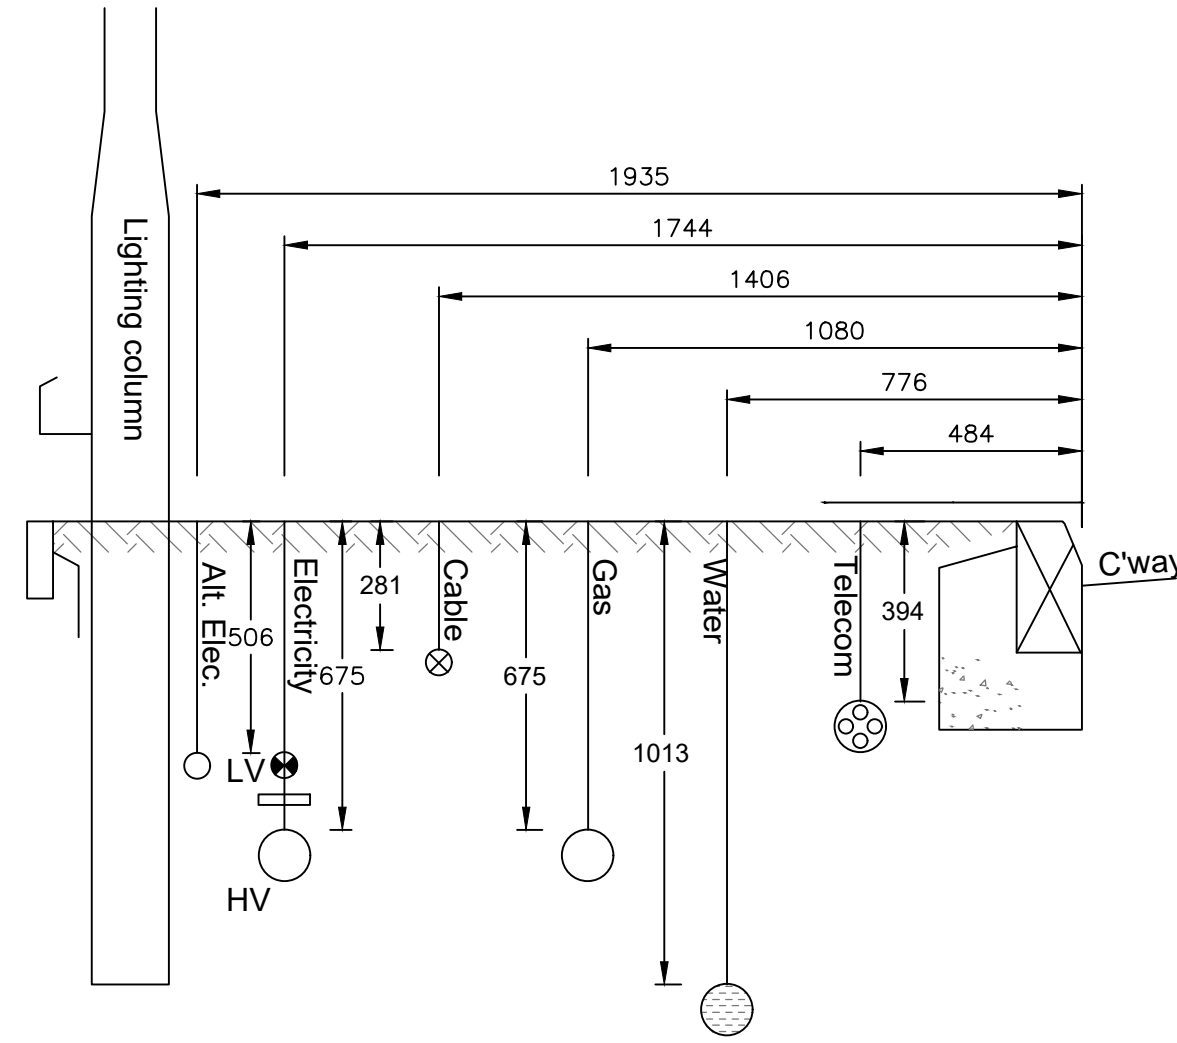
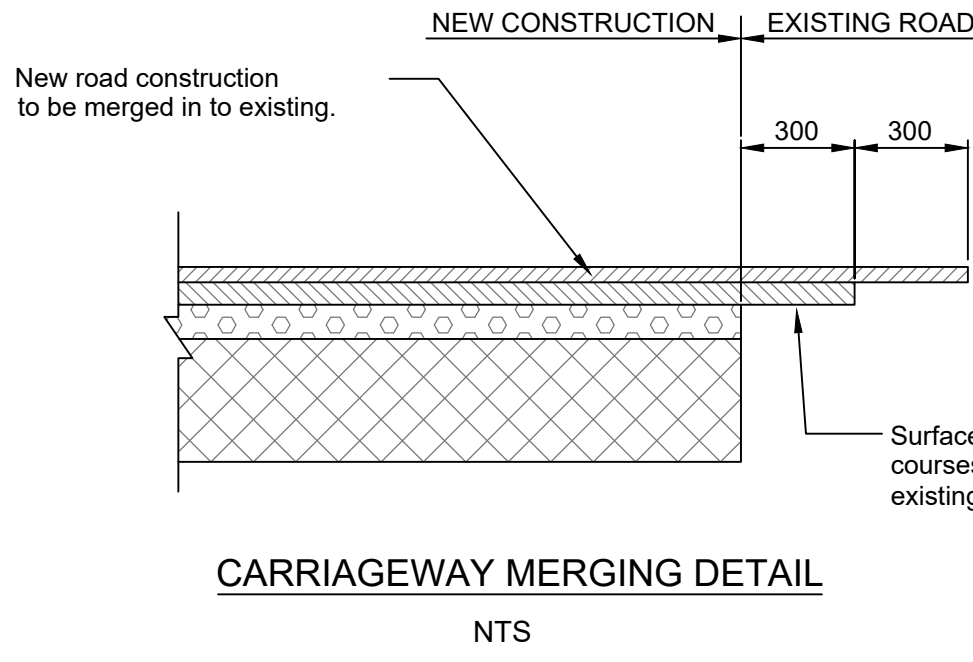
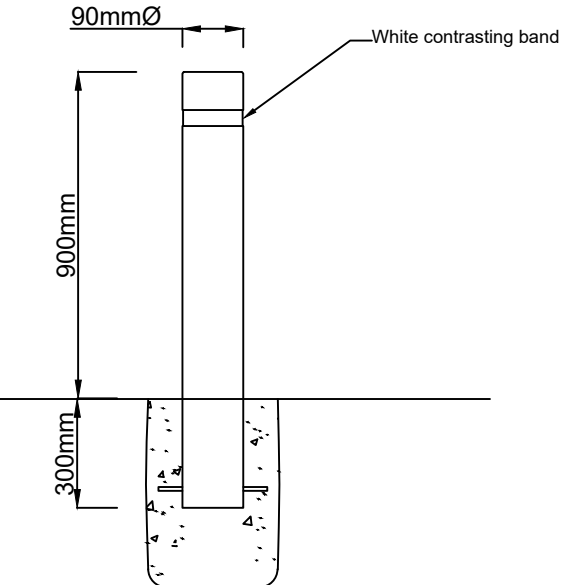
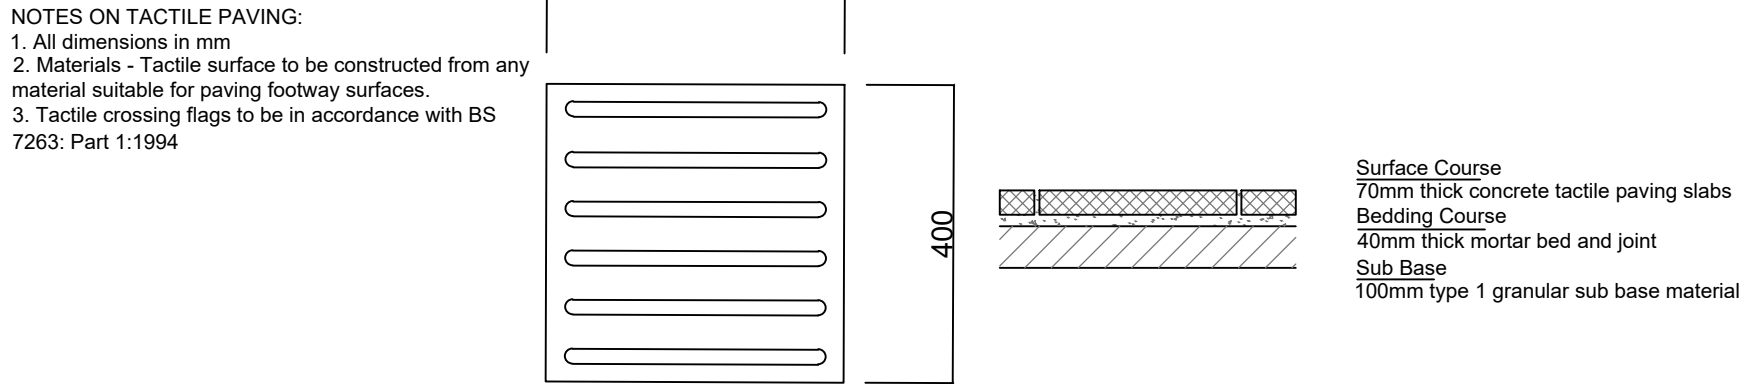
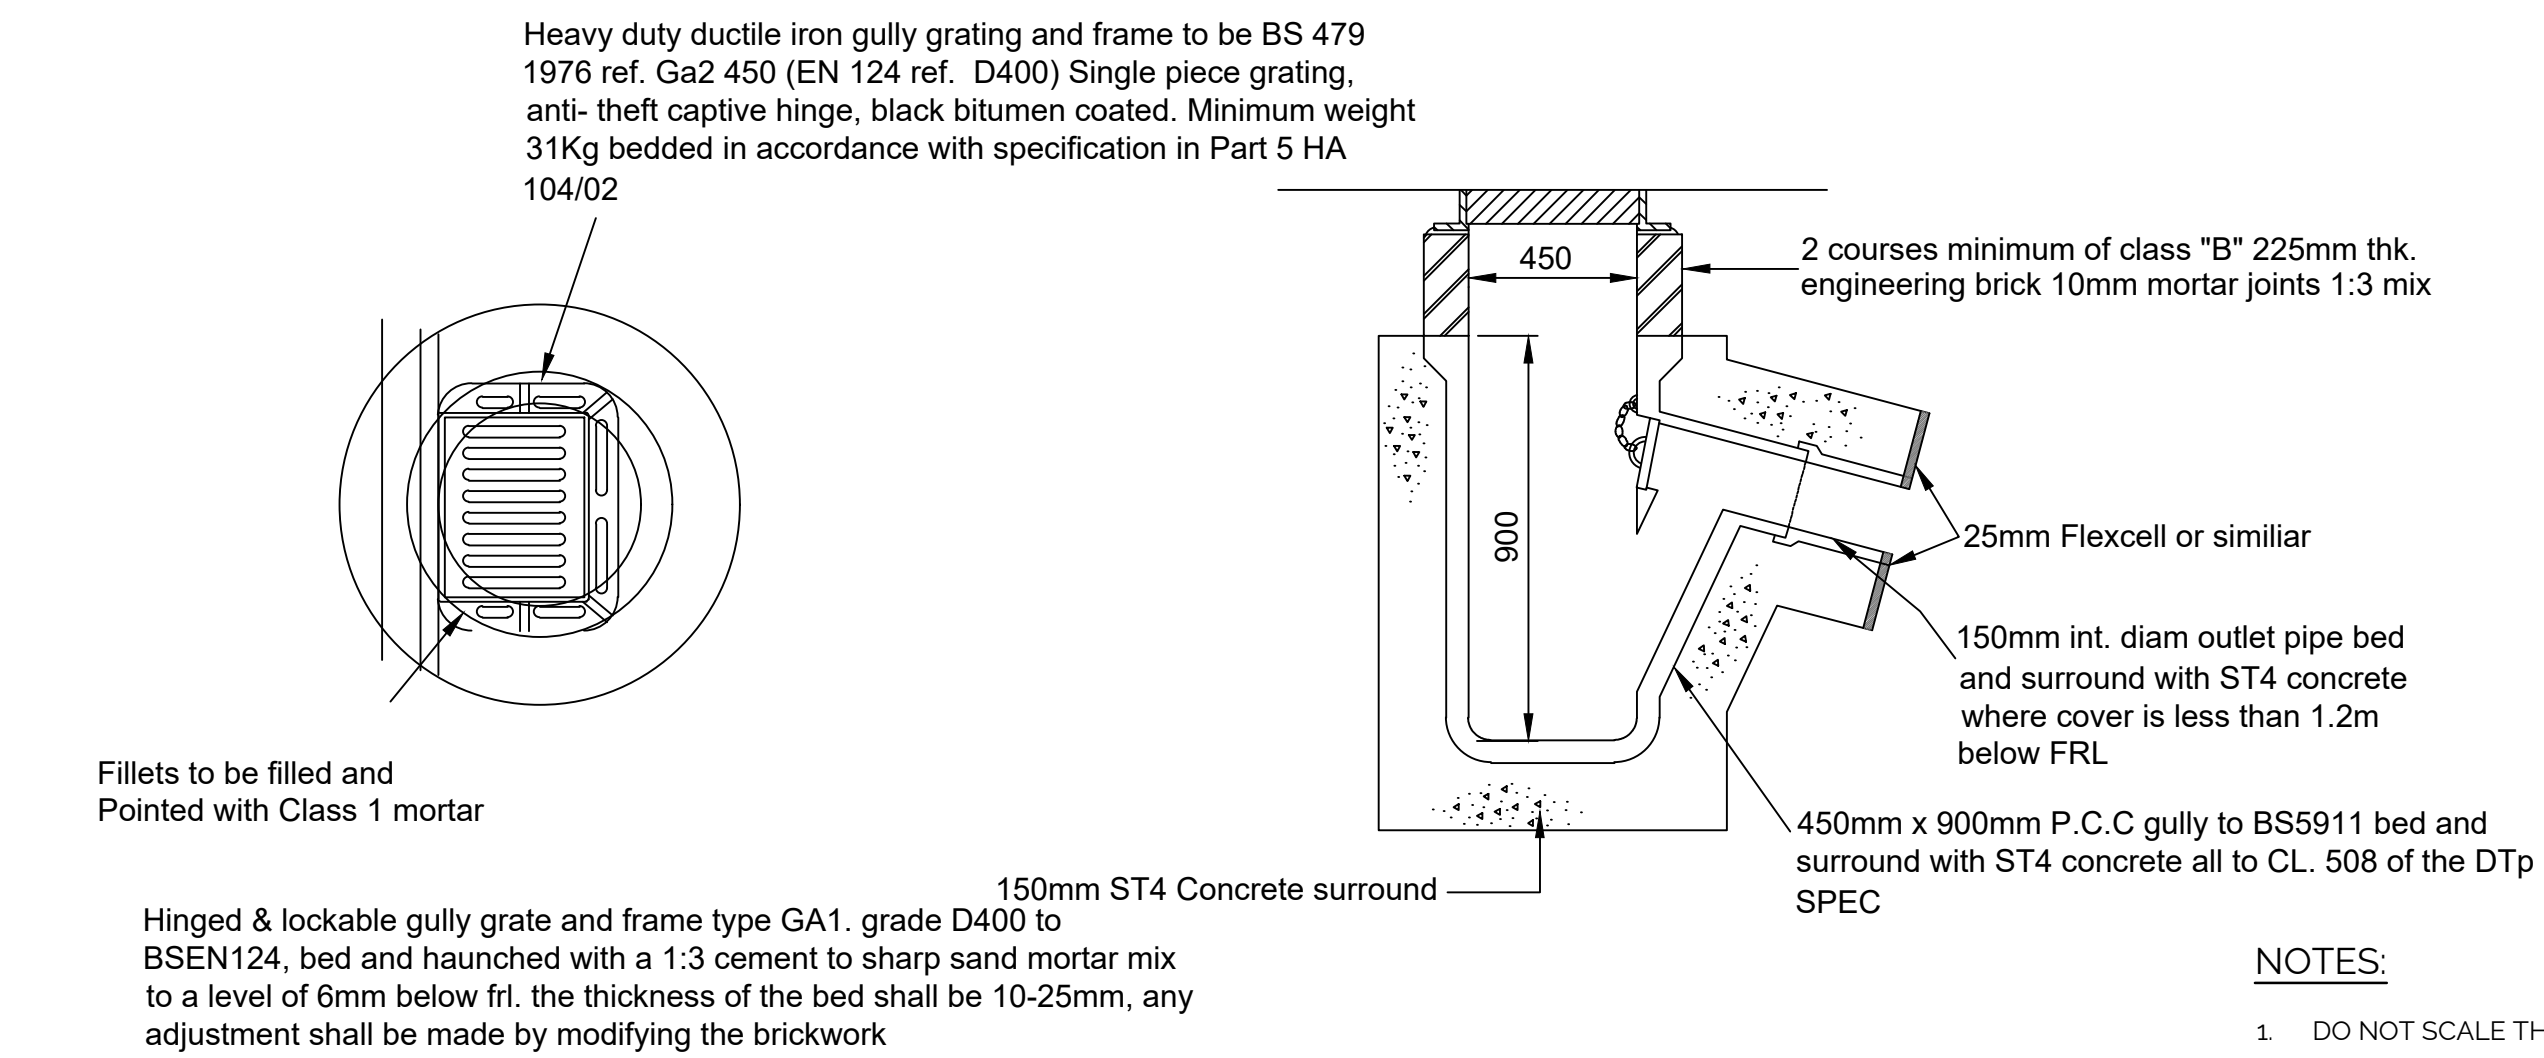


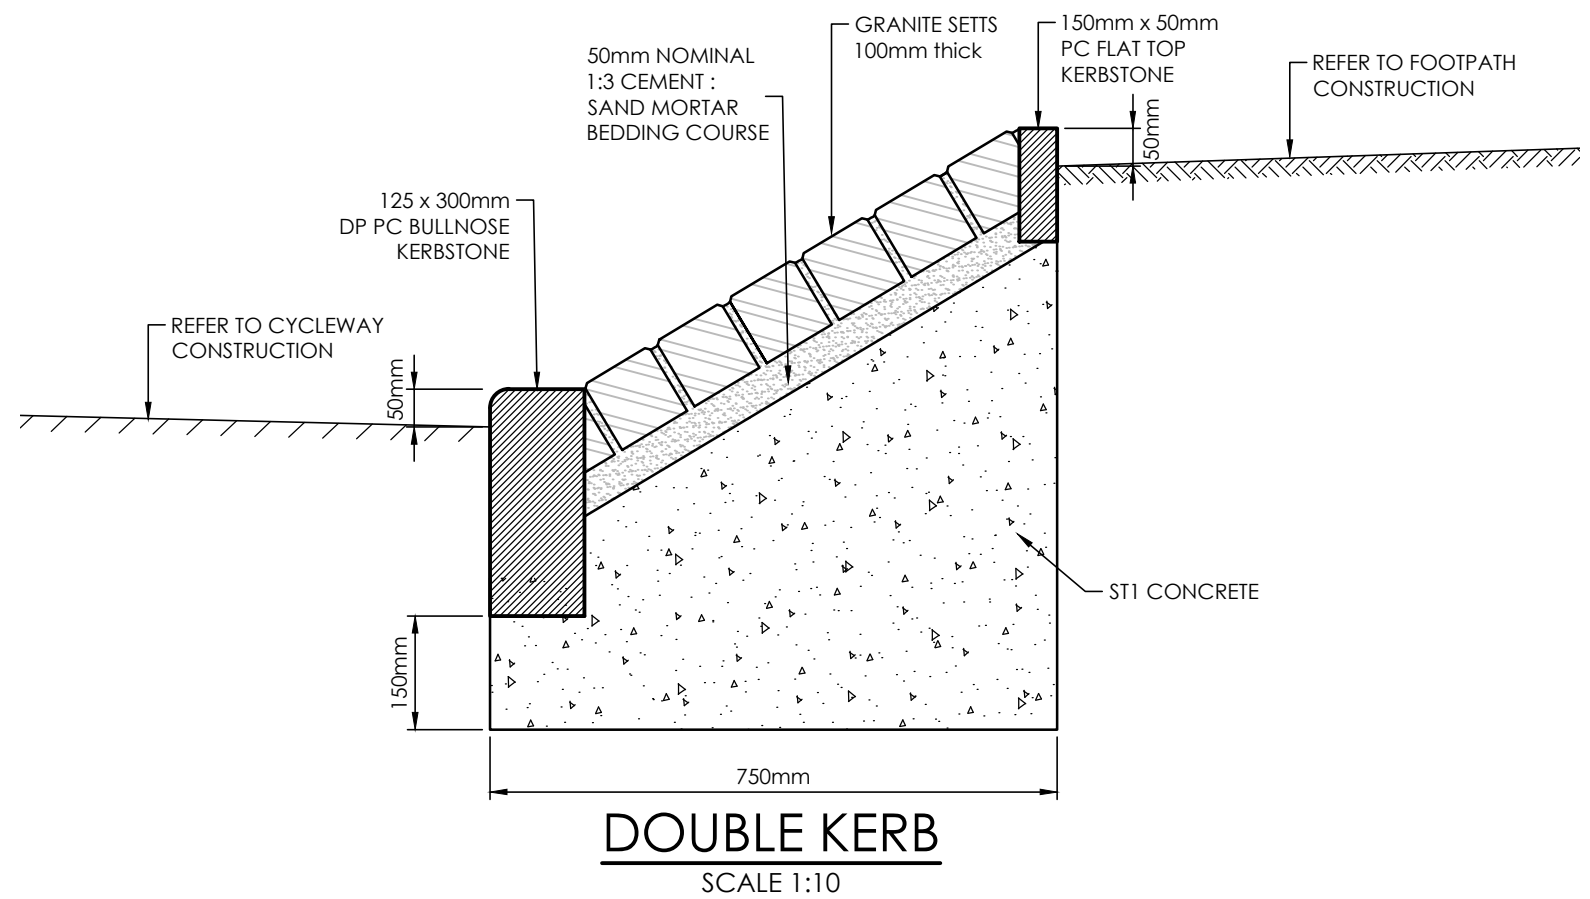

CROSS SECTION OF 5.5m WIDTH MINOR RESIDENTIAL ROAD
NTS

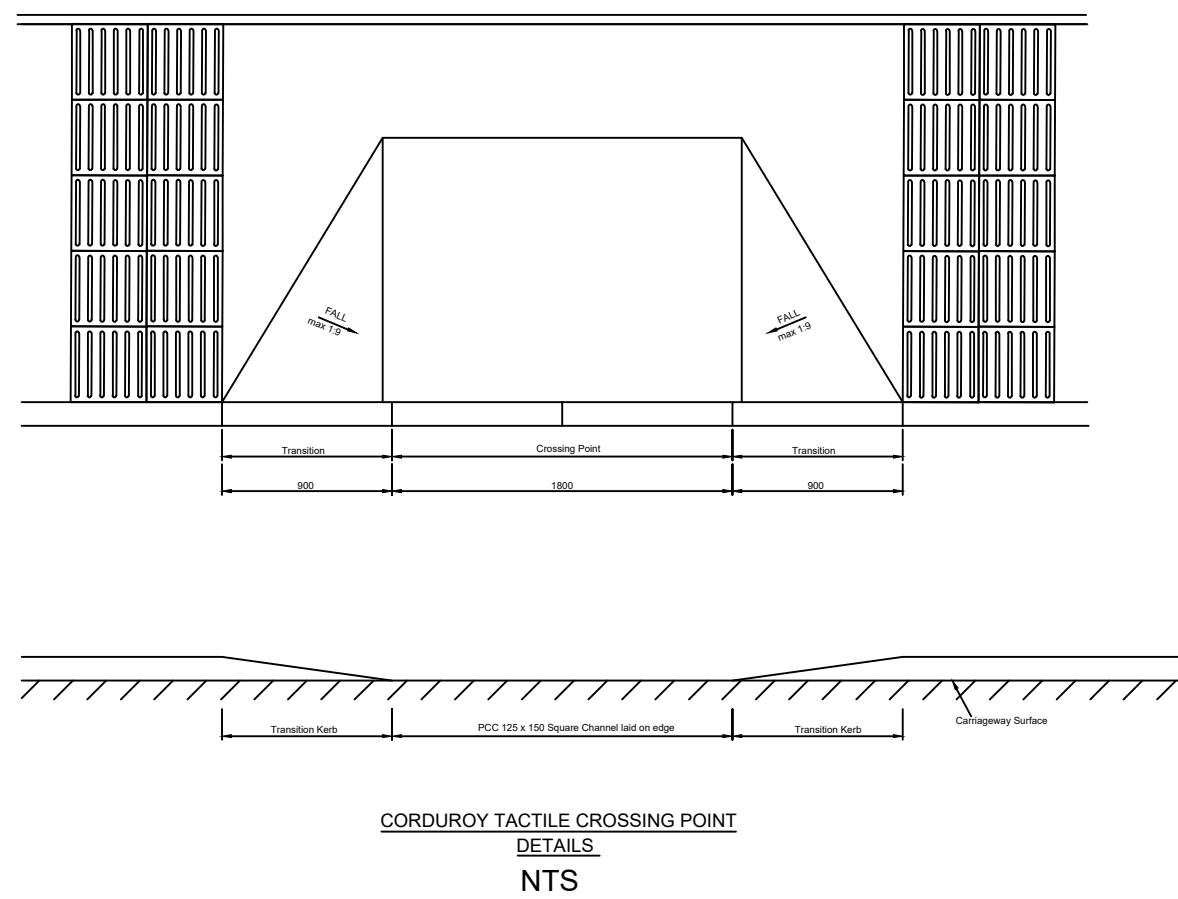

SERVICE STRIP ARRANGMENTS
NTS

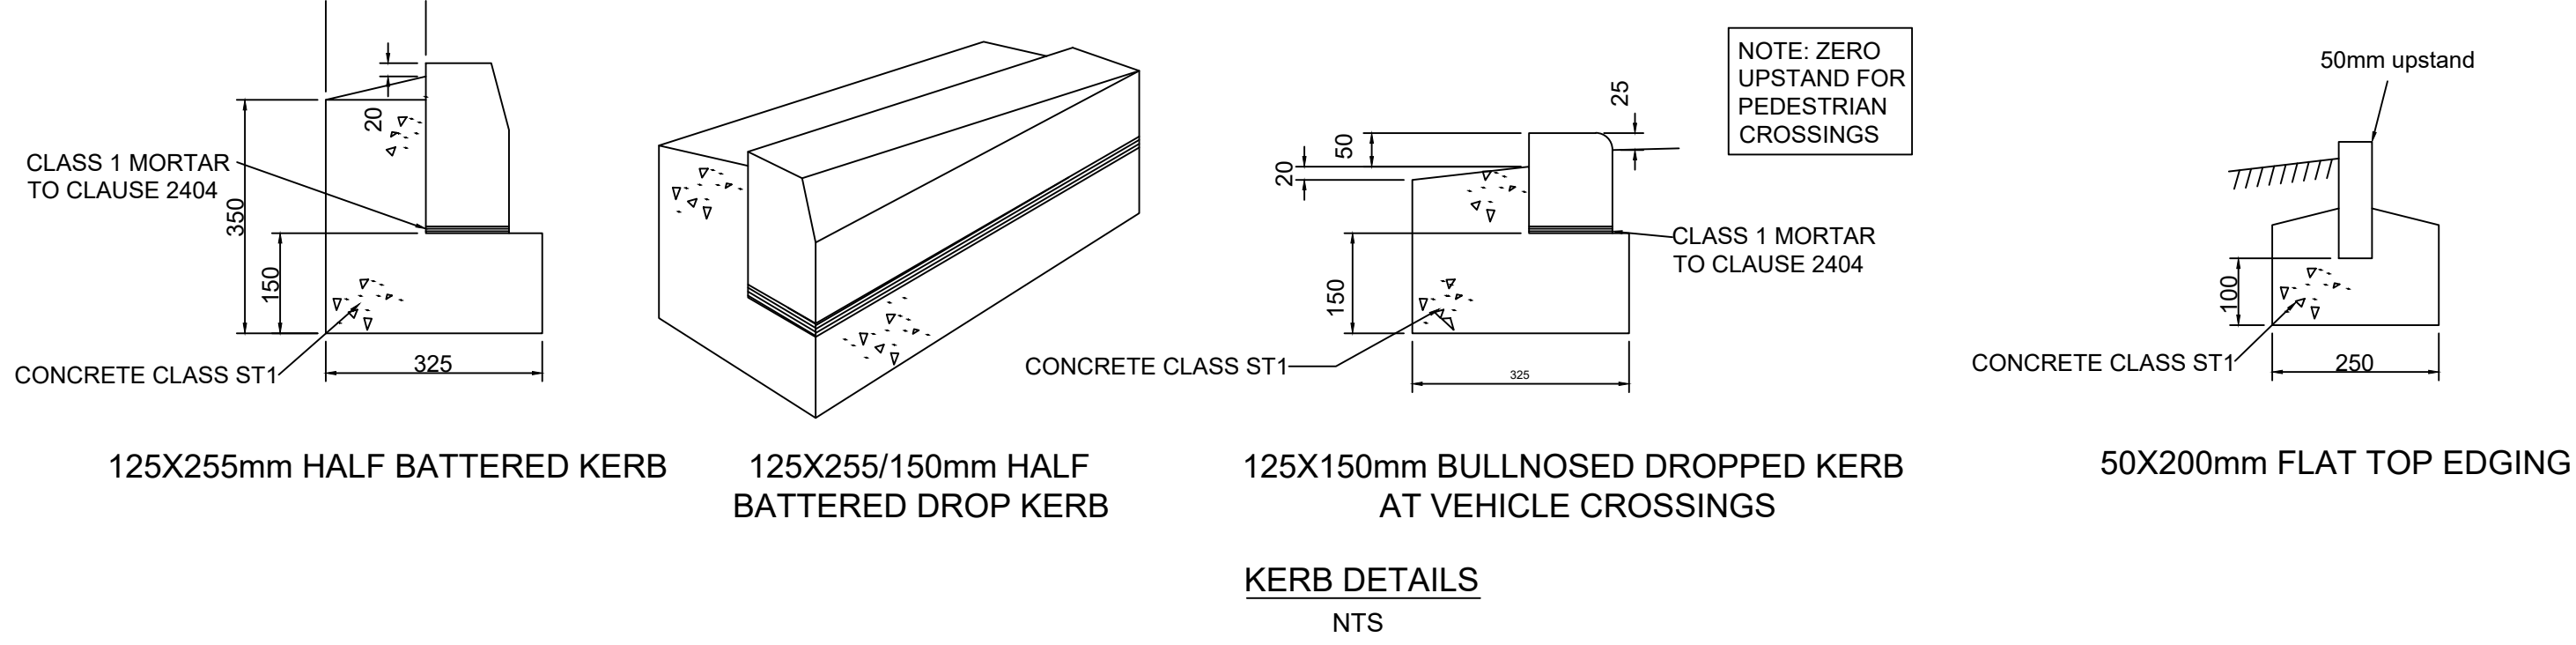

- NOTES:
- DO NOT SCALE THIS DRAWING.
 - THIS DRAWING IS TO BE READ IN CONJUNCTION WITH ALL OTHER RELEVANT ENGINEERS, ARCHITECTS AND SPECIALIST DESIGN DRAWINGS AND DETAILS.
 - ALL DIMENSIONS ARE IN MILLIMETRES UNLESS NOTED OTHERWISE. ALL LEVELS ARE IN METRES UNLESS NOTED OTHERWISE.
 - ANY DISCREPANCIES NOTED ON SITE ARE TO BE REPORTED TO THE ENGINEER IMMEDIATELY.
 - IT IS THE RESPONSIBILITY OF THE CONTRACTOR TO LOCATE ANY SERVICE APPARATUS IN THE VICINITY OF THE WORKS. THE CLIENT WILL ACCEPT NO CLAIMS WHATSOEVER IN RESPECT OF ANY LOSSES OR DAMAGE CAUSED IN RESPECT OF SUCH APPARATUS, HOWEVER CAUSED.
 - IT IS THE RESPONSIBILITY OF THE CONTRACTOR TO EXECUTE THE WORKS AT ALL TIMES IN STRICT ACCORDANCE WITH THE REQUIREMENTS OF THE HEALTH AND SAFETY AT WORK ACT 1974, AND THE C.D.M. REGULATIONS 2015. THE CONTRACTOR WILL BE DEEMED TO HAVE ALLOWED FOR FULL COMPLIANCE, WITHIN HIS RATES.
 - THE CONTRACTOR IS RESPONSIBLE FOR ENSURING THAT ALL WORKS ARE TO THE SATISFACTION OF THE ENGINEER, AND SHALL BE DEEMED TO HAVE INCLUDED WITHIN HIS RATES FOR ANY NECESSARY TESTING.
 - THE CONTRACTOR WILL BE RESPONSIBLE FOR PROVIDING ALL NECESSARY DE-WATERING AND TRENCH SUPPORT TO EXECUTE THE WORKS IN A SATISFACTORY MANNER, AND SHALL BE DEEMED TO HAVE ALLOWED FOR THE SAME WITHIN HIS RATES.
 - THE HIGHWAY WORKS SPECIFICATION IN ALL RESPECTS SHALL BE IN ACCORDANCE WITH THE CURRENT BURY COUNCIL SPECIFICATIONS OR OTHER PUBLICATIONS IN FORCE IN THE COUNTY AT THE TIME OF CONSTRUCTION.



PROJECT	WHITTAKER HOUSE BURY
TITLE	HIGHWAY CONSTRUCTION DETAILS

THIS DRAWING IS SUBJECT TO SECTION 38 APPROVAL FROM BURY COUNCIL AND SHOULD NOT TO BE USED FOR CONSTRUCTION.

Rev	By	Description	Date
Po7	BW	Double kerb upstands amended to 50mm	11/09/25
Po6	BW	Infill material of double kerb amended	09/08/25
Po5	BW	Minor drawing amendments	14/08/25
Po4	BW	Double kerb detail added	06/08/25
Po3	PS	Updated to reflect Bury CC standard details	28/11/24
Po2	PS	Updated to reflect Bury CC standard details	11/11/24
Po1	PS	First Issue	29/07/24
Rev	By	Description	Date
Revision Schedule			
Client	WHITFIELD & BROWN		
Status	-	Purpose of Issue	For Information
Designed By	PS	Drawn By	PS
Sheet No.	2711-SCE-PH01-L-DR-C-0007		
Scale (@ A1)	AS SHOWN	Date	29/07/2023
Rev		Rev	Po7