
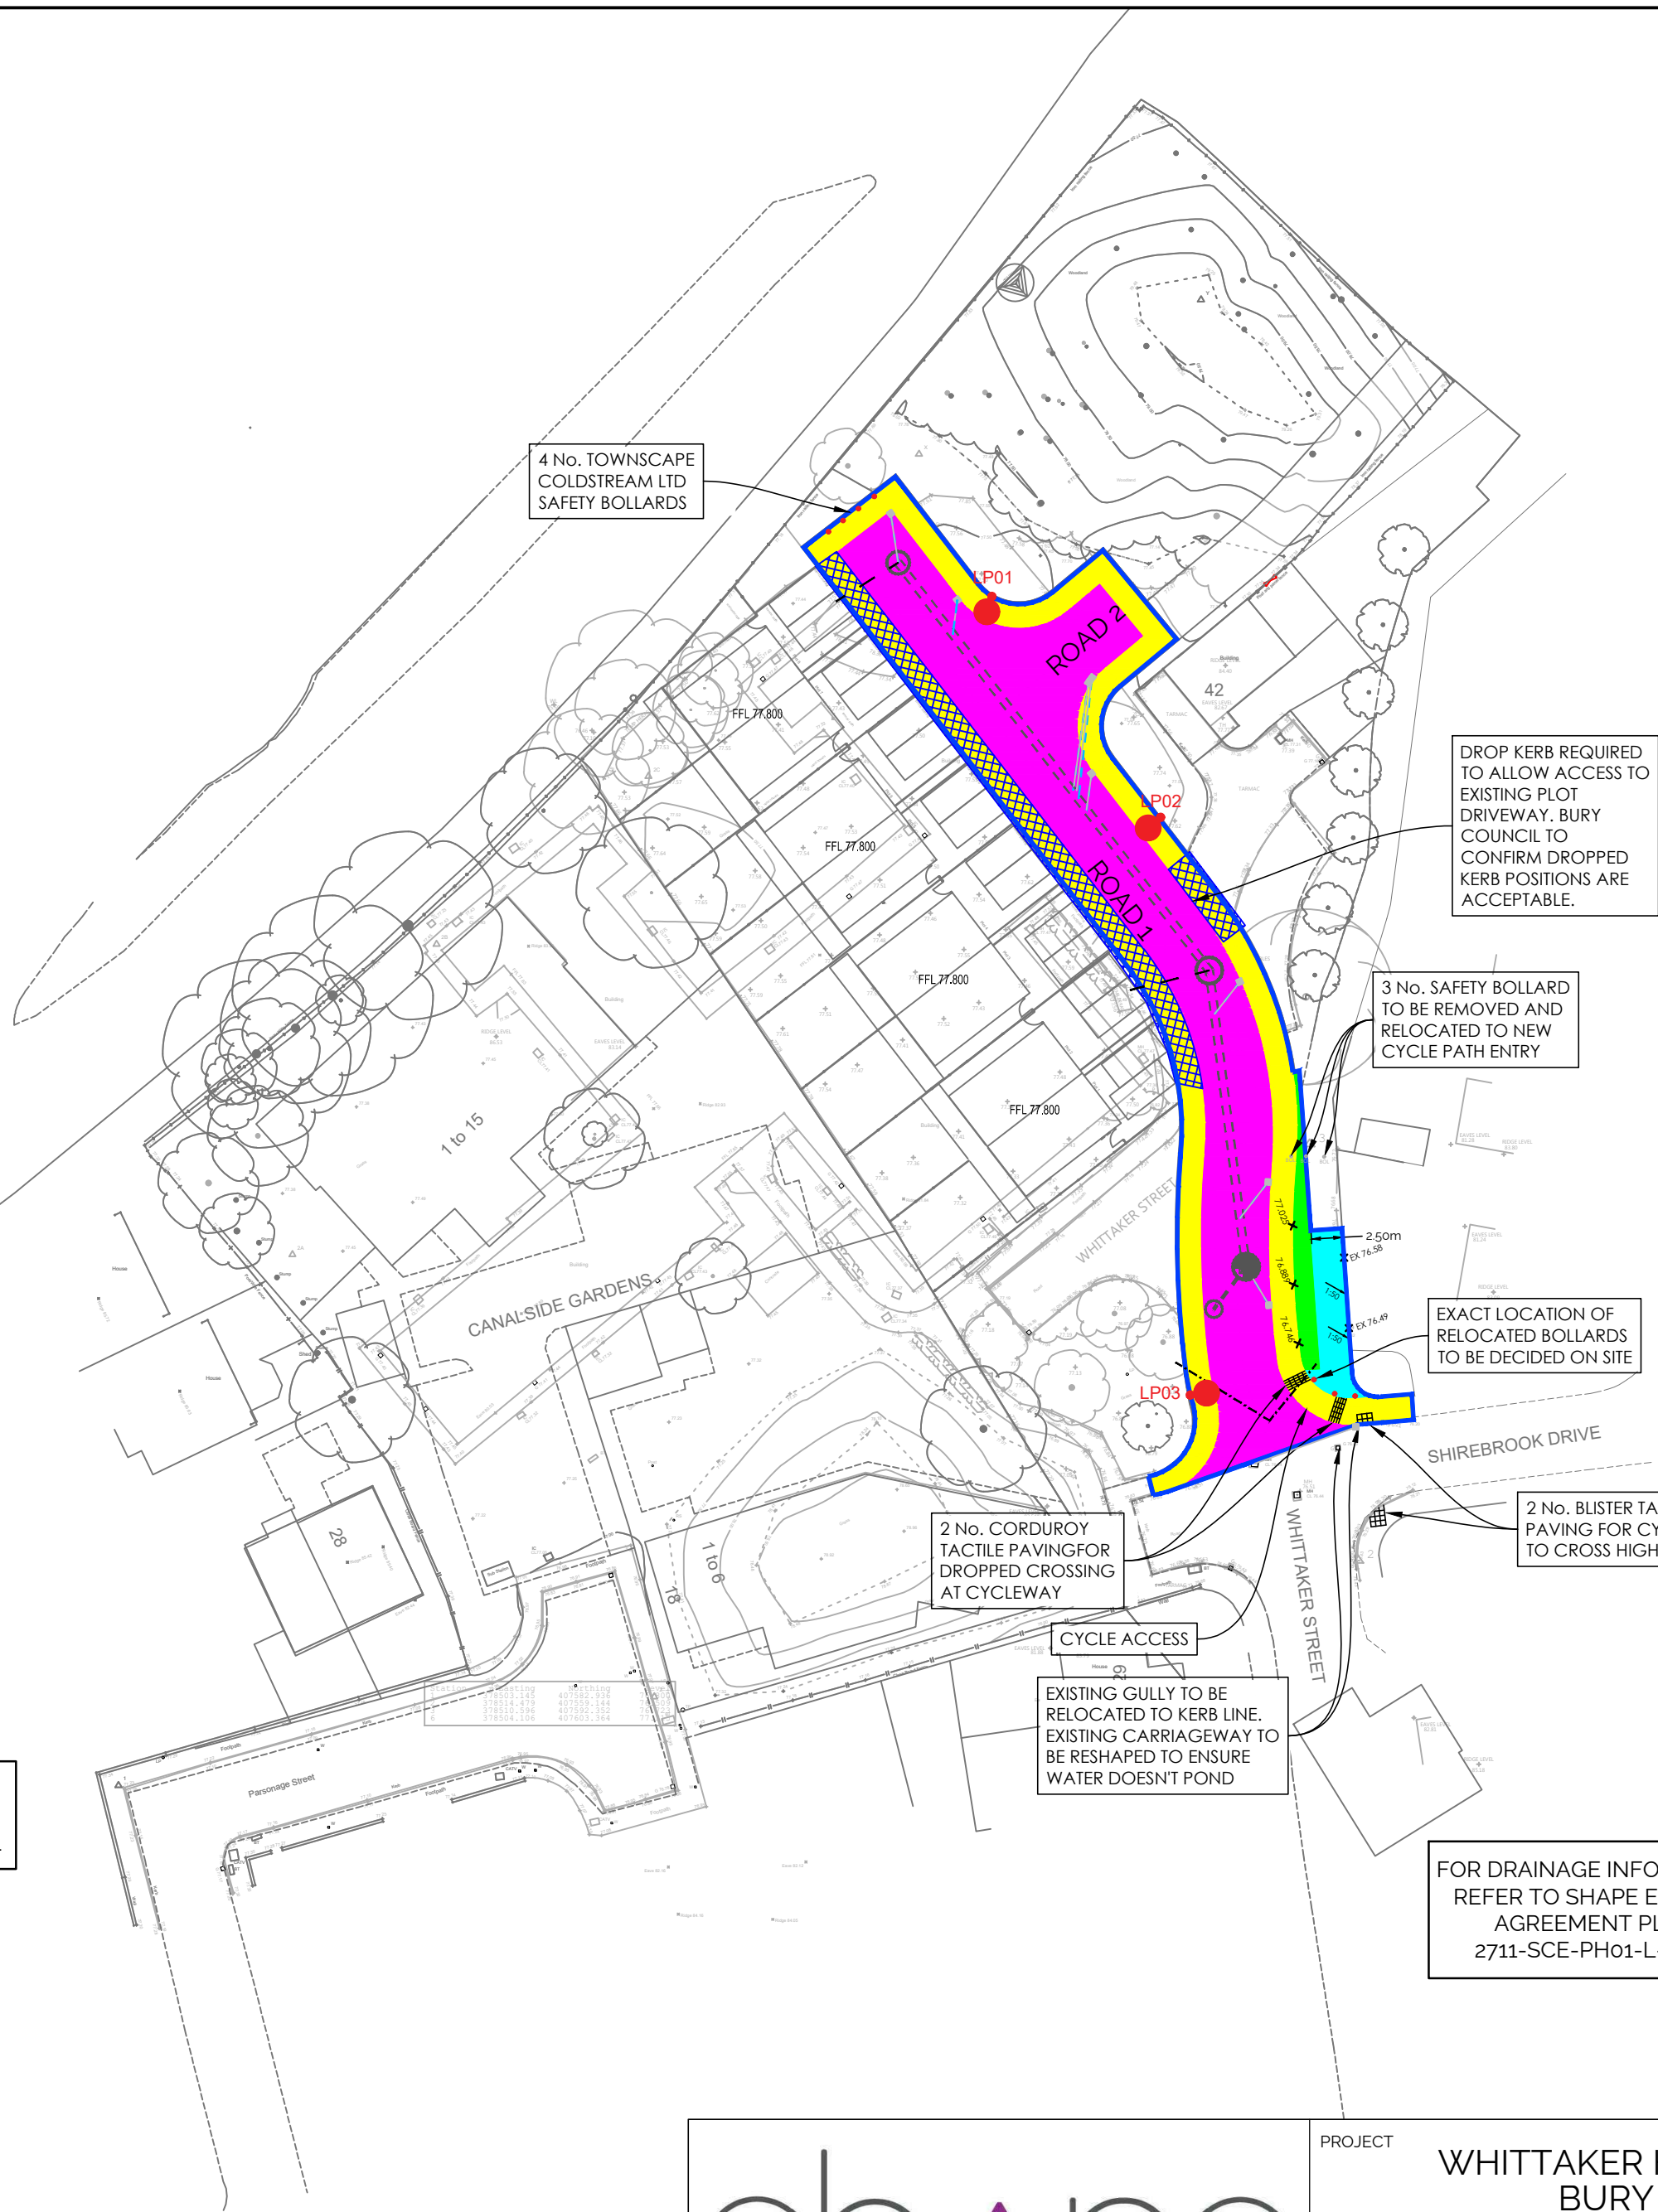


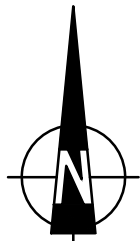

FOR FURTHER STREET LIGHTING
INFORMATION PLEASE REFER TO
HARTTRON DRAWING 19460-D-01

FOR DRAINAGE INFORMATION PLEASE
REFER TO SHAPE ENGINEERING S104
AGREEMENT PLAN DRAWING
2711-SCE-PH01-L-DR-C-0001-P03

THIS DRAWING IS SUBJECT TO SECTION 104
APPROVAL FROM UNITED UTILITIES AND IS
NOT TO BE USED FOR CONSTRUCTION .

THIS DRAWING IS SUBJECT TO SECTION 38
APPROVAL FROM BURY COUNCIL AND SHOULD
NOT TO BE USED FOR CONSTRUCTION.

shape

CONSULTING ENGINEERS

Amber House | Green Lane | Liverpool | L13 7GD
T: 0151 305 0700 | W: www.shapeengineering.co.uk | Tweet Us: @shapetweets

PROJECT

WHITTAKER HOUSE
BURY

TITLE

SECTION 38
AGREEMENT PLAN

GENERAL NOTES:

- DO NOT SCALE FROM THIS DRAWING.
- ALL DIMENSIONS ARE IN METERS UNLESS OTHERWISE SHOWN.
- THIS DRAWING IS TO BE READ IN CONJUNCTION WITH ALL OTHER RELEVANT DRAWINGS.
- ANY ANOMOLIES ON THIS DRAWING IDENTIFIED BY THE CONTRACTOR SHALL BE BROUGHT TO THE ATTENTION OF THE ENGINEER PRIOR TO CONSTRUCTION.
- THE SPECIFICATION IN ALL RESPECTS SHALL BE IN ACCORDANCE WITH THE CURRENT BURY COUNCIL SPECIFICATIONS OR OTHER PUBLICATIONS IN FORCE IN THE COUNTY AT THE TIME OF CONSTRUCTION.
- THIS AND ALL DRAWINGS ARE TO BE READ IN CONJUNCTION WITH THE HIGHWAYS AGENCY MANUAL OF CONTRACT DOCUMENTS FOR HIGHWAY WORKS.
- RECONSTRUCTION OF EXISTING CARRIAGEWAY AND FOOTWAYS THAT ARE AFFECTED BY THESE DEVELOPMENT WORKS ARE TO BE SPECIFIED AND AGREED BY THE AREA HIGHWAYS MANAGER PRIOR TO CONSTRUCTION.
- STATUTORY UNDERTKAERS APPARATUS TO BE MOVED, REMOVED, PROTECTED OR ADJUSTED AFTER CONSULTATION WITH THE CLIENT.
- ADOPTABLE DRAINAGE HAS BEEN DESIGNED IN ACCORDANCE WITH SEWERS FOR ADOPTION 6TH EDITION.

- PROPOSED ADOPTABLE CARRIAGEWAY
- PROPOSED ADOPTABLE FOOTWAY
- PROPOSED ADOPTABLE CYCLEWAY
- PROPOSED DOUBLE KERB SURFACING
- SITE BOUNDARY
- EXTENT OF HIGHWAY WORKS
- PROPOSED ADOPTABLE SURFACE WATER SEWER
(S104 ADOPTABLE DRAINAGE)
- PROPOSED ADOPTED HIGHWAY DRAIN
- VEHICLE CROSSOVER CONSTRUCTION
(INCREASED FOOTWAY CONSTRUCTION DEPTH)
- LP01

STREET LIGHTING COLUMN
- CORDUROY TACTILE PAVING LOCATION
- BLISTER TACTILE PAVING LOCATION
- RELOCATED BOLLARD LOCATION

P10	BW	Updated as per BCC sketch provided via email	11/09/25
P09	BW	Updated as per BCC sketch provided via email	10/09/25
P08	BW	Updated as per BCC comments	10/09/25
Rev	By	Description	Date

Revision Schedule			
Client	WHITFIELD & BROWN		
Status	-	Purpose of Issue	For Information
Designed By	PS	Drawn By	PS
		Shape Project No.	2711
Sheet No.	2711-SCE-PH01-L-DR-C-0004		
Scale (@ A2)	1:500	Date	26/07/2023
		Rev	P10