




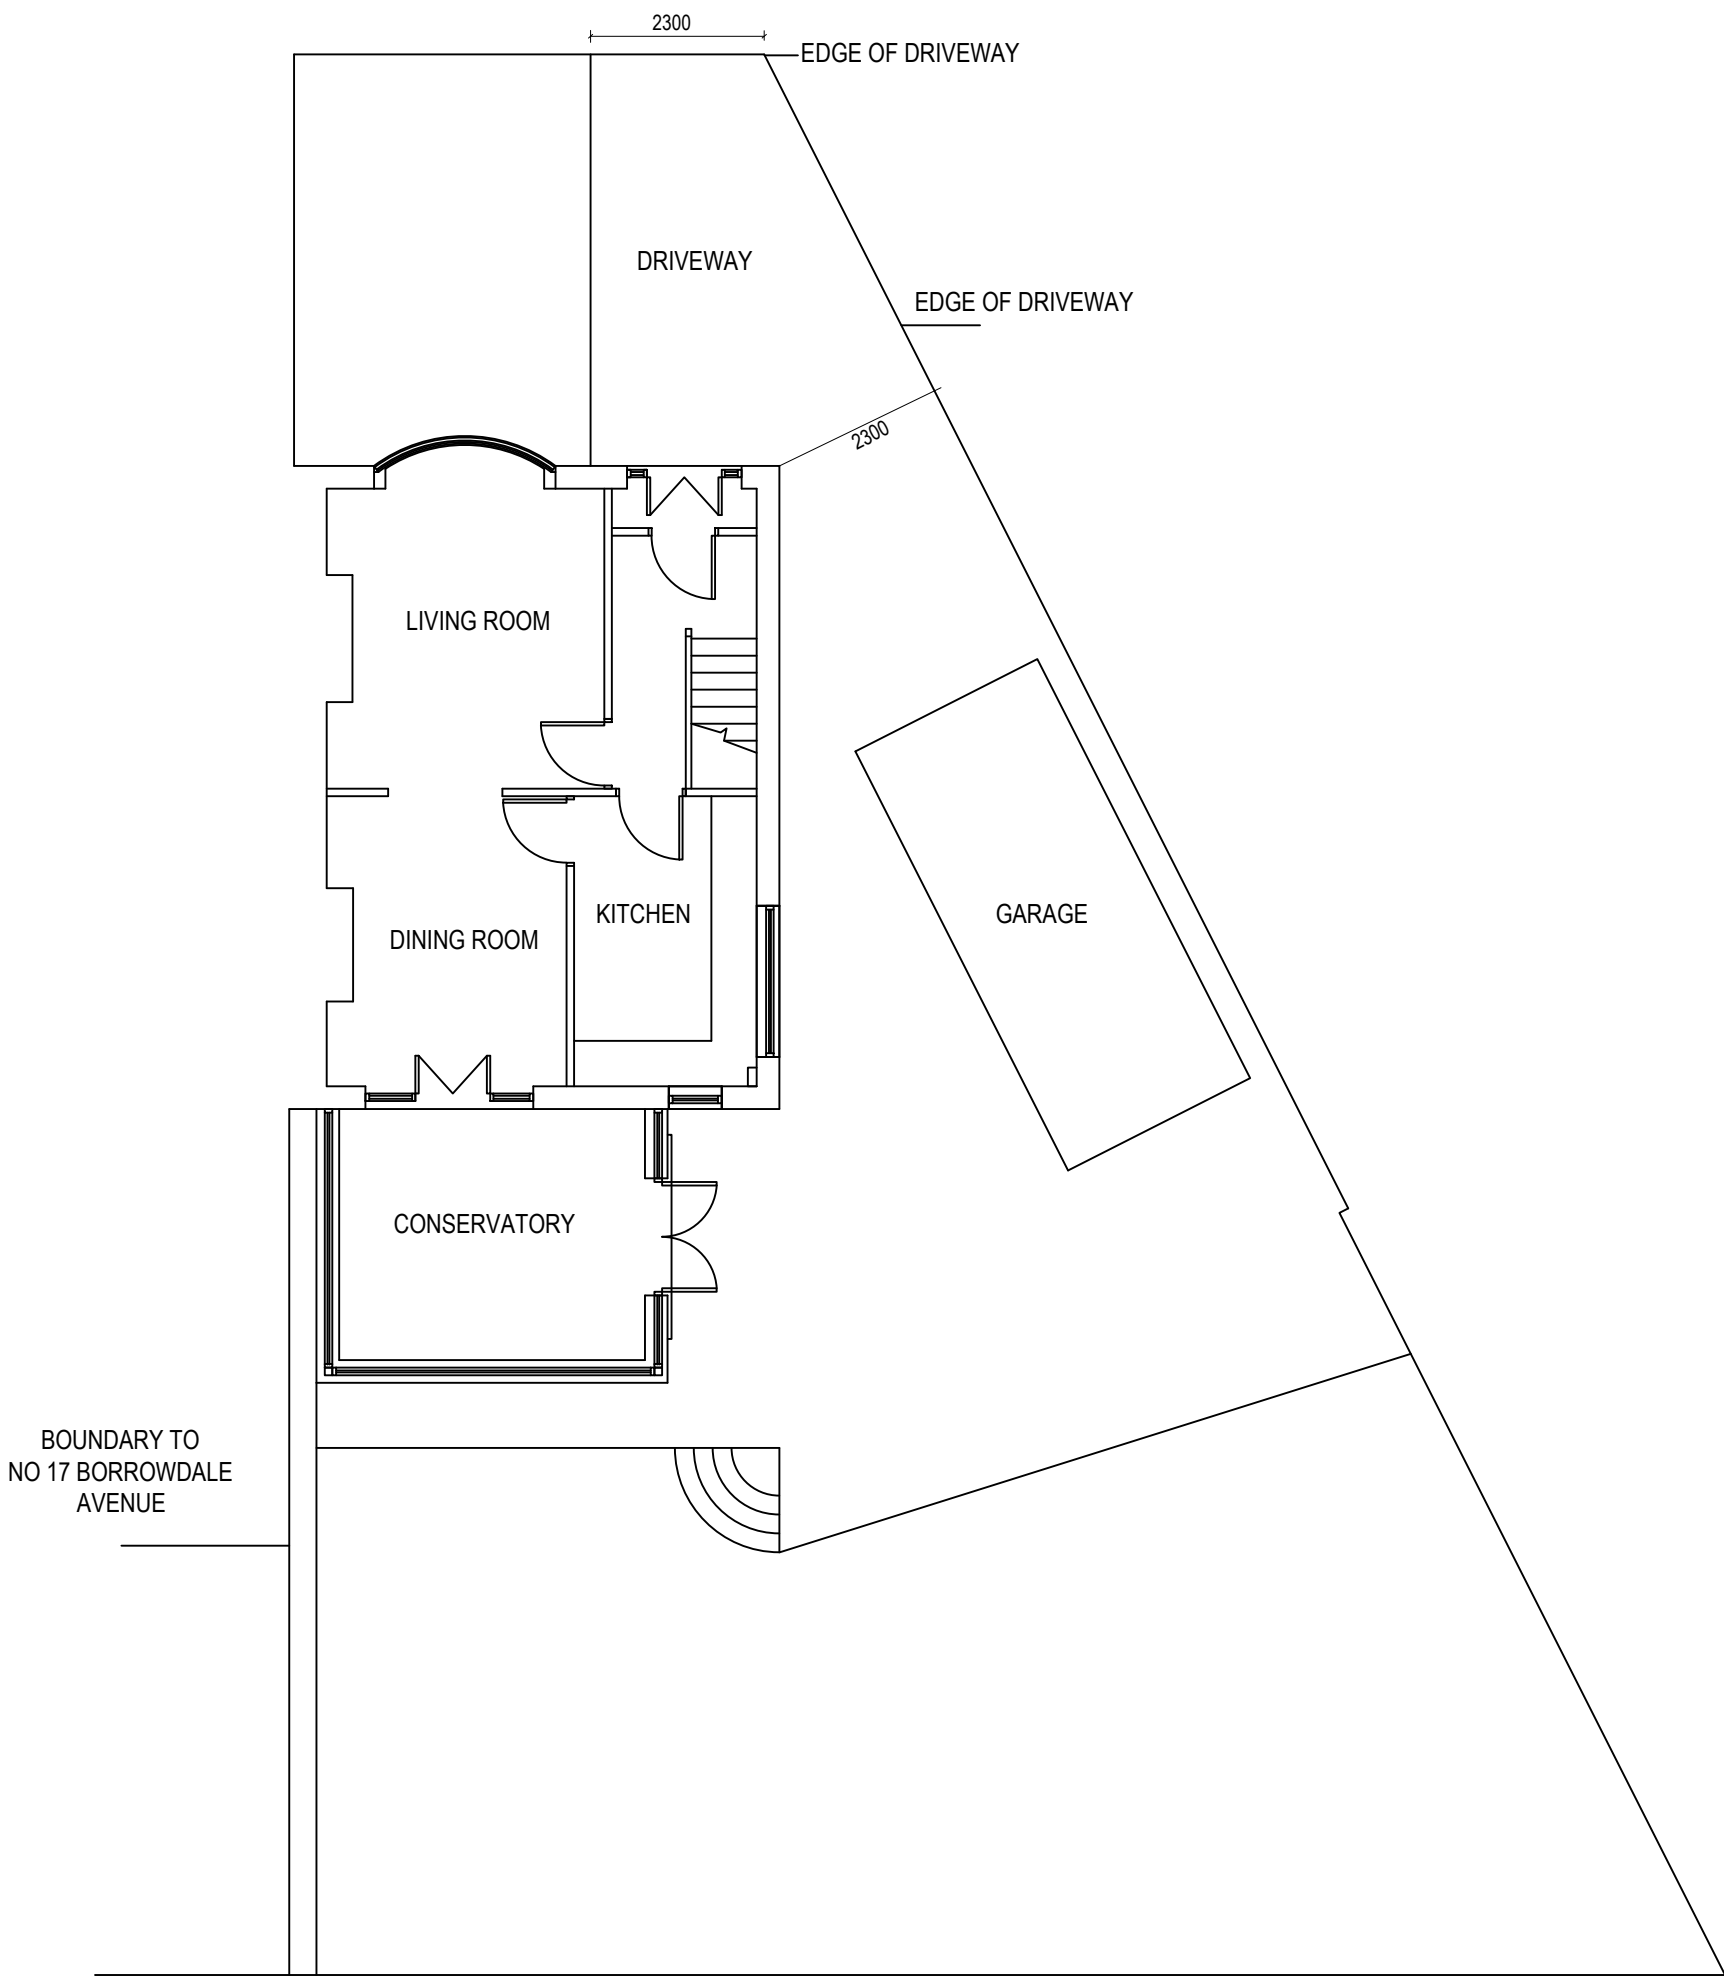

EXISTING BLOCK PLAN

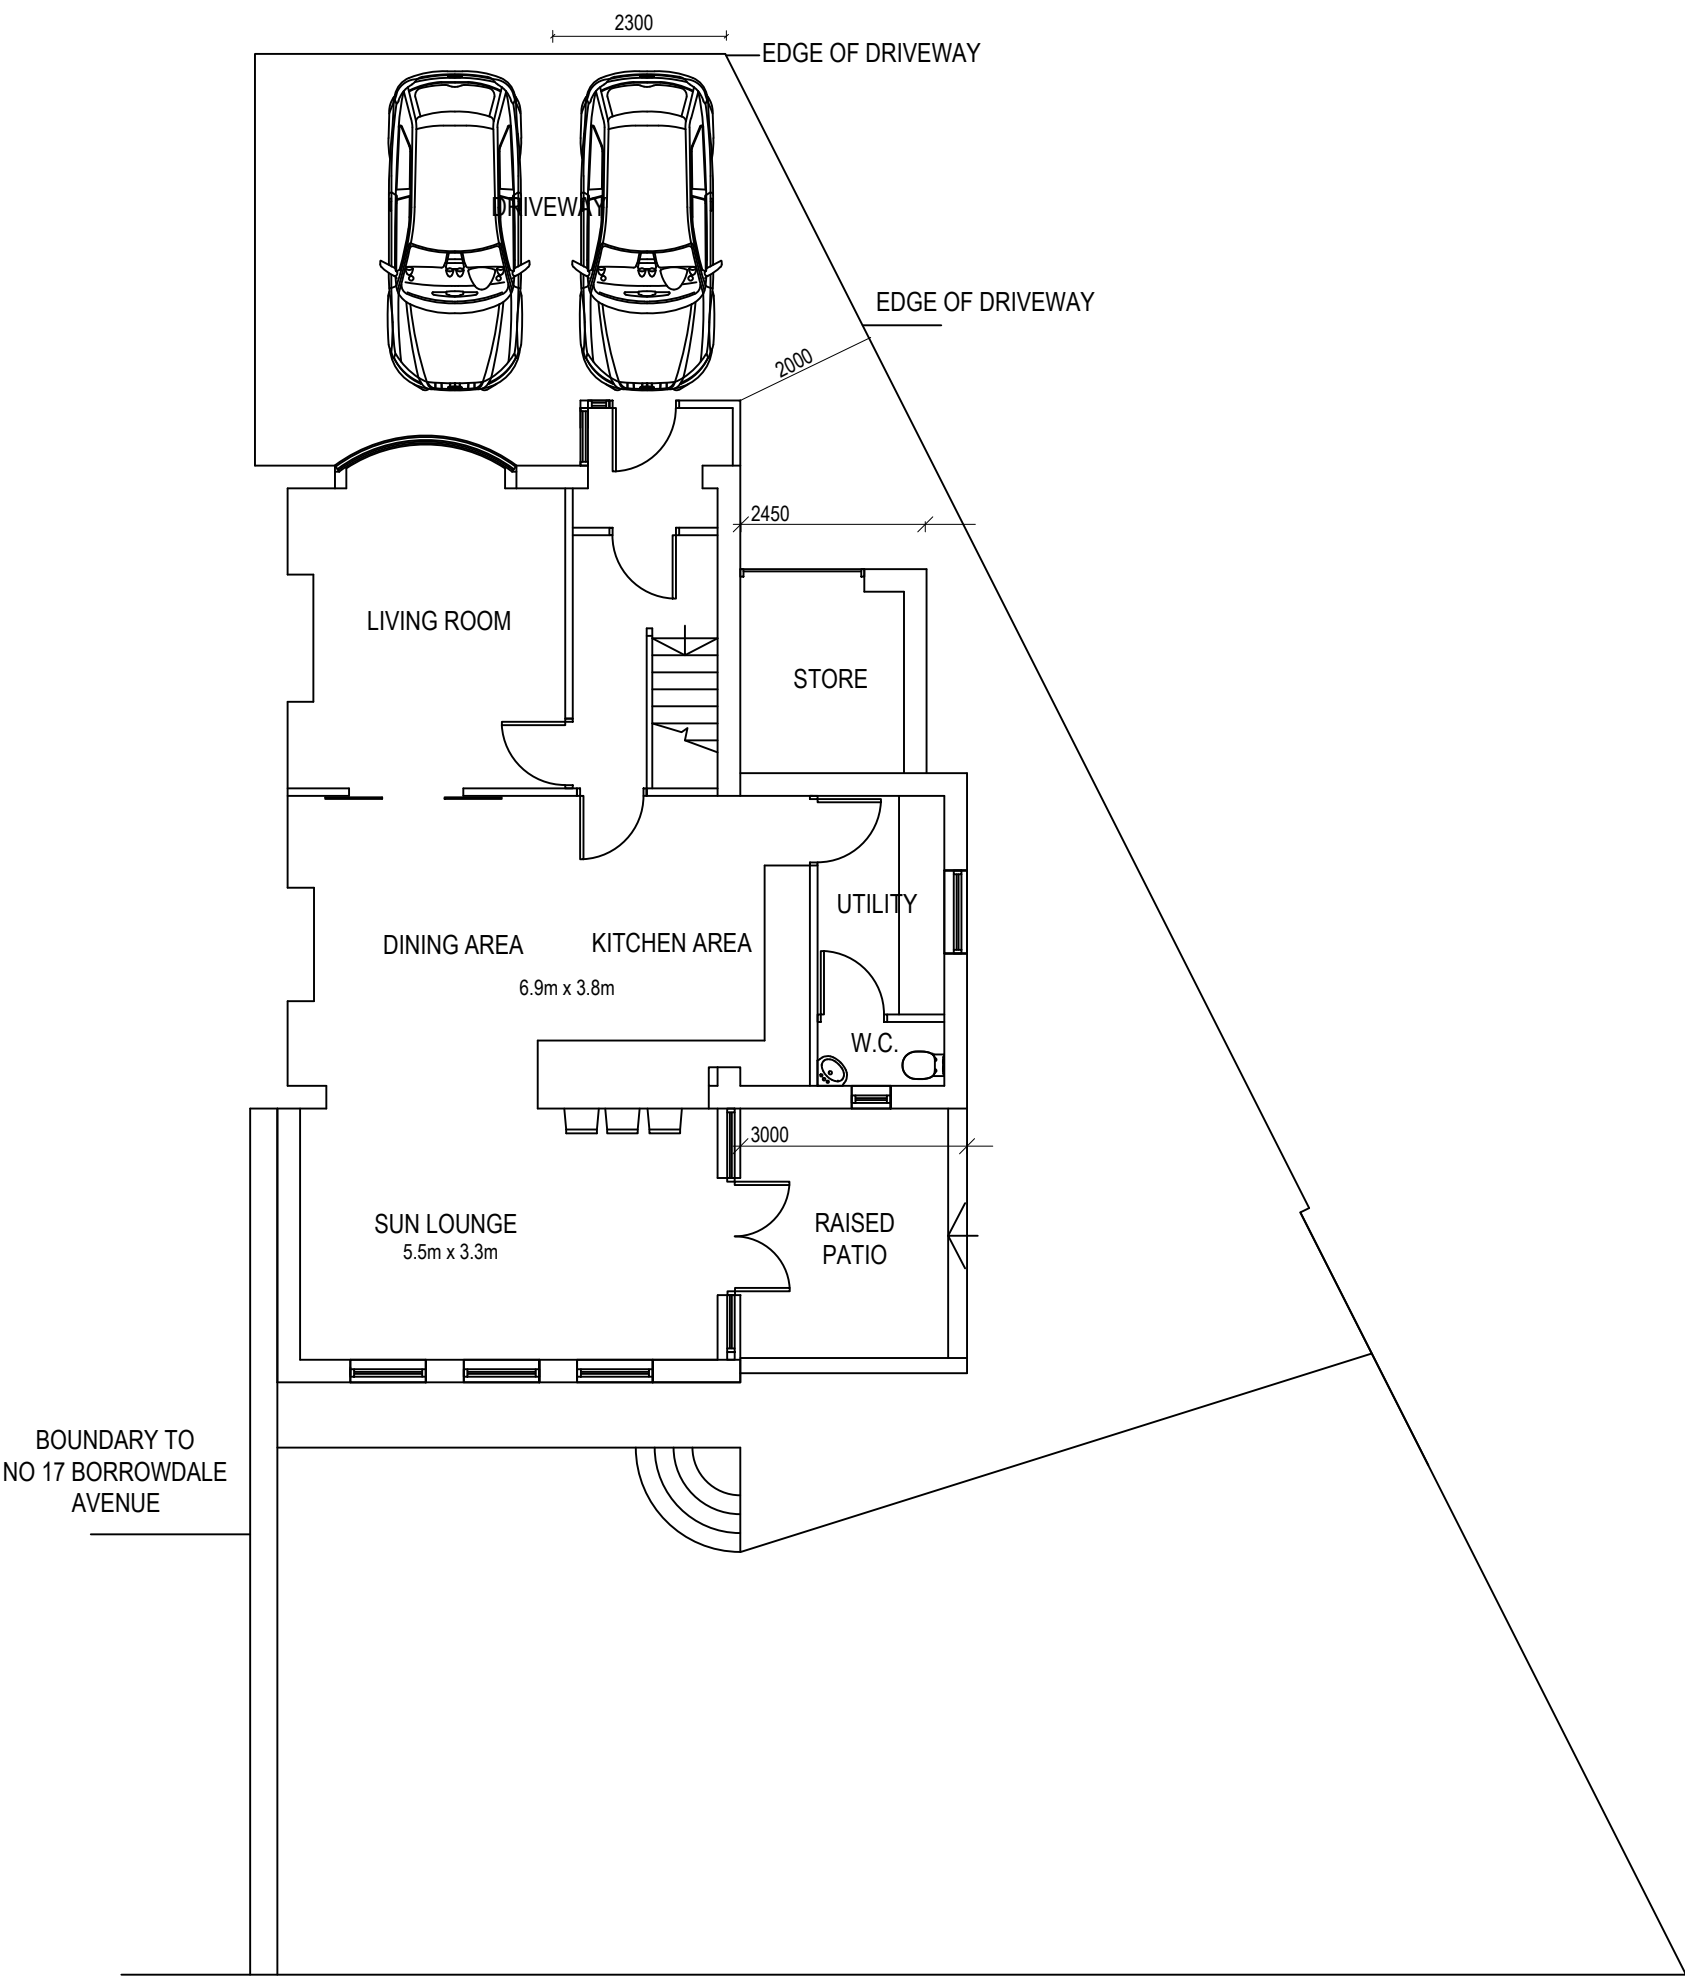

PROPOSED BLOCK PLAN

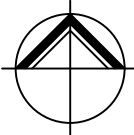

**NORTHERN
DESIGN
PARTNERSHIP**
Chartered Architects

THE CHAPEL
MILLMOOR ROAD
MELTHAM
HUDDERSFIELD HD9 5JU
TELEPHONE (01484) 854848
FAX (01484) 854949

CLIENT

MRS L OMEARA

PROJECT

PROPOSED EXTENSIONS
15 BORROWDALE DRIVE
BURY

DRAWING TITLE

EXISTING AND PROPOSED BLOCK PLANS

Rev.	Notes	Date	Drawn
*	*	*	*

SCALE

1:100 AT A1

06.25

A.D.

PROJECT No.	DRAWING No.	Rev.
2548	05	-