




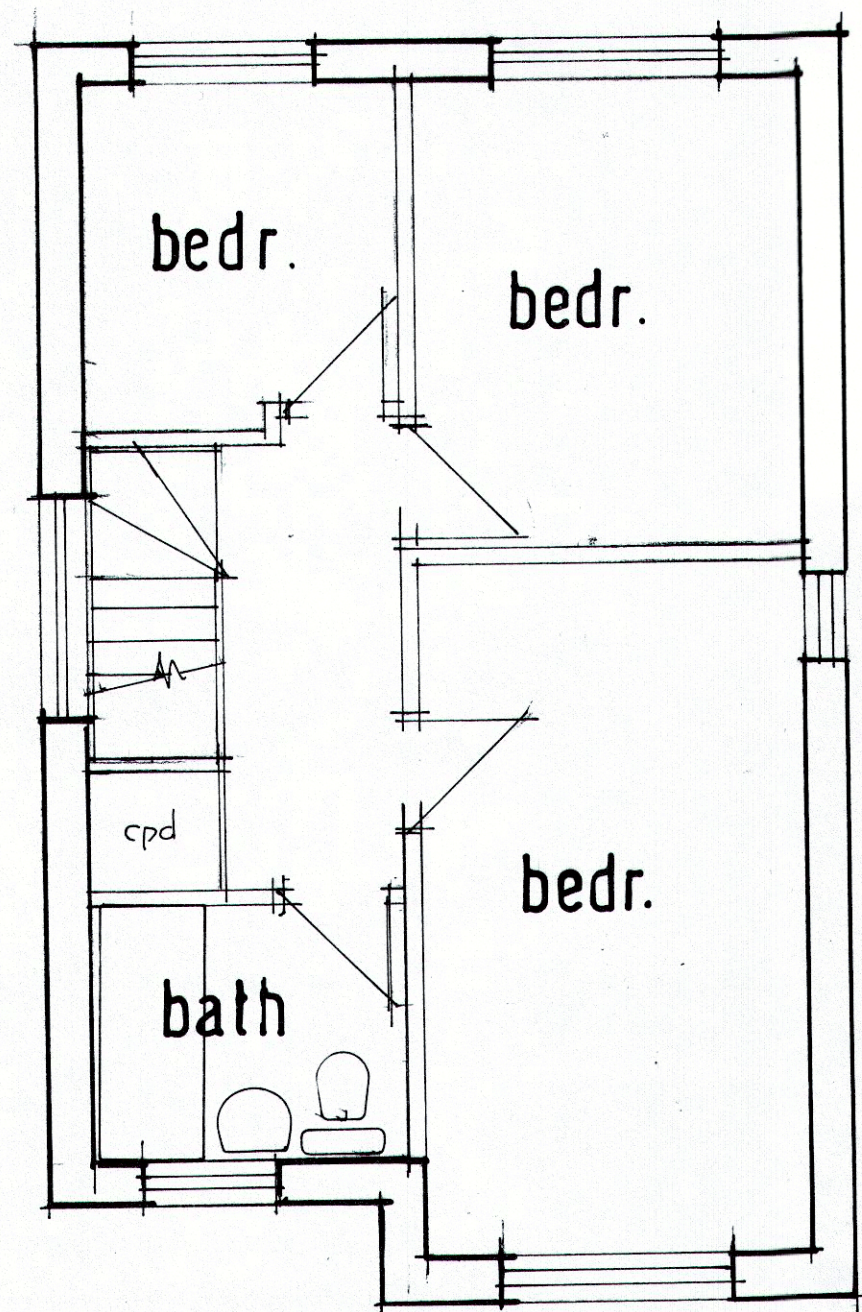


existing first floor plan

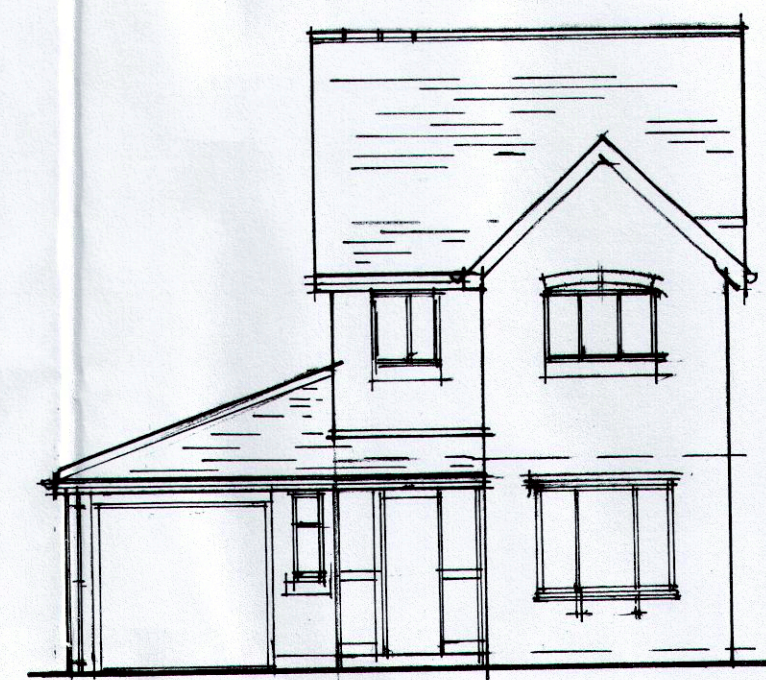


existing front elevation

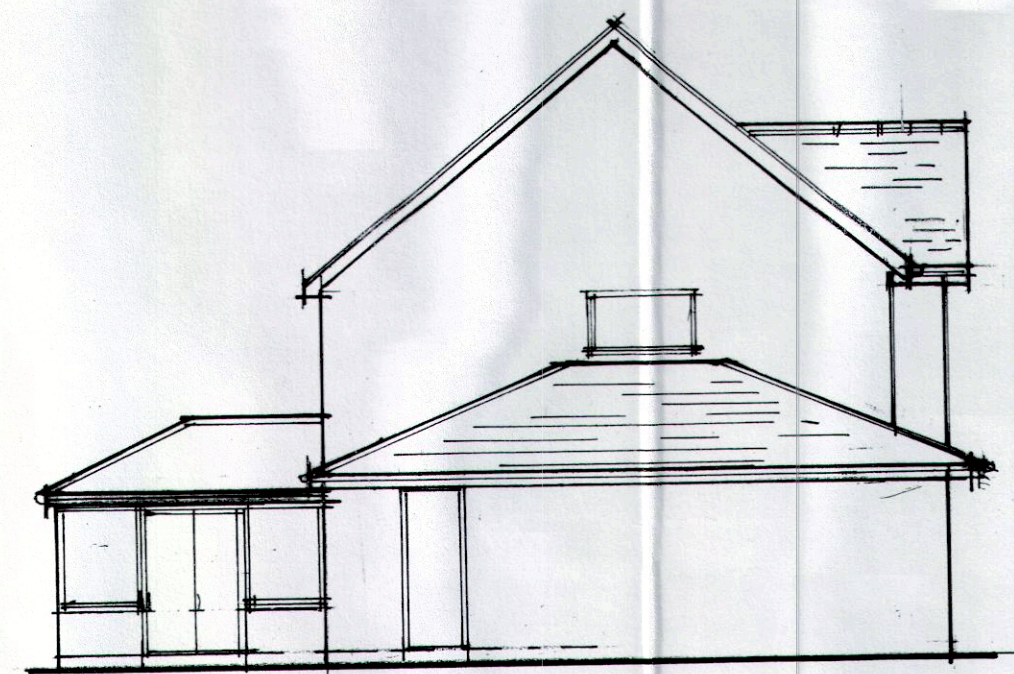


existing side elevation

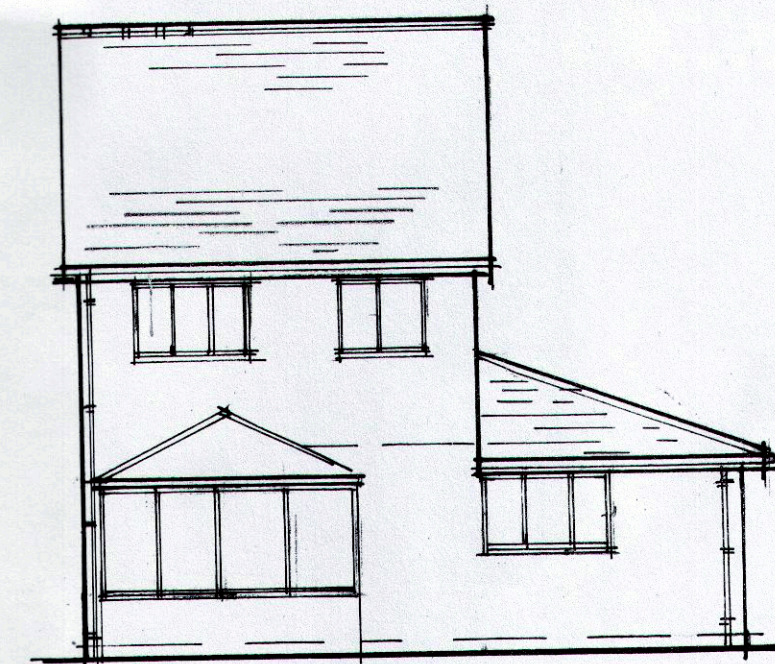


existing rear elevation

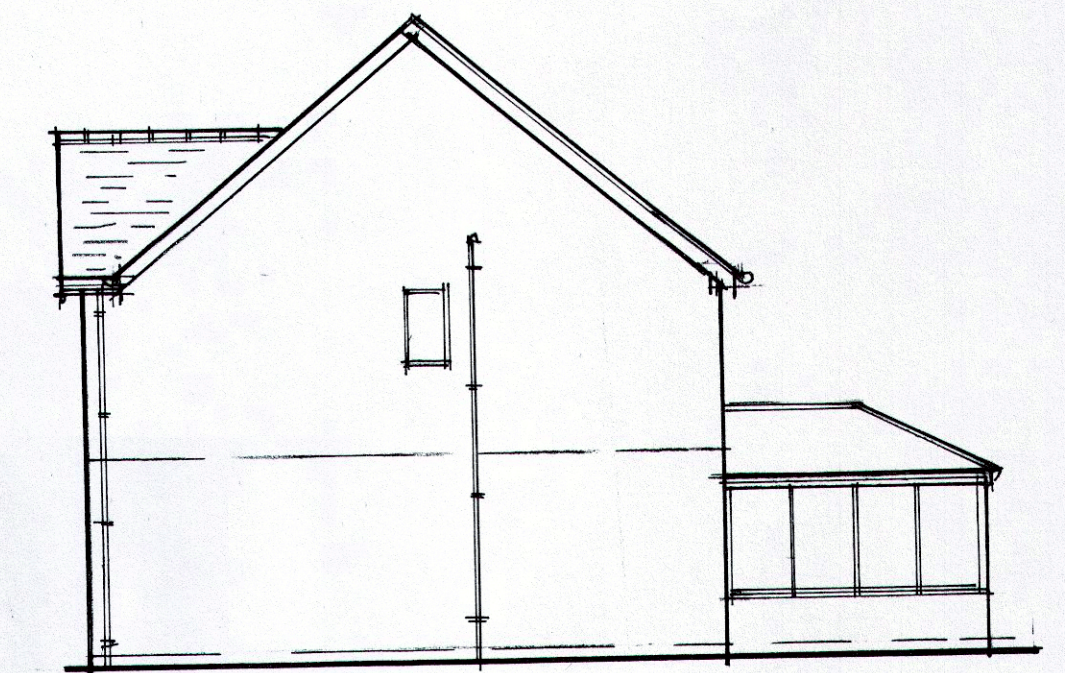

existing side elevation

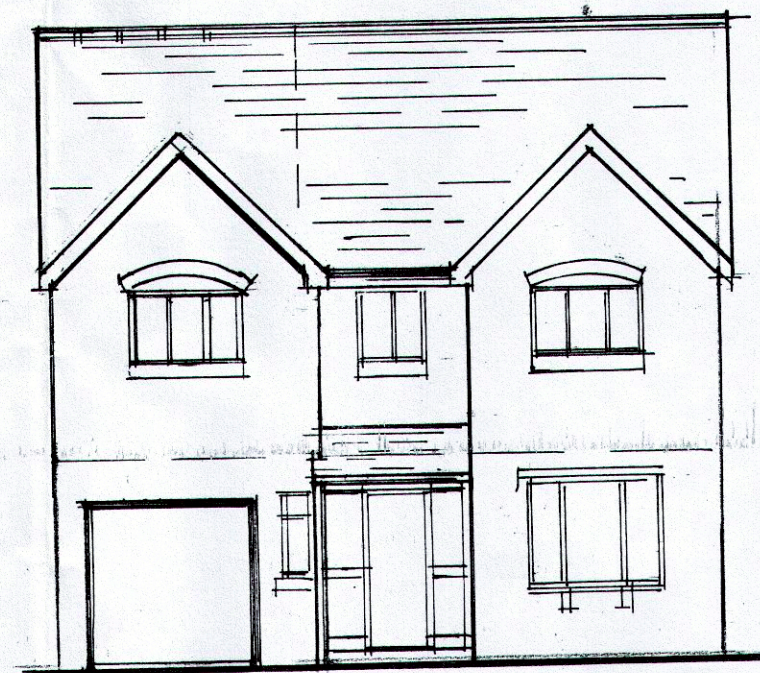


proposed front elevation

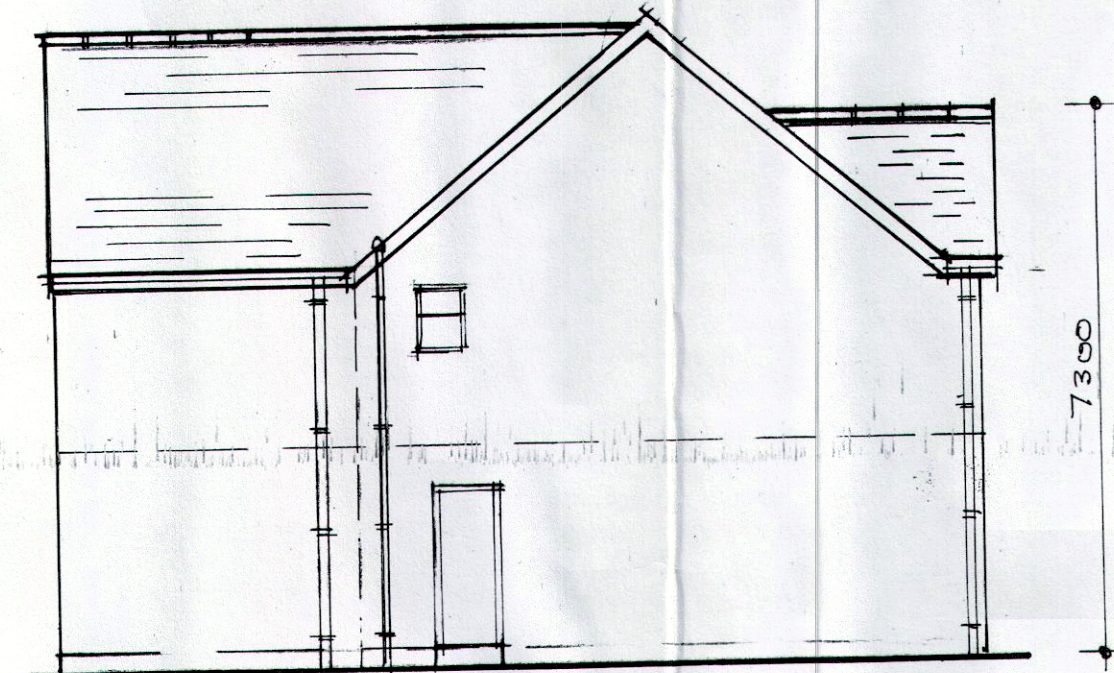


proposed side elevation




proposed rear elevation

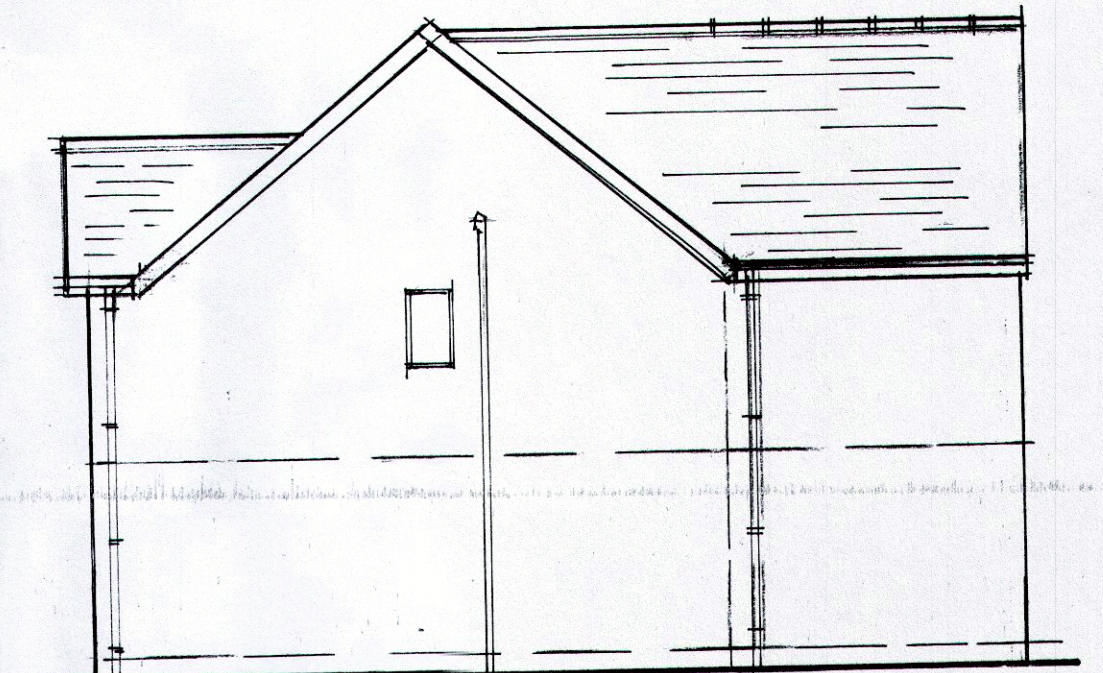


proposed side elevation

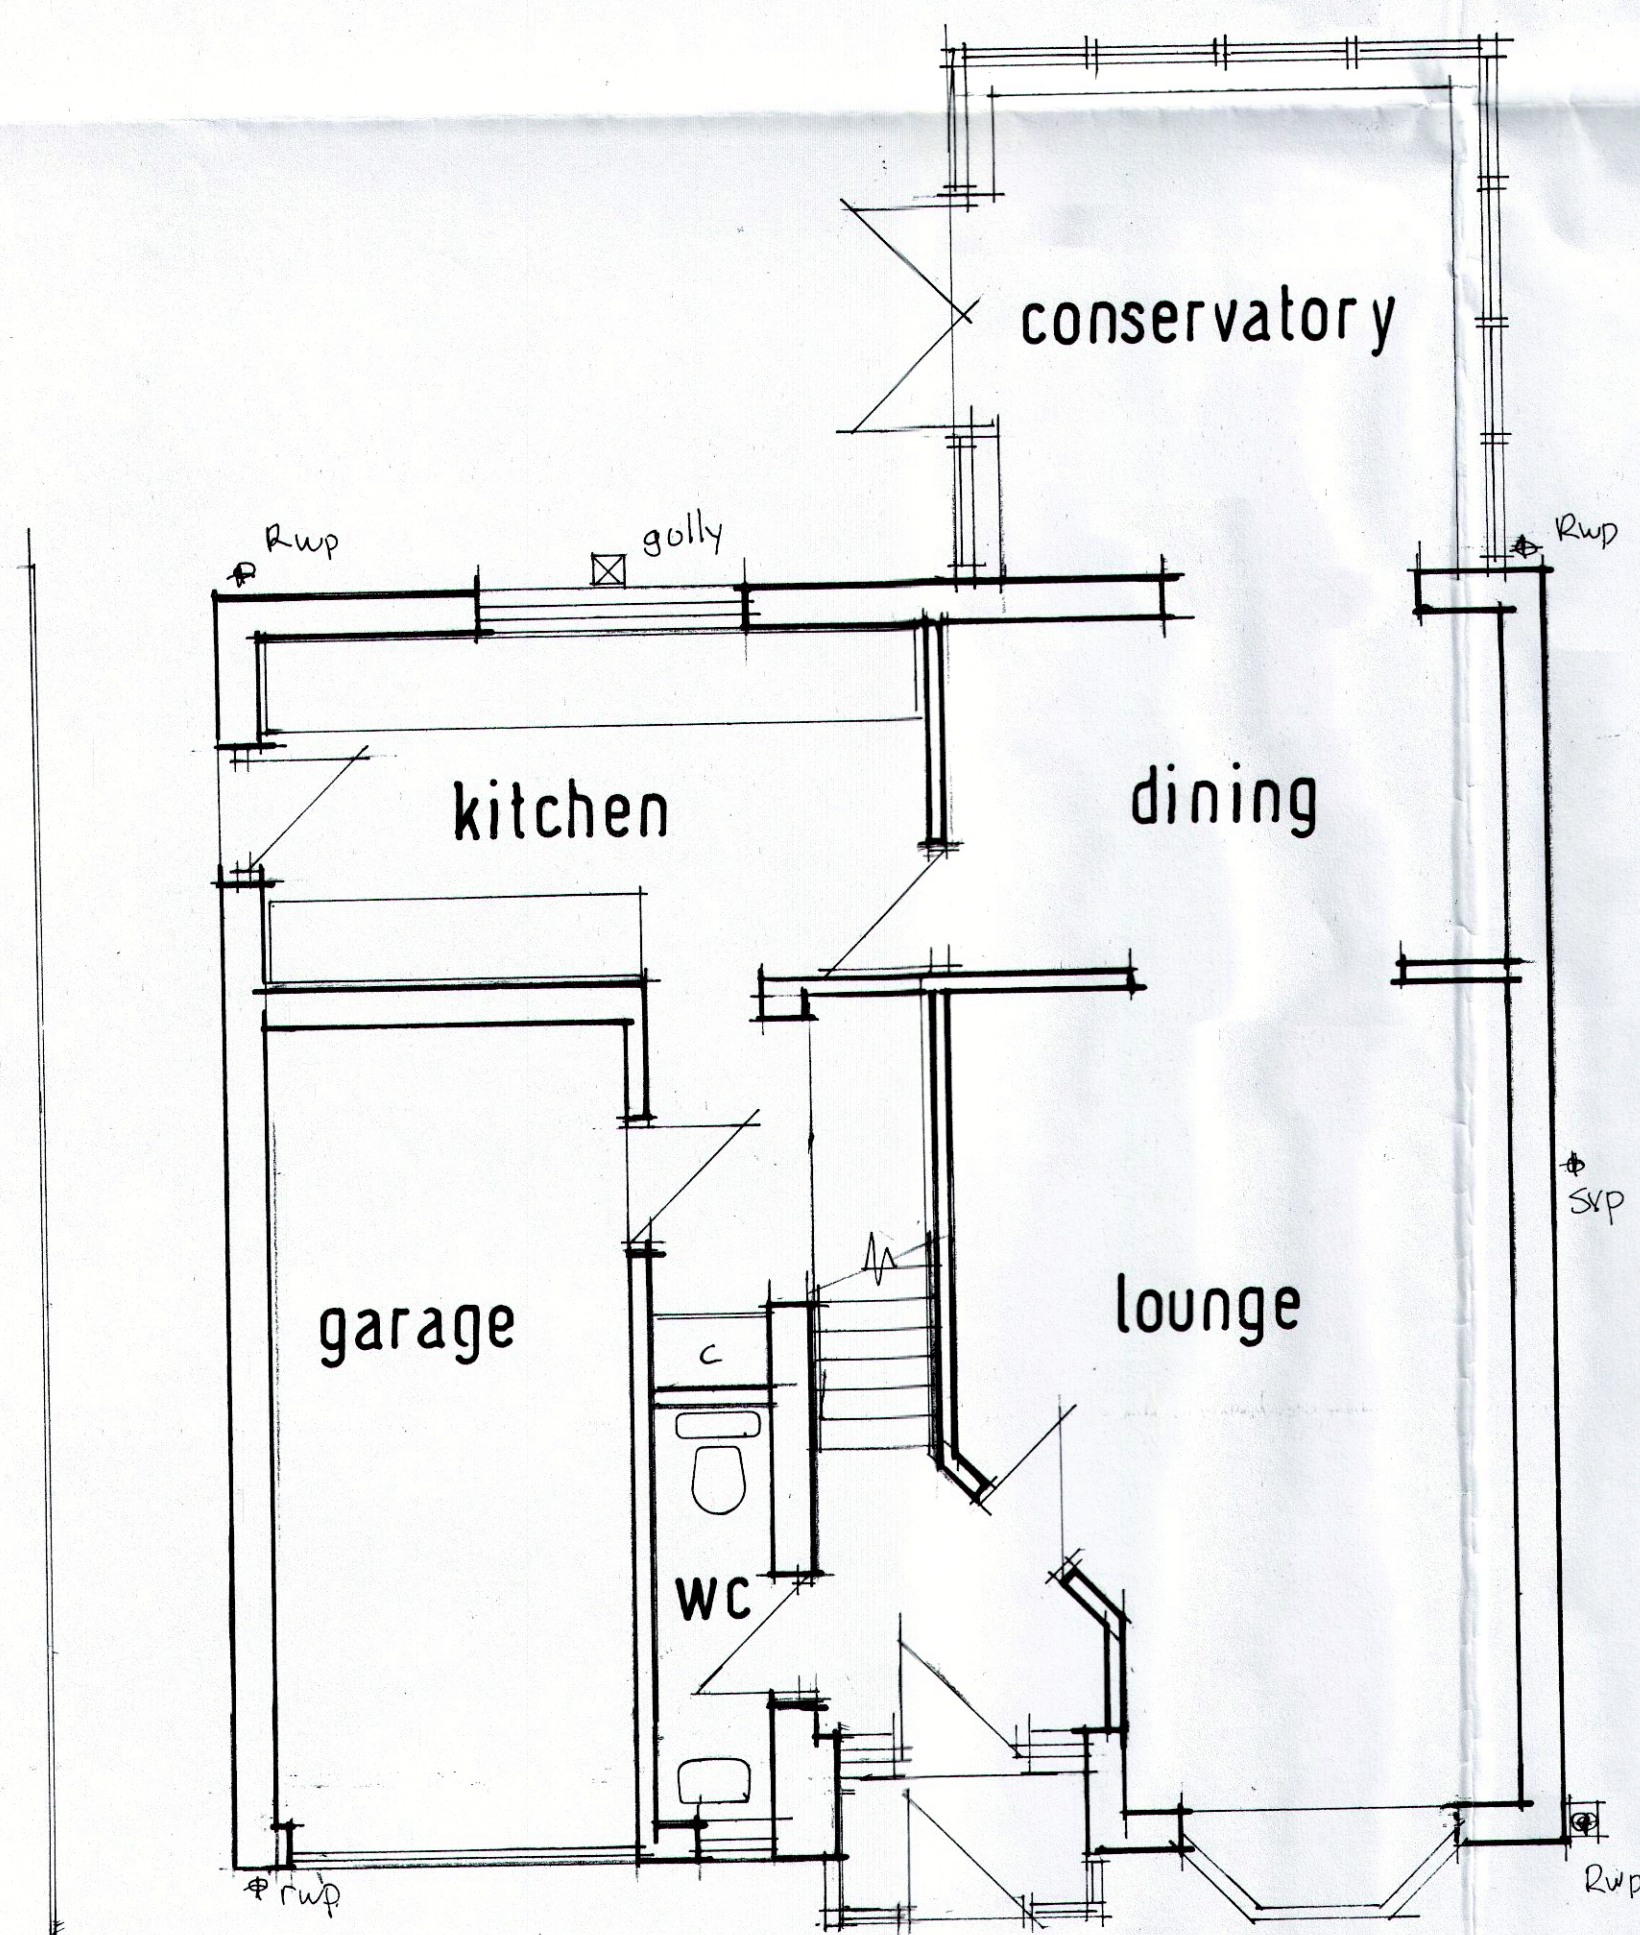


existing ground floor plan

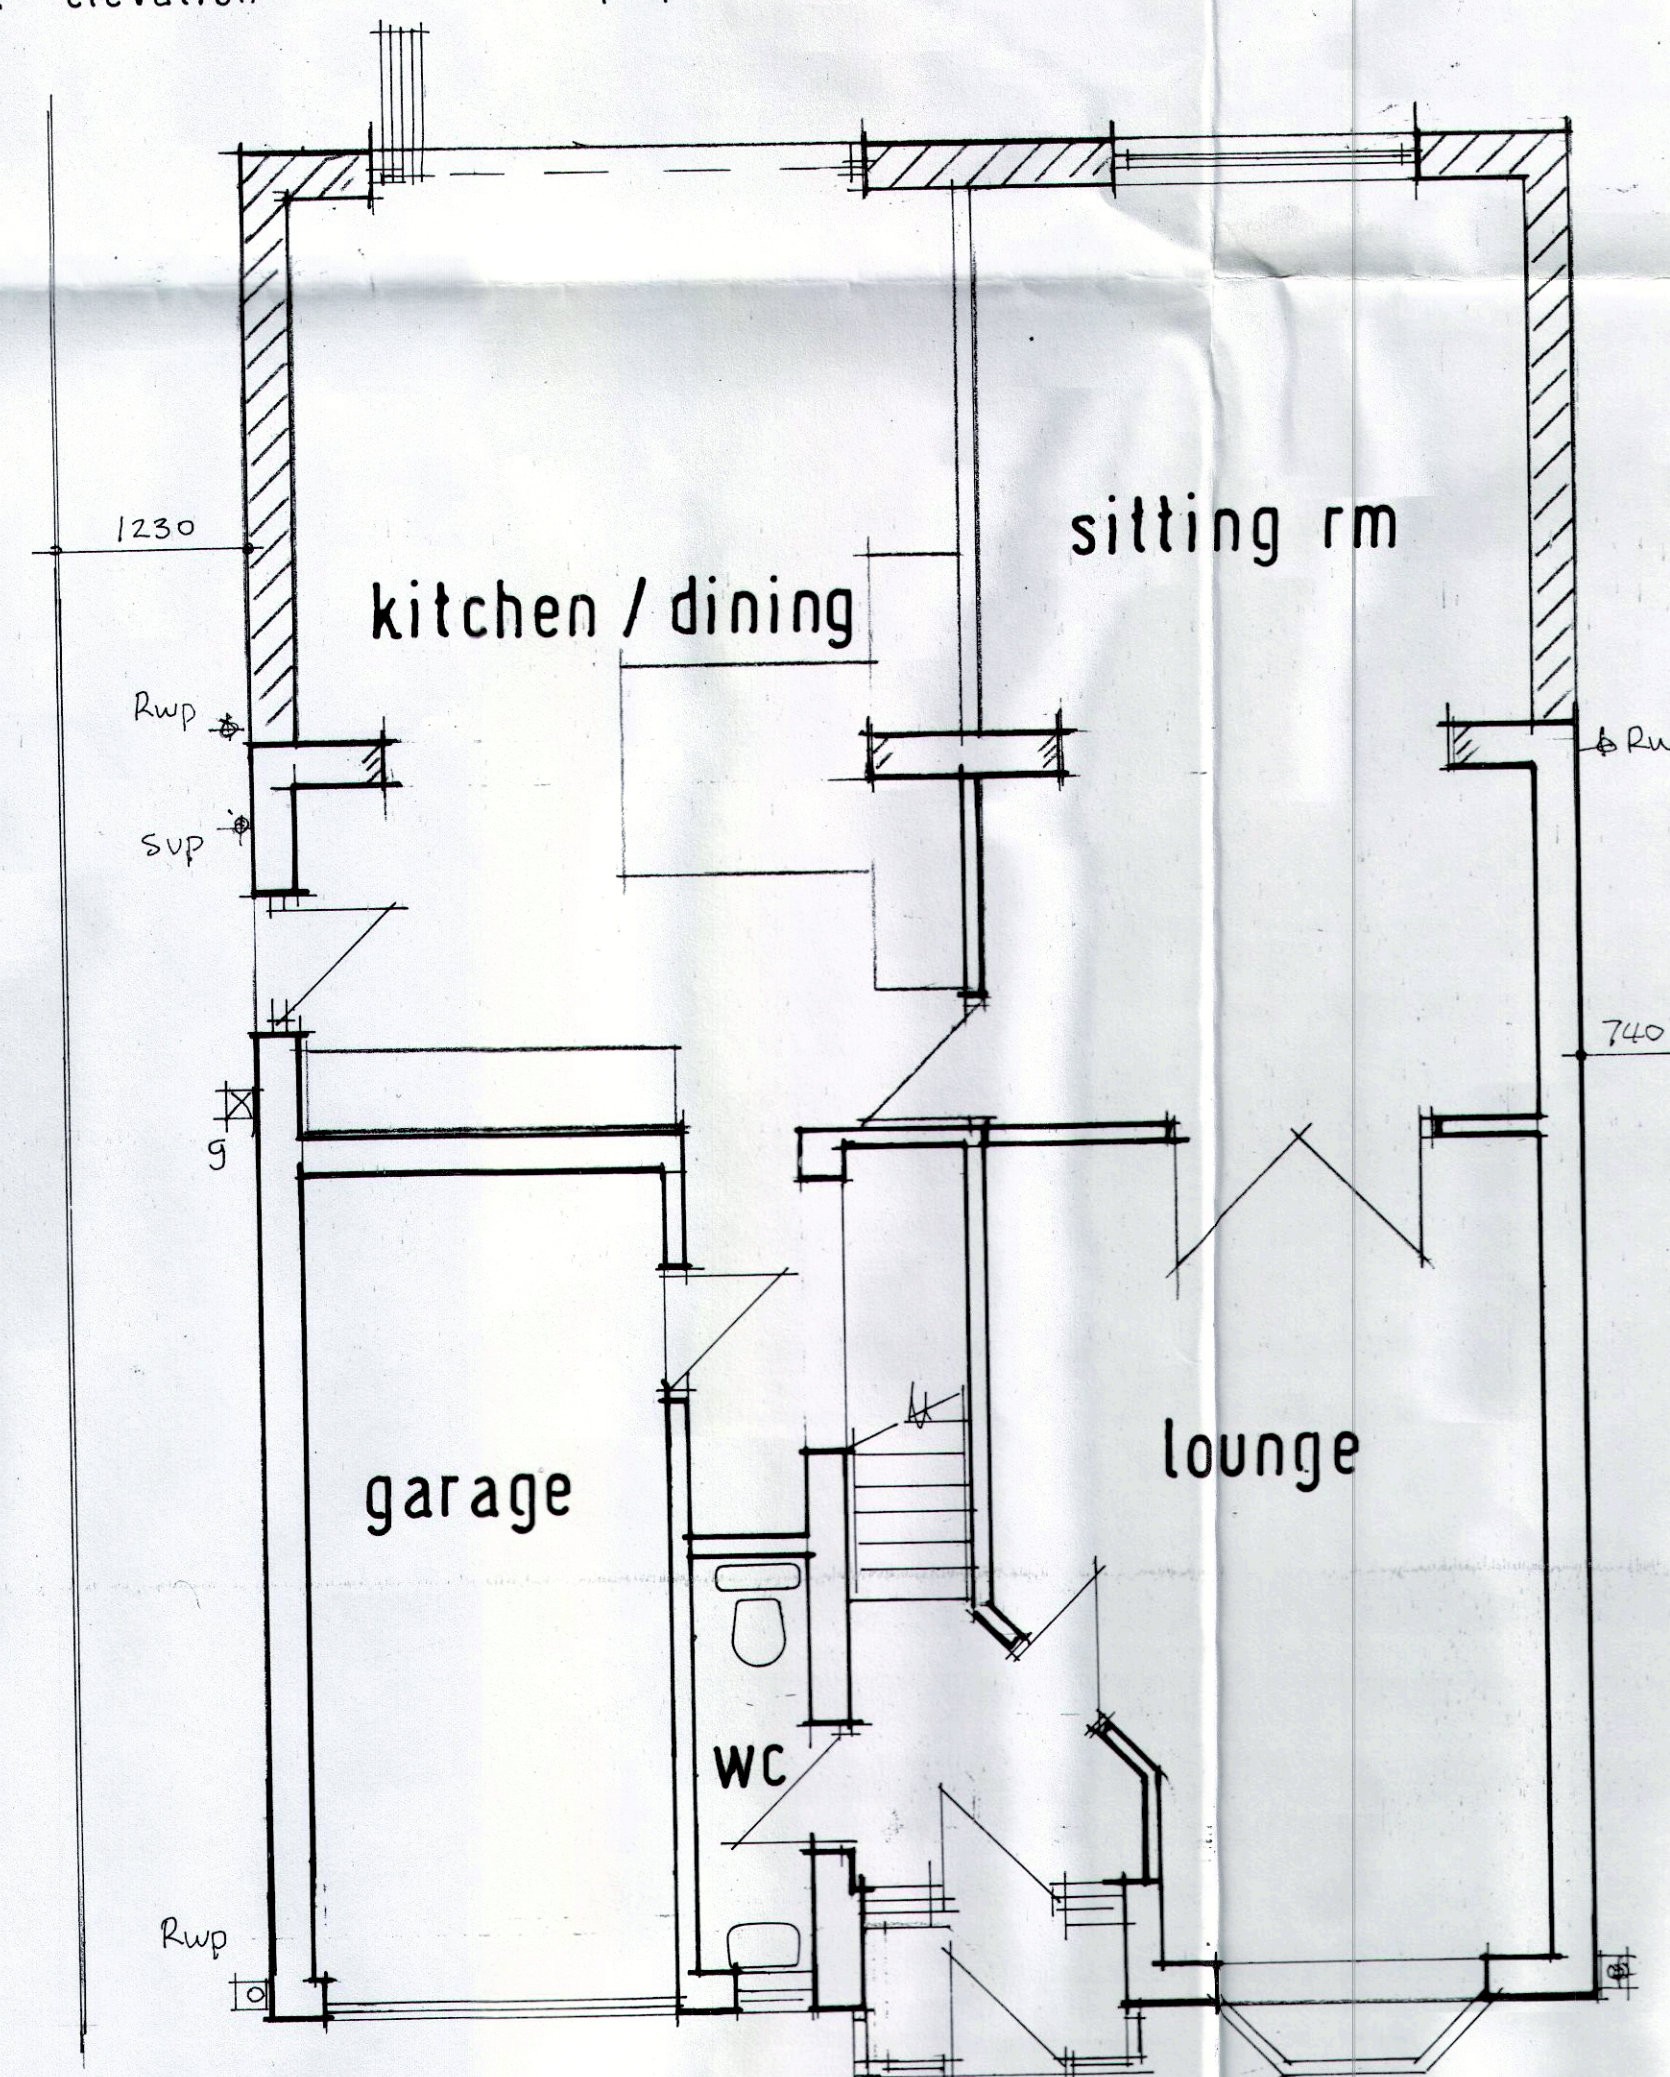

proposed ground floor plan

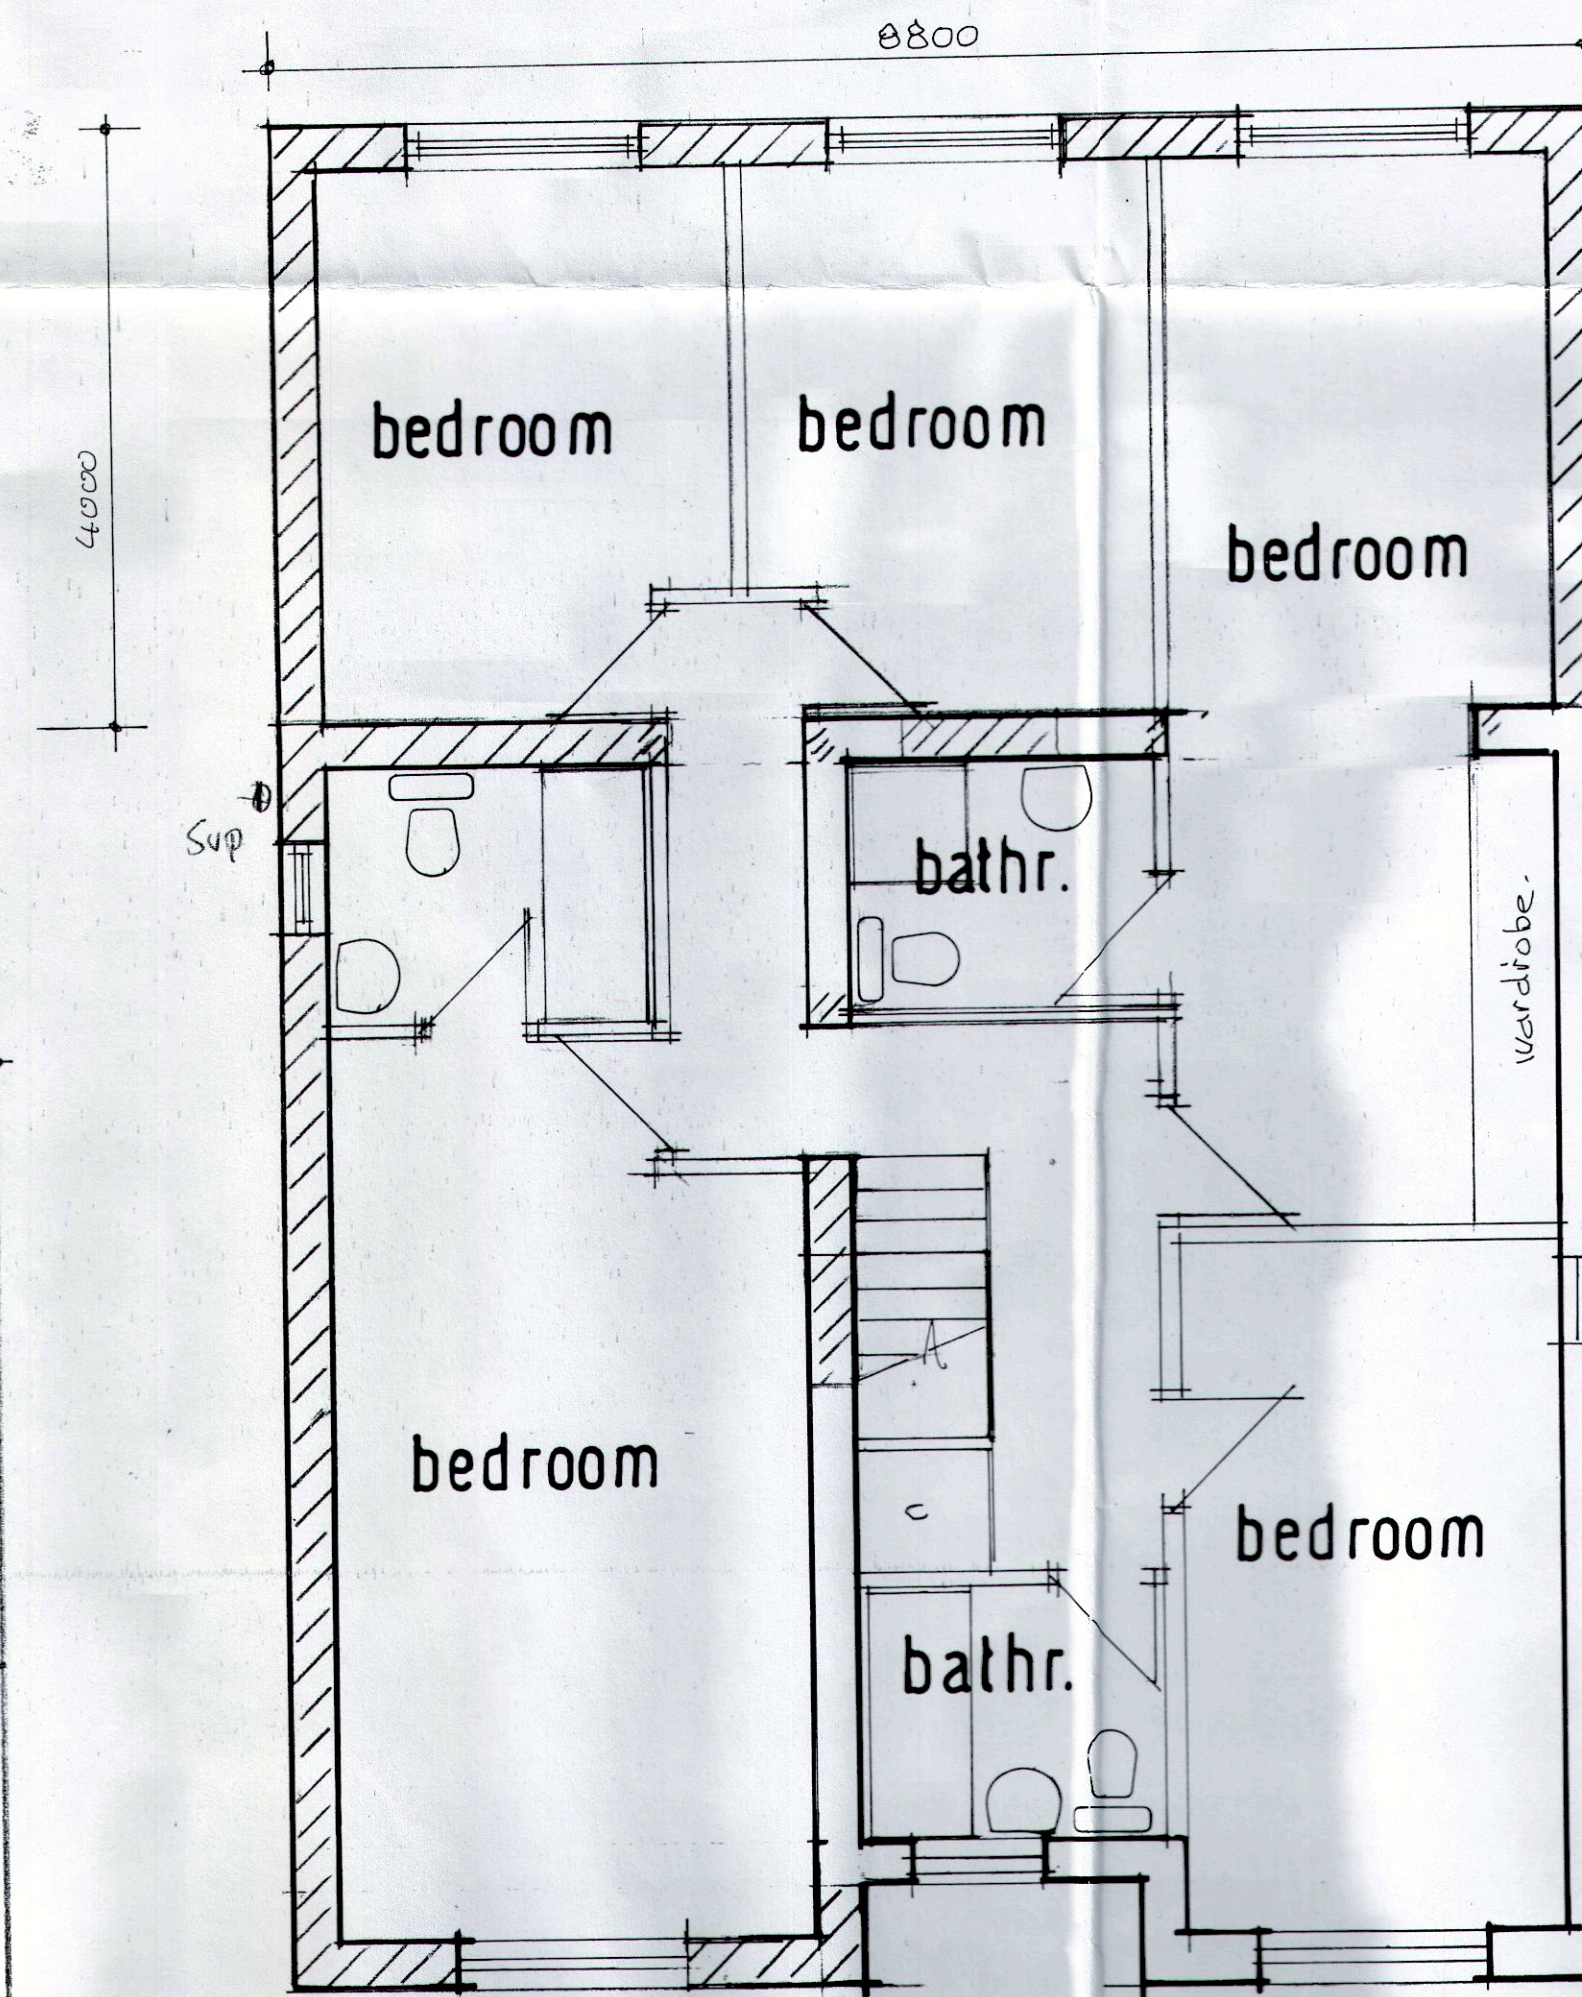

proposed first floor plan

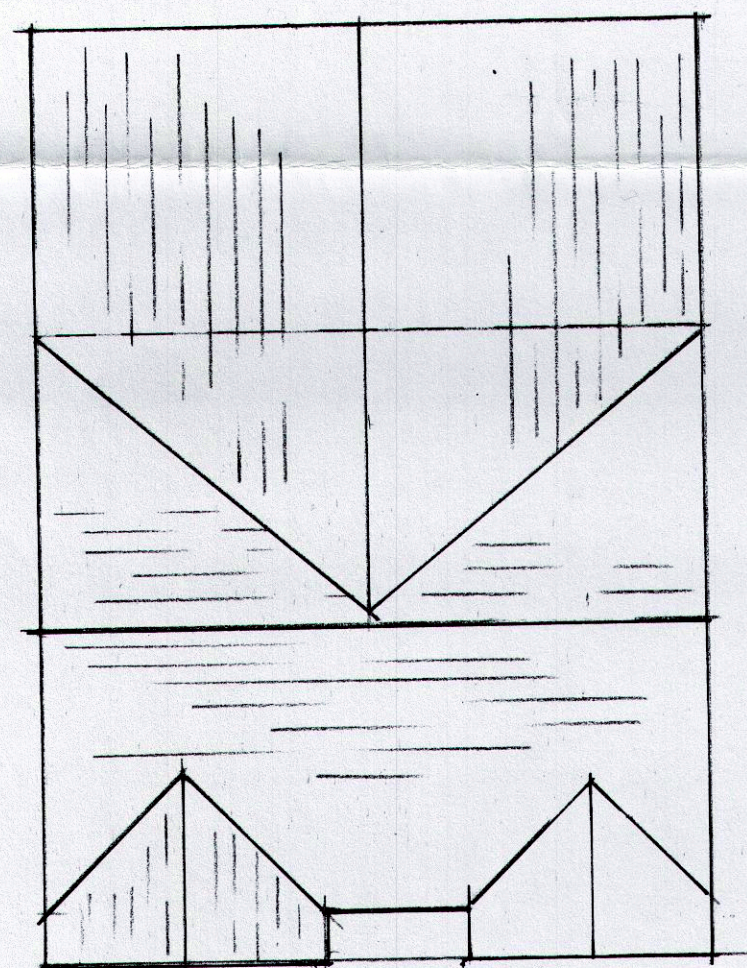

proposed roof plan

Note:
Any alterations to the specification or layout should be discussed with the Architect before work is carried out on site.
Contractor to check dimensions before commencing work, any discrepancies notified to the Engineer/Architect as soon as possible and to ensure all work complies with the material manufacturers recommendations.

Title:
PROPOSED EXTENSION TO NO. 49 CHURCH MEADOW, BURY.

Scales: 1:50 1:100 1

Chris Astin MCIAT
Building Design Services
Domestic, Commercial and Industrial
Plans prepared for:
• Planning Applications
• Building Regulations
• Extensions
• Room Conversions etc.
17 Newby Close
Bury
BB11 4QU
Tel: 01882 703944
Mobile: 07834 116732
email: chris.astin@btworld.com