



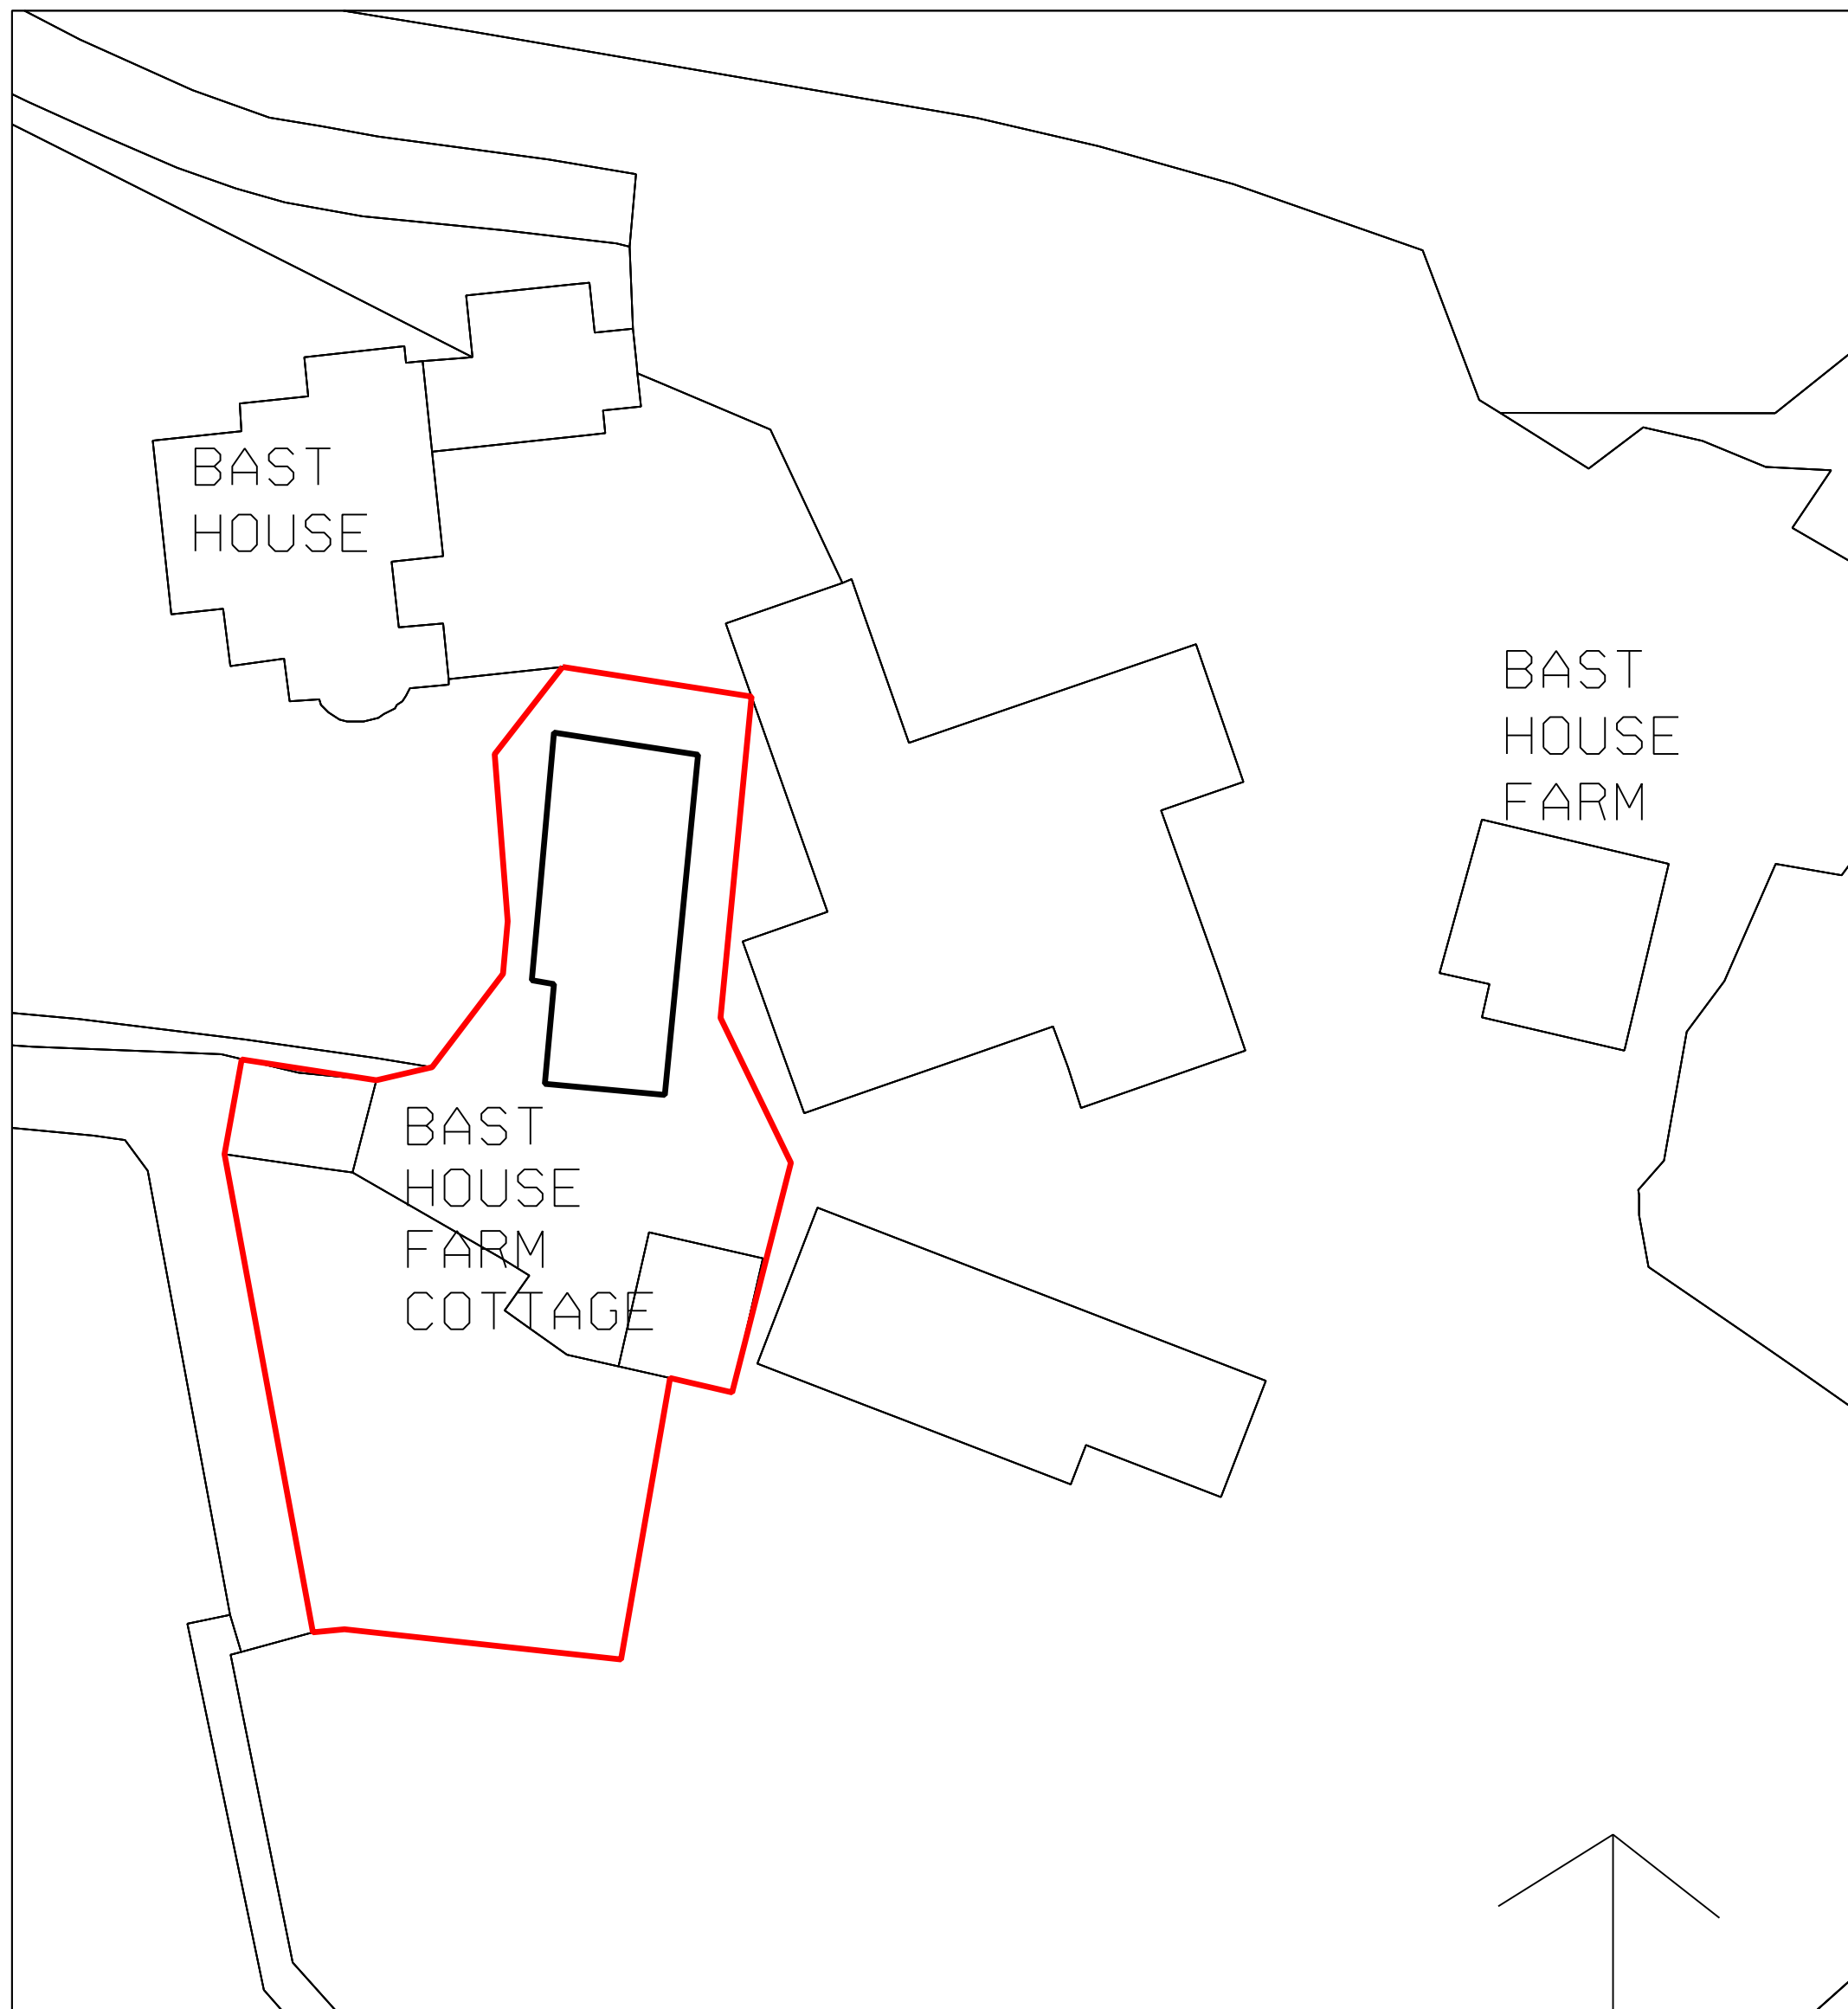

EXISTING

SCALE 1:500 AT A4

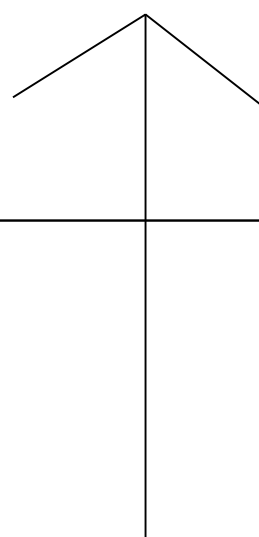

NORTH