


Location Plan

Site Address: Accountants, 8, Walmersley Old Road, Bury, BL9 6SQ

Date Produced: 18-Feb-2026

Scale: 1:1250 @A4

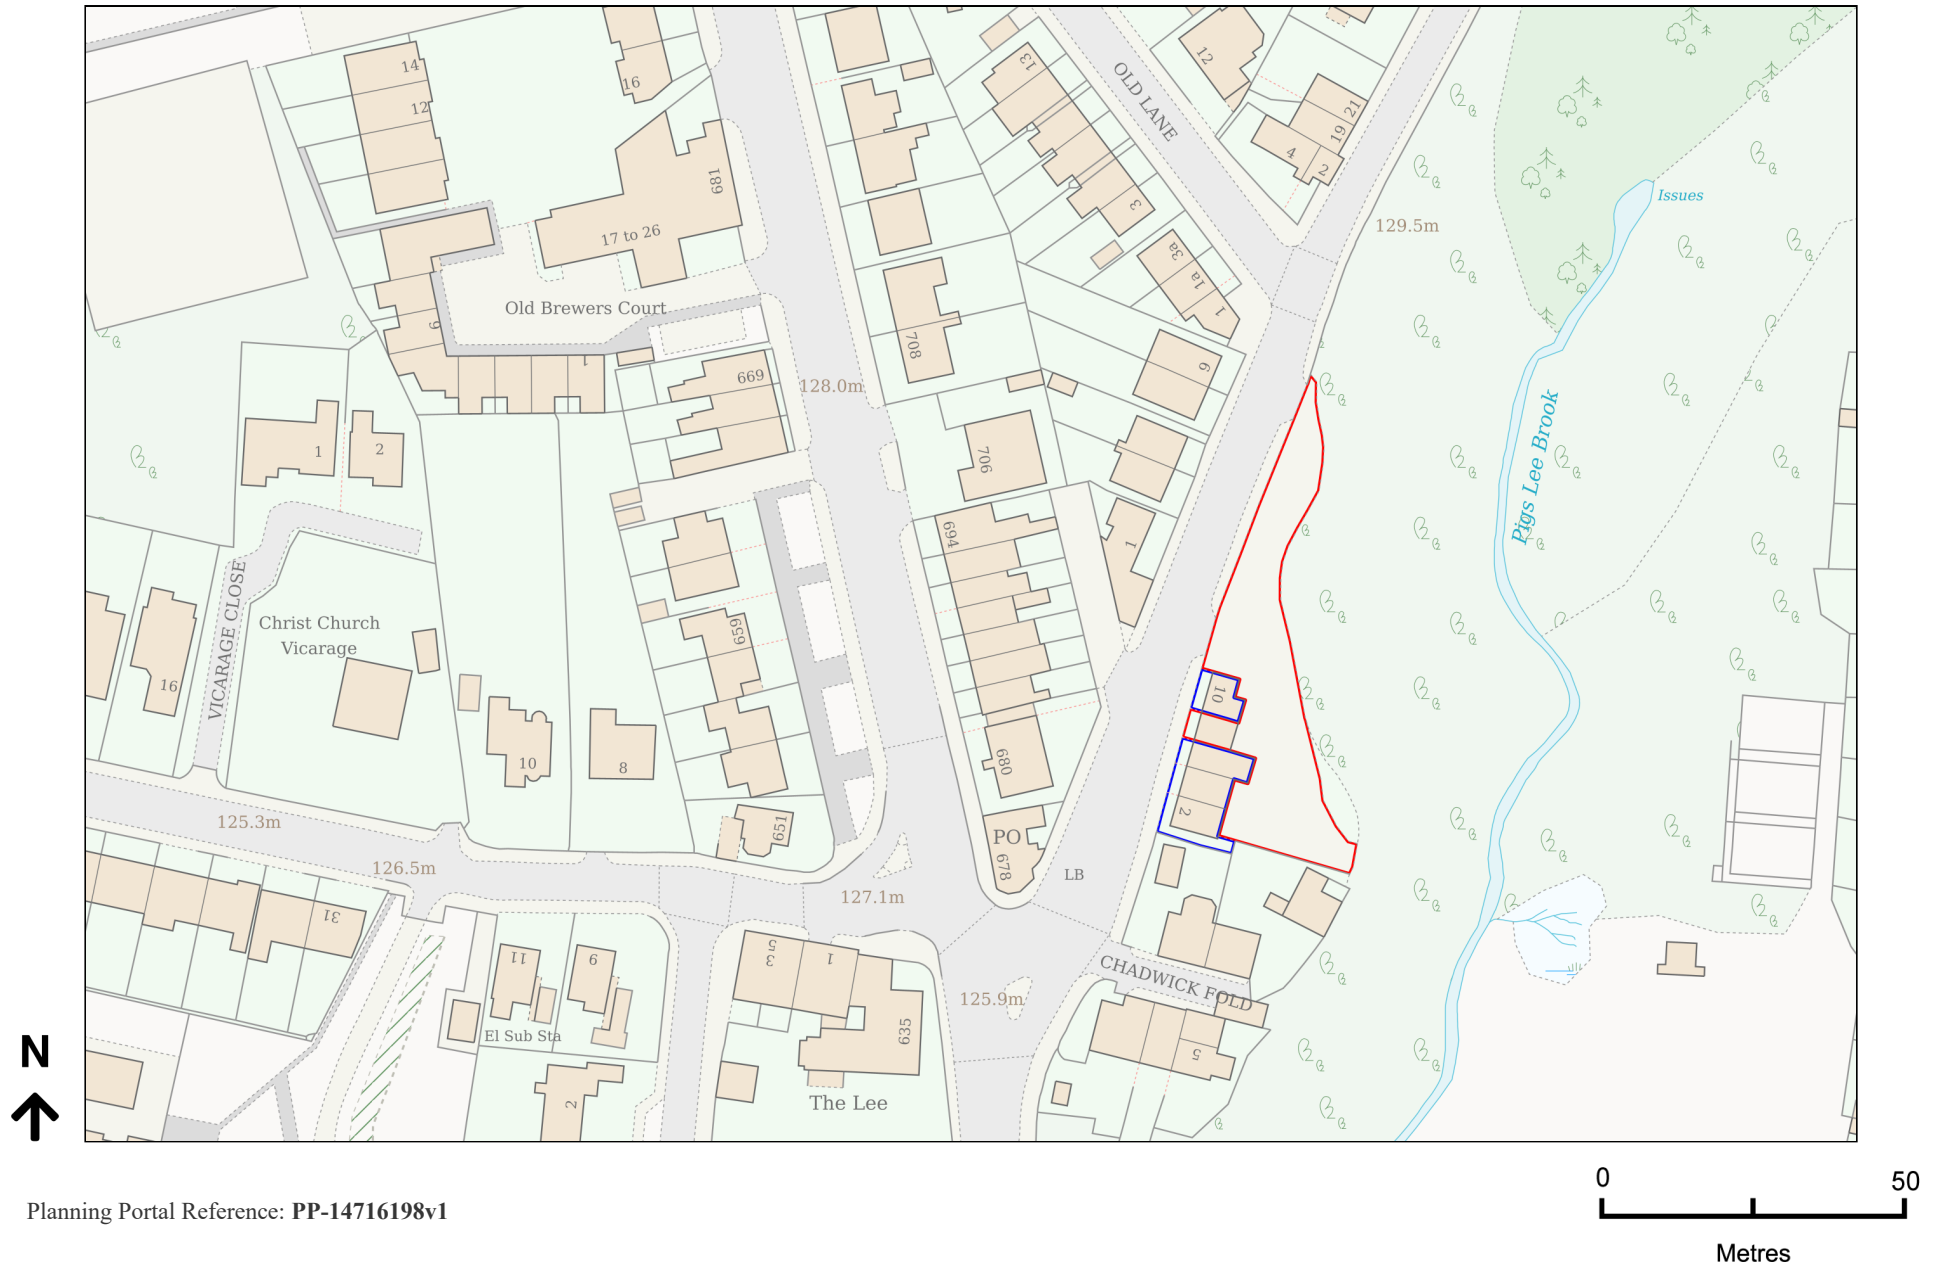

Planning Portal Reference: PP-14716198v1