


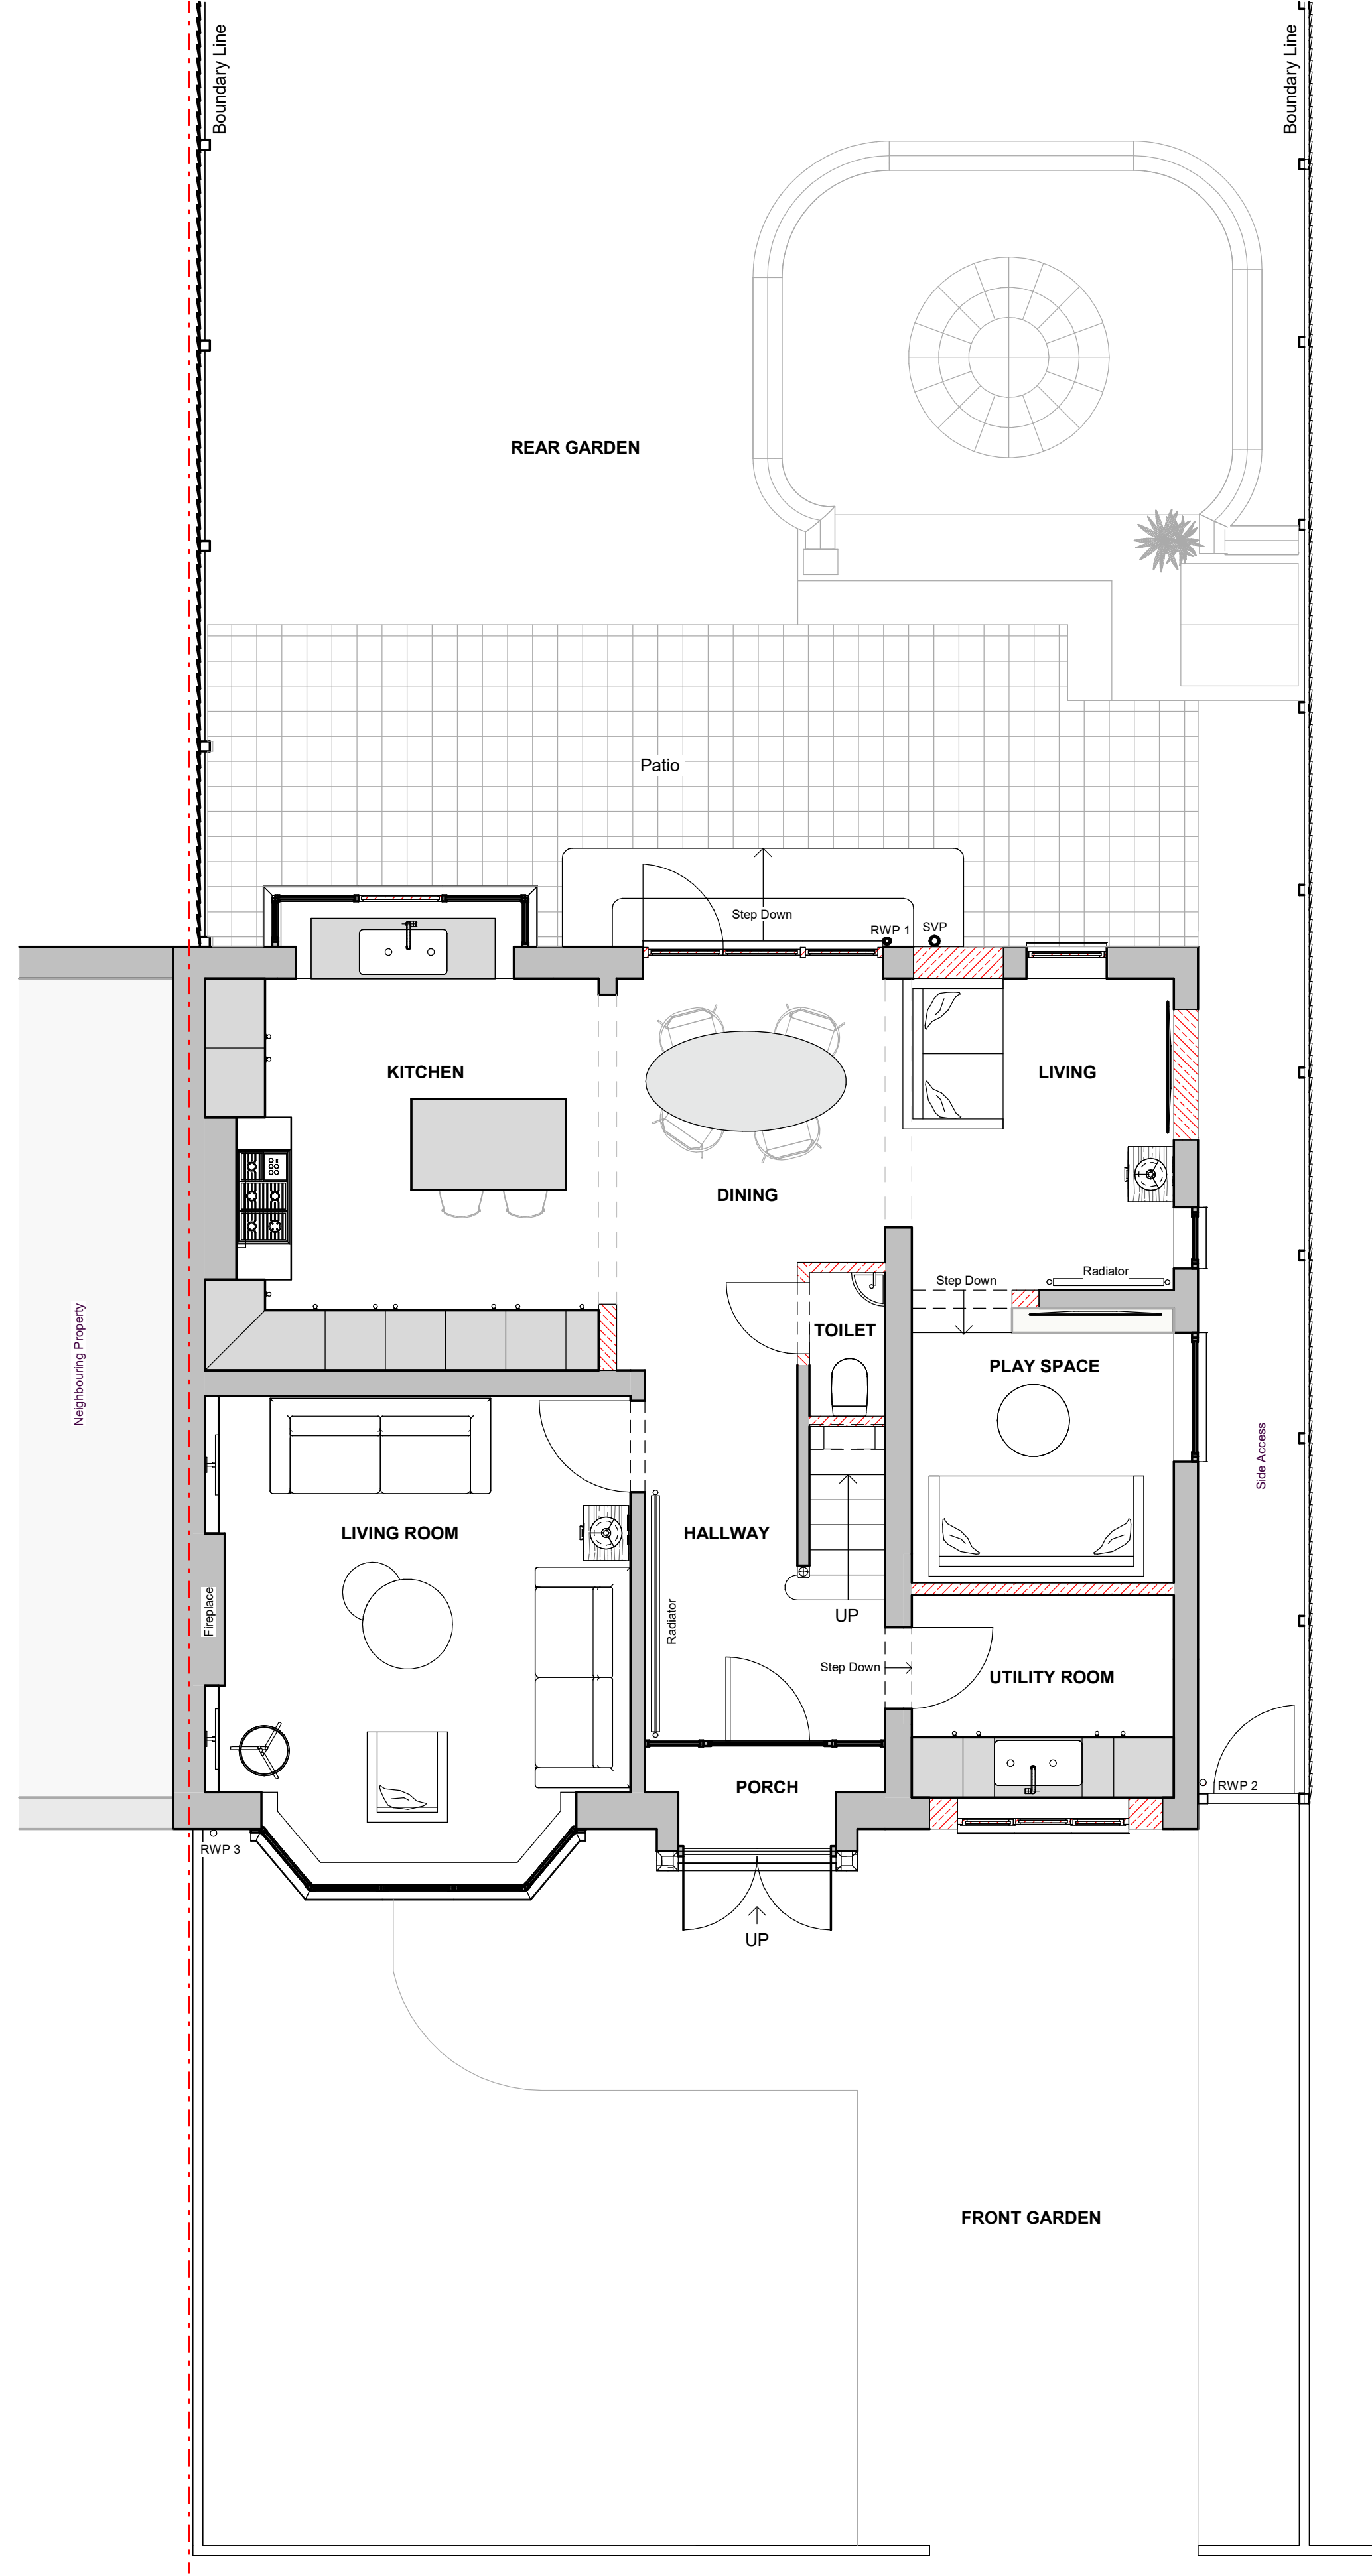

GROUND FLOOR
1 : 50




FRONT ELEVATION
1 : 50



REAR ELEVATION
1 : 50



01 SIDE ELEVATION
1 : 50

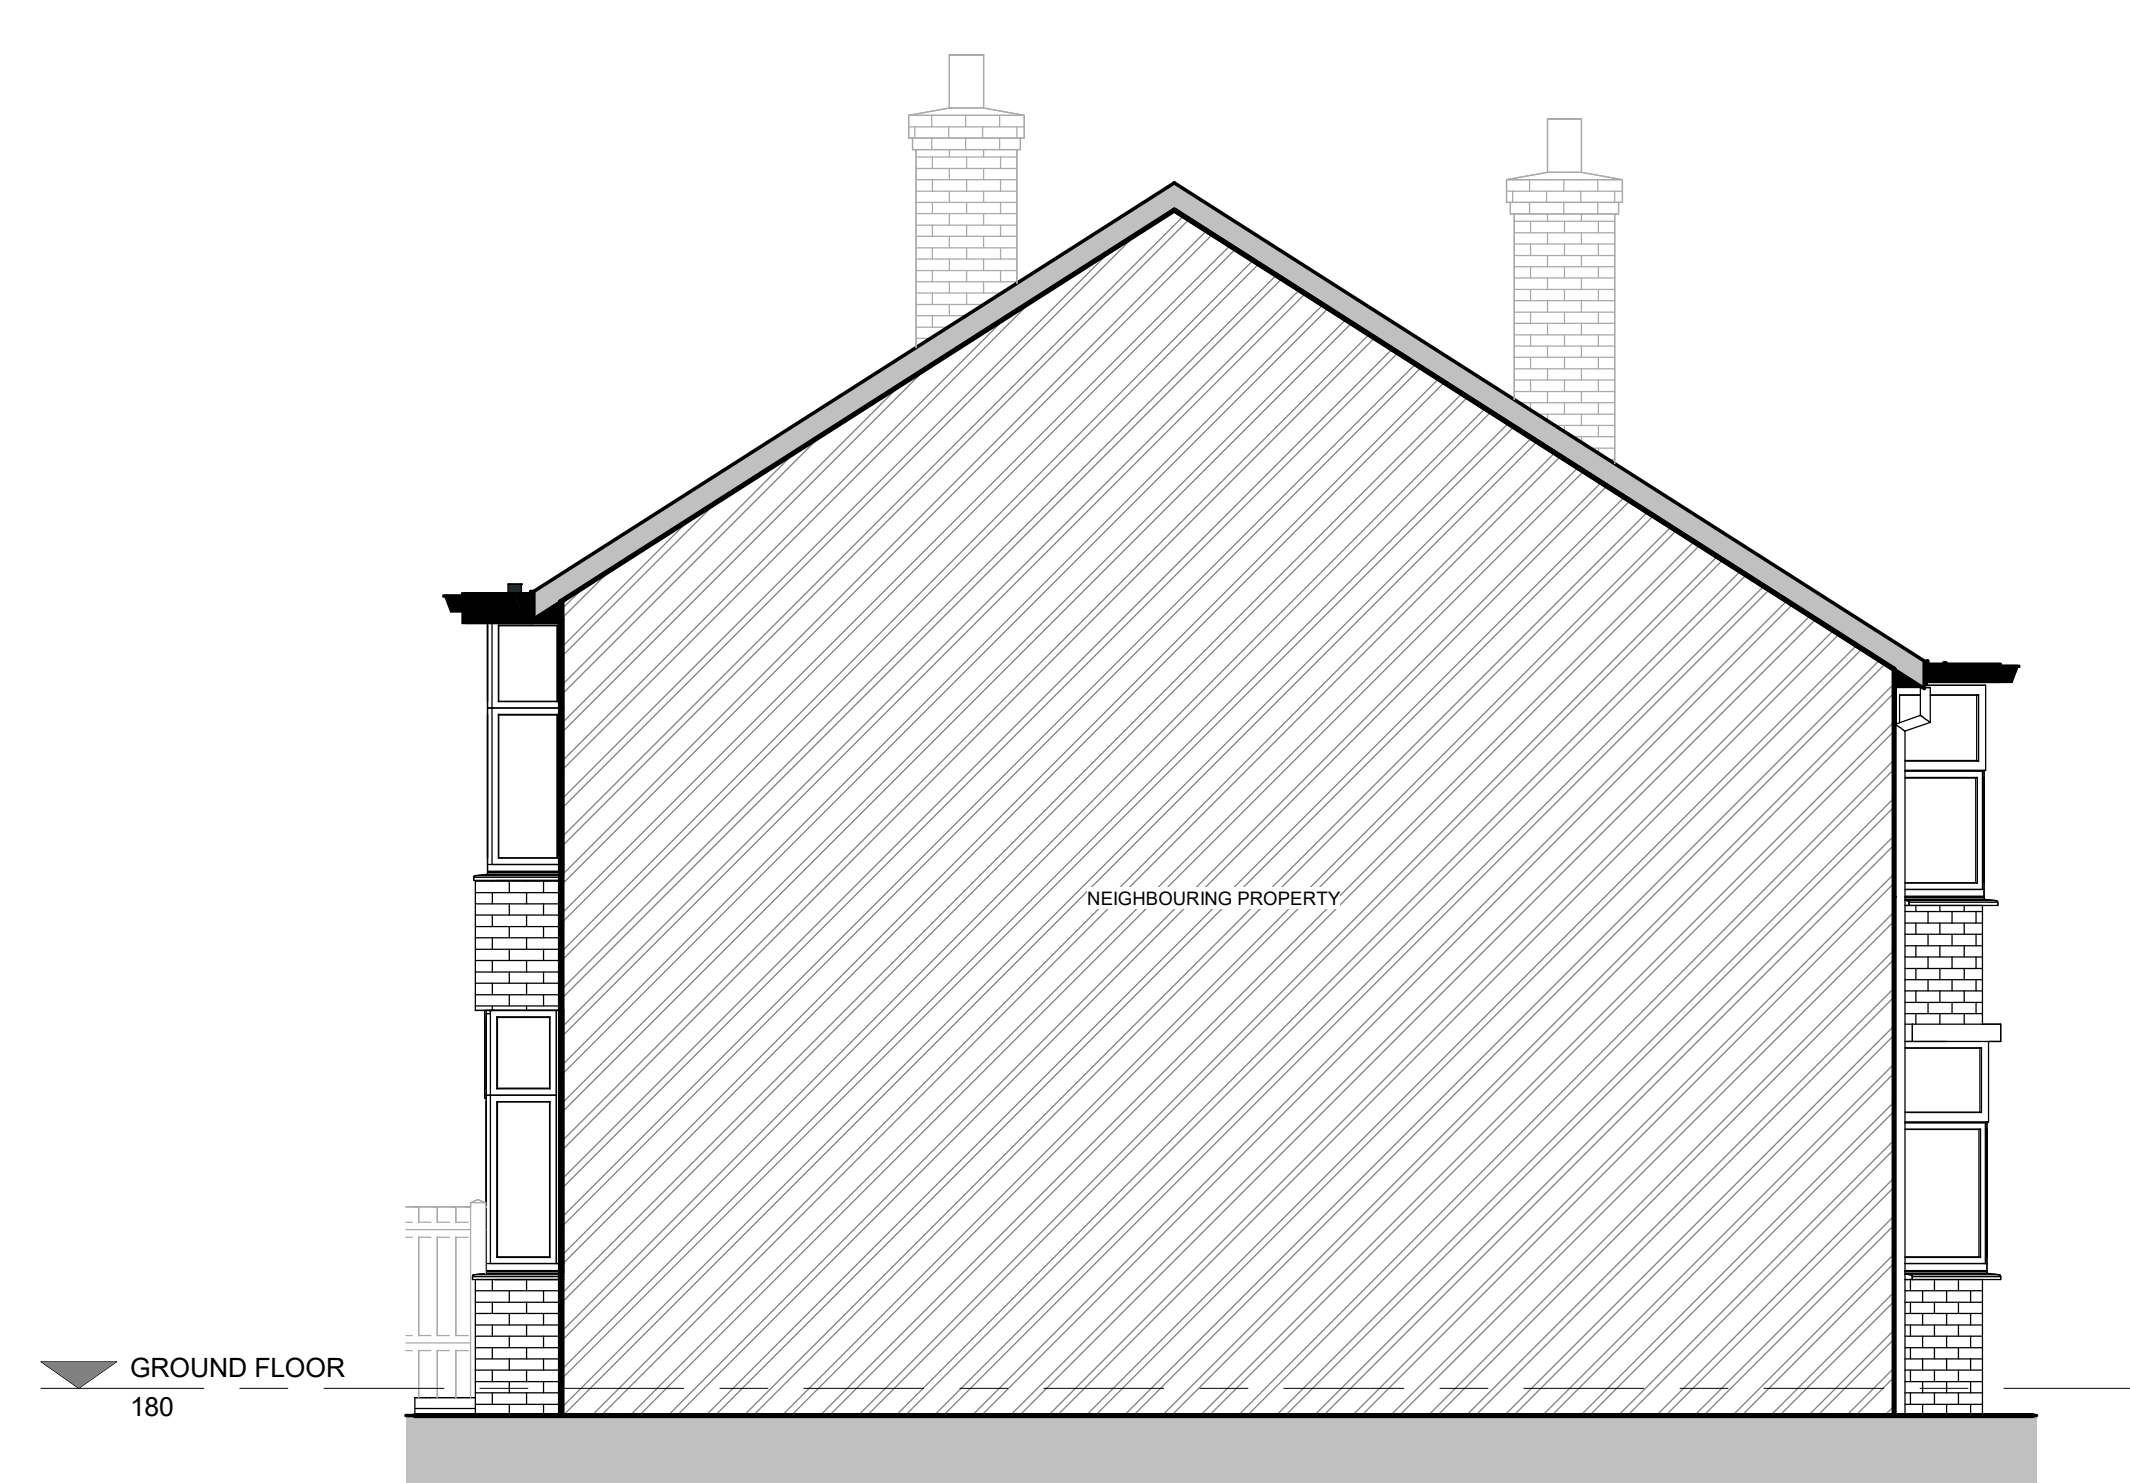

02 SIDE ELEVATION
1 : 50