


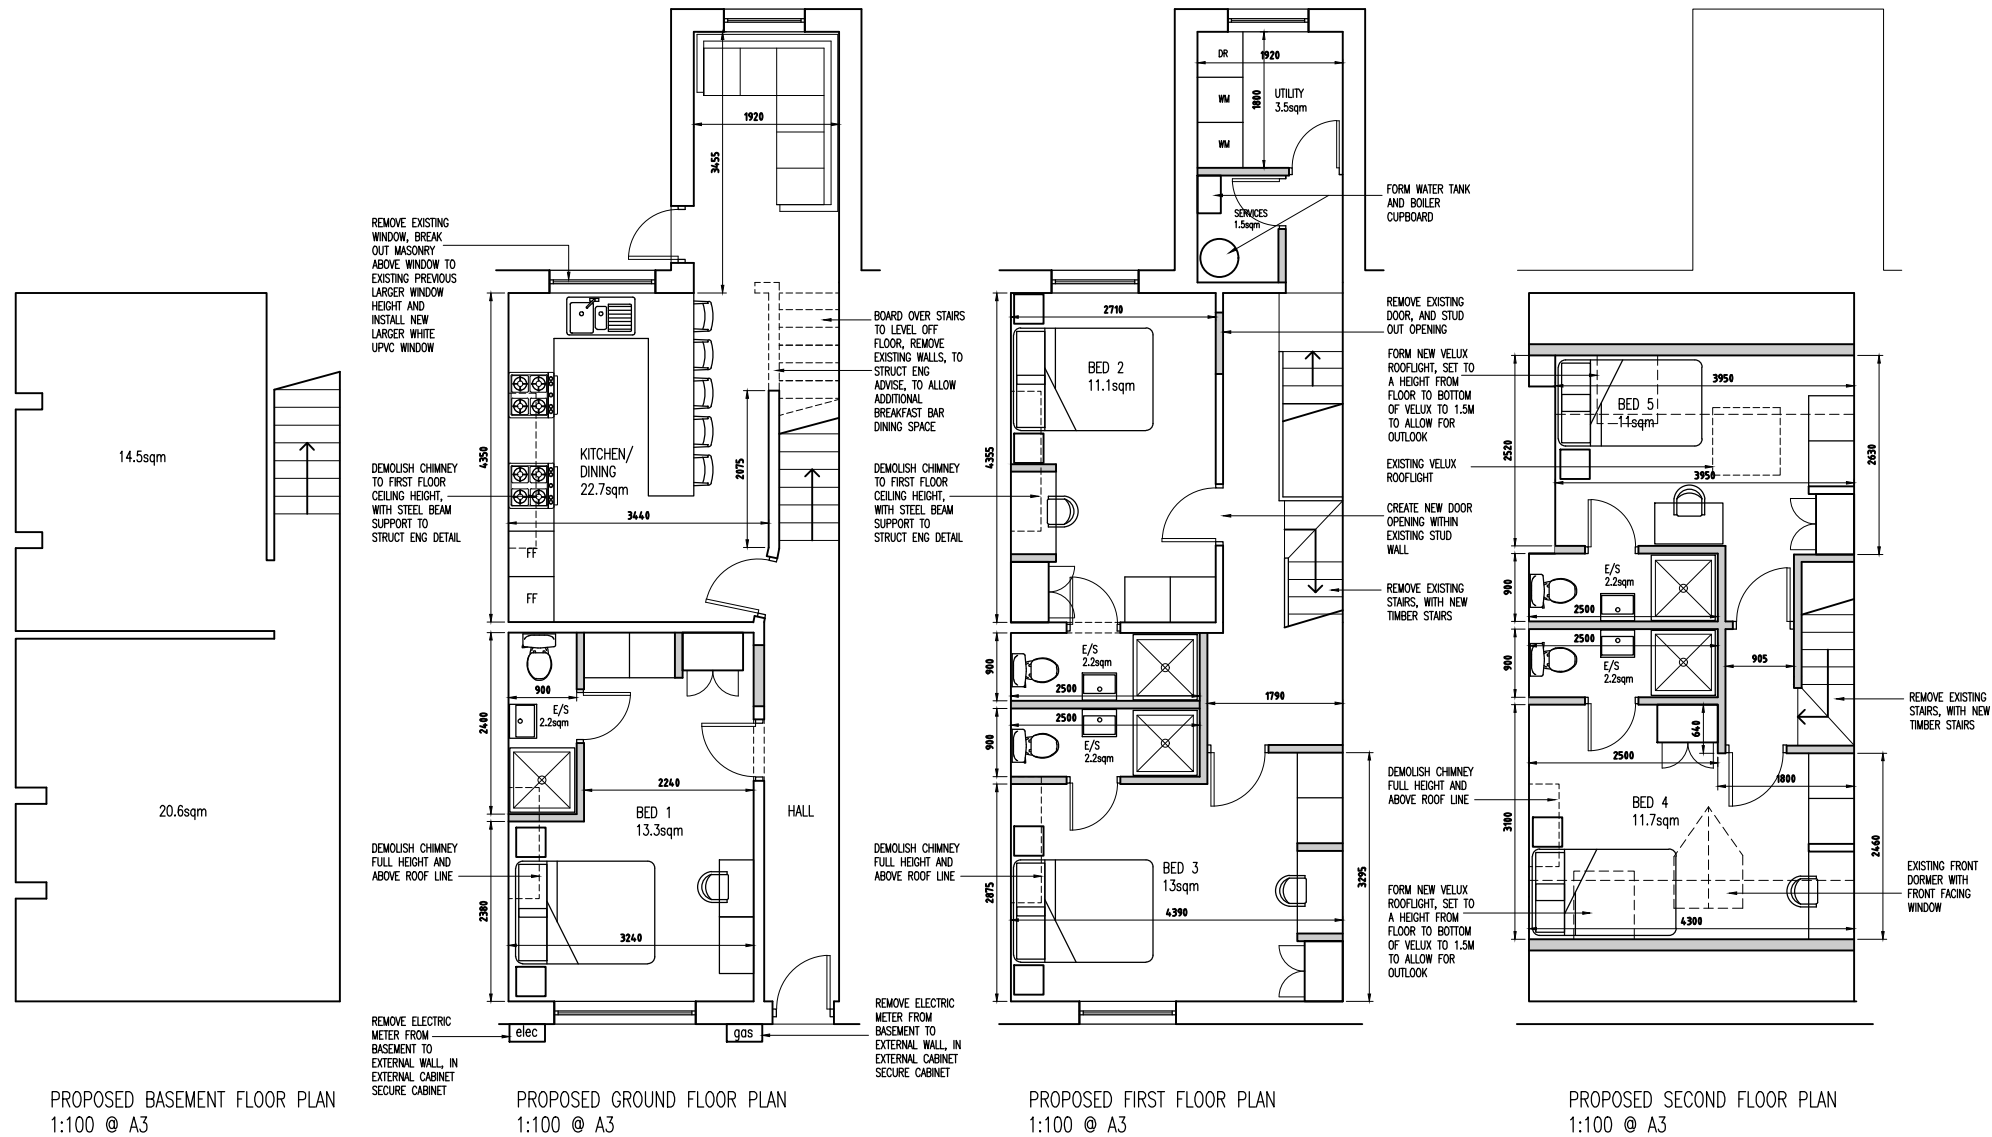

Rev	Amendments	Date	Ints
Mark Gordon Design + Associates			
Project 68 CHURCH STREET WEST RADCLIFFE. M26 2SY			
Drawing Title PROPOSED LAYOUTS			
Drawn	MG	Checked	—
Date	MAY 2025	Scale	A3 1 : 100
Drawing No.	68CSW/203/BR	Rev.	