


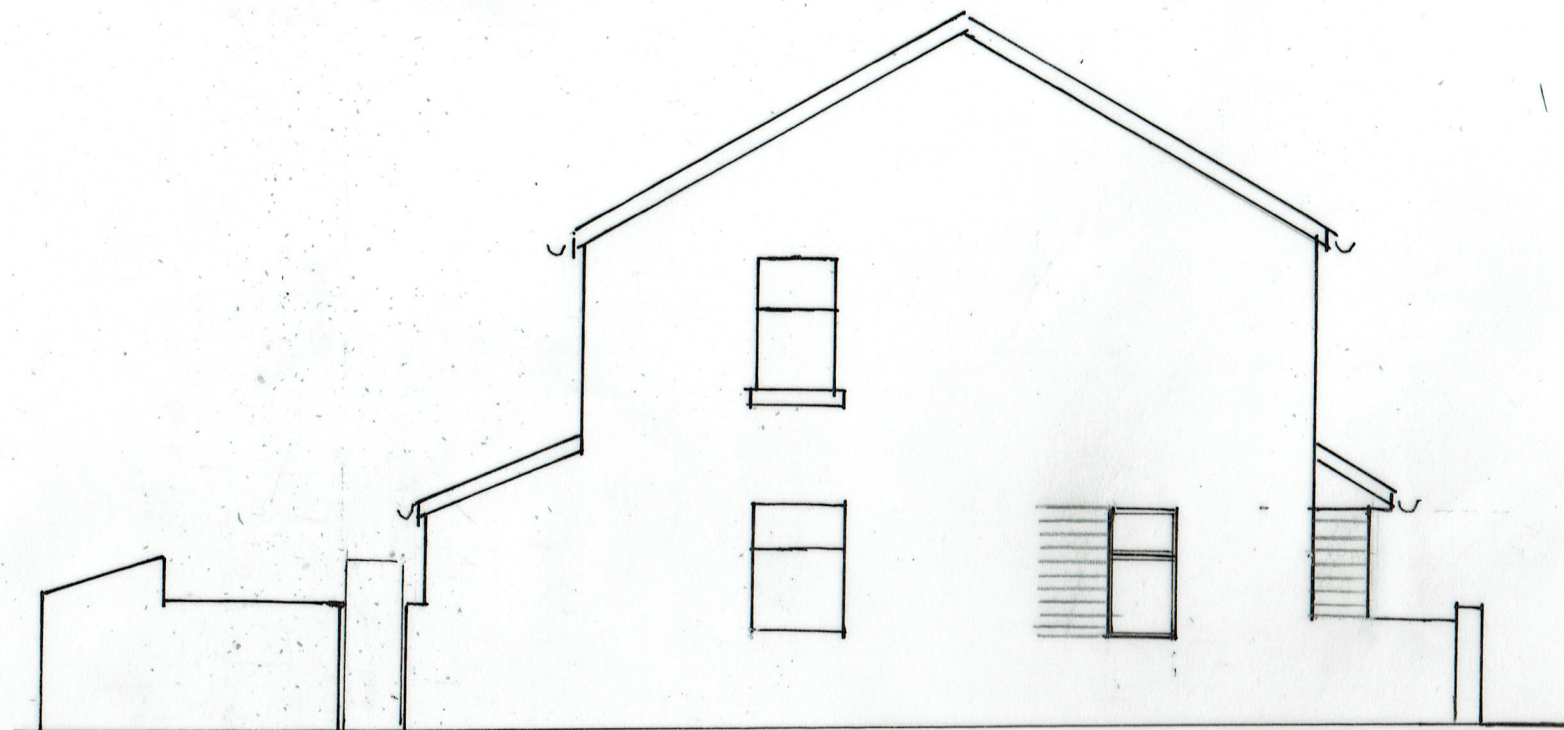

SIDE



FRONT



LOCATION PLAN (1:1250)

SMOOTH GREY TILES
BRICKWORK TO MATCH
EXISTING
WHITE UPVC WINDOWS
YARD WALLS OMITTED



REAR

0 ——— METRES ——— 5
SCALE 1:100 @ A3

2. PROPOSED ELEVATIONS

11/09/2024

24/787/02

CHANGE OF USE, HOT FOOD TAKEAWAY TO DWELLING
74 MILTON ROAD, PRESTWICH. M25 IPT