



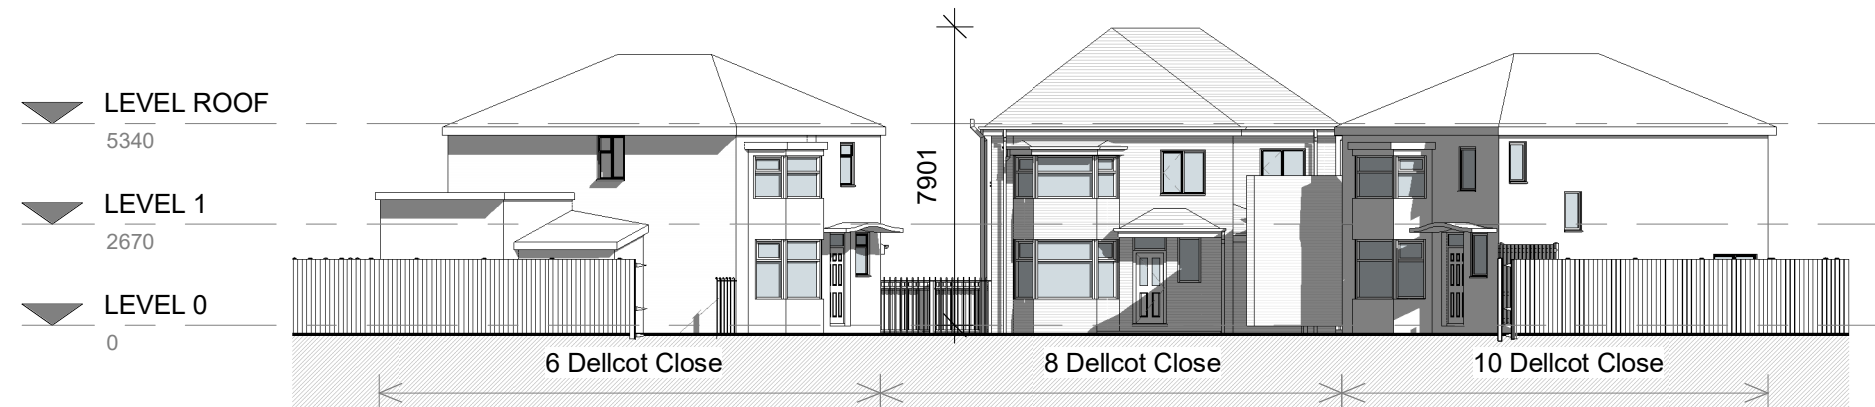

1 Streetscene - Existing
1 : 200

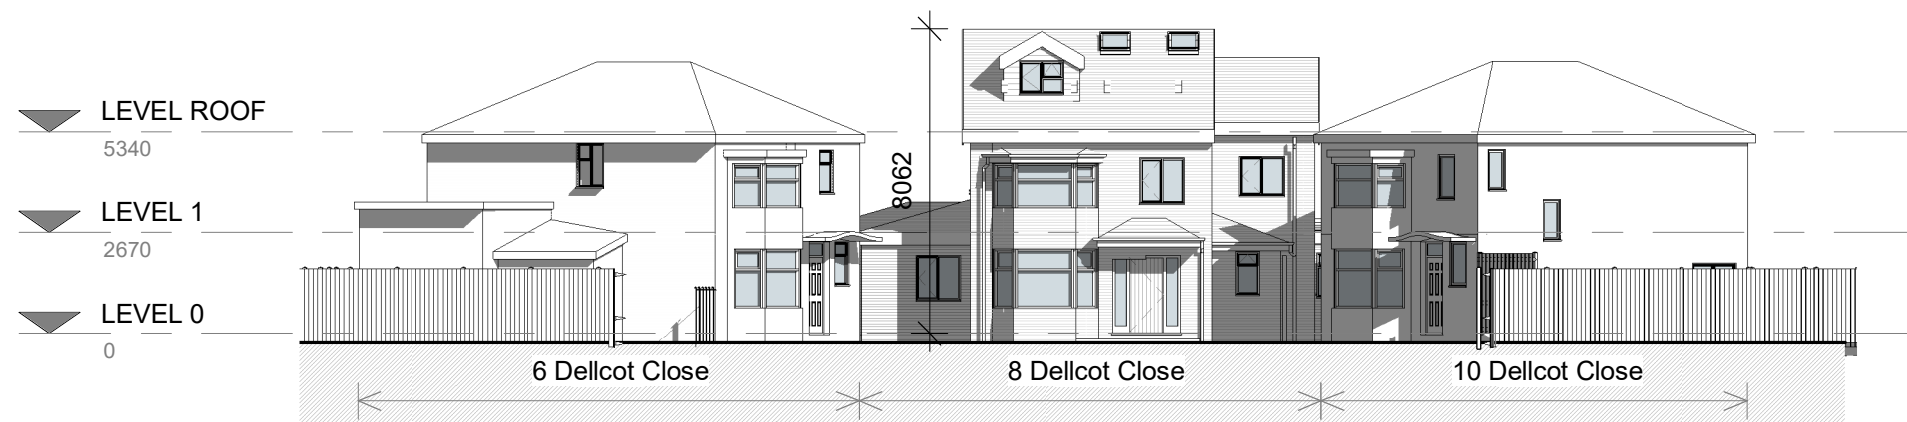

2 Streetscene - Proposed
1 : 200

1	Loft amendment	24/06/22	E R
DEBTAL ARCHITECTURE 72 Bury New Road, Manchester. M25 0JU. Tel: 0161 773 1630 office@debtalarchitecture.co.uk www.debtalarchitecture.co.uk			
CLIENT M. Moore			
PROJECT 8 Dellcot Close			
Streetscene Elevation TITLE			
PROJECT NO.		DRAWING NO.	REV.
DA18164.3.		301.	1
PLANNING			
SCALE @ A3 STATUS		DATE	DRAWN BY
1 : 200		19 JAN 2022	ER
© COPYRIGHT : ALL RIGHTS RESERVED. THIS DRAWING MUST NOT BE REPRODUCED WITHOUT PERMISSION. ALL DIMENSIONS RELATIVE TO THIS DRAWING TO BE CHECKED ON SITE. DESIGNER TO BE NOTIFIED OF ANY DISCREPANCIES . SEWER INVERT LEVELS MUST BE VERIFIED BEFORE WORK COMMENCES. THIS DRAWING MUST BE CHECKED AGAINST ANY OTHER STRUCTURAL/SPECIALIST DRAWINGS PROVIDED. THIS DRAWING MUST NOT BE USED FOR CONSTRUCTION UNLESS ISSUED FOR CONSTRUCTION. ALL DIMENSIONS ON THIS DRAWING ARE IN MILLIMETRES (UNLESS OTHERWISE STATED).			