
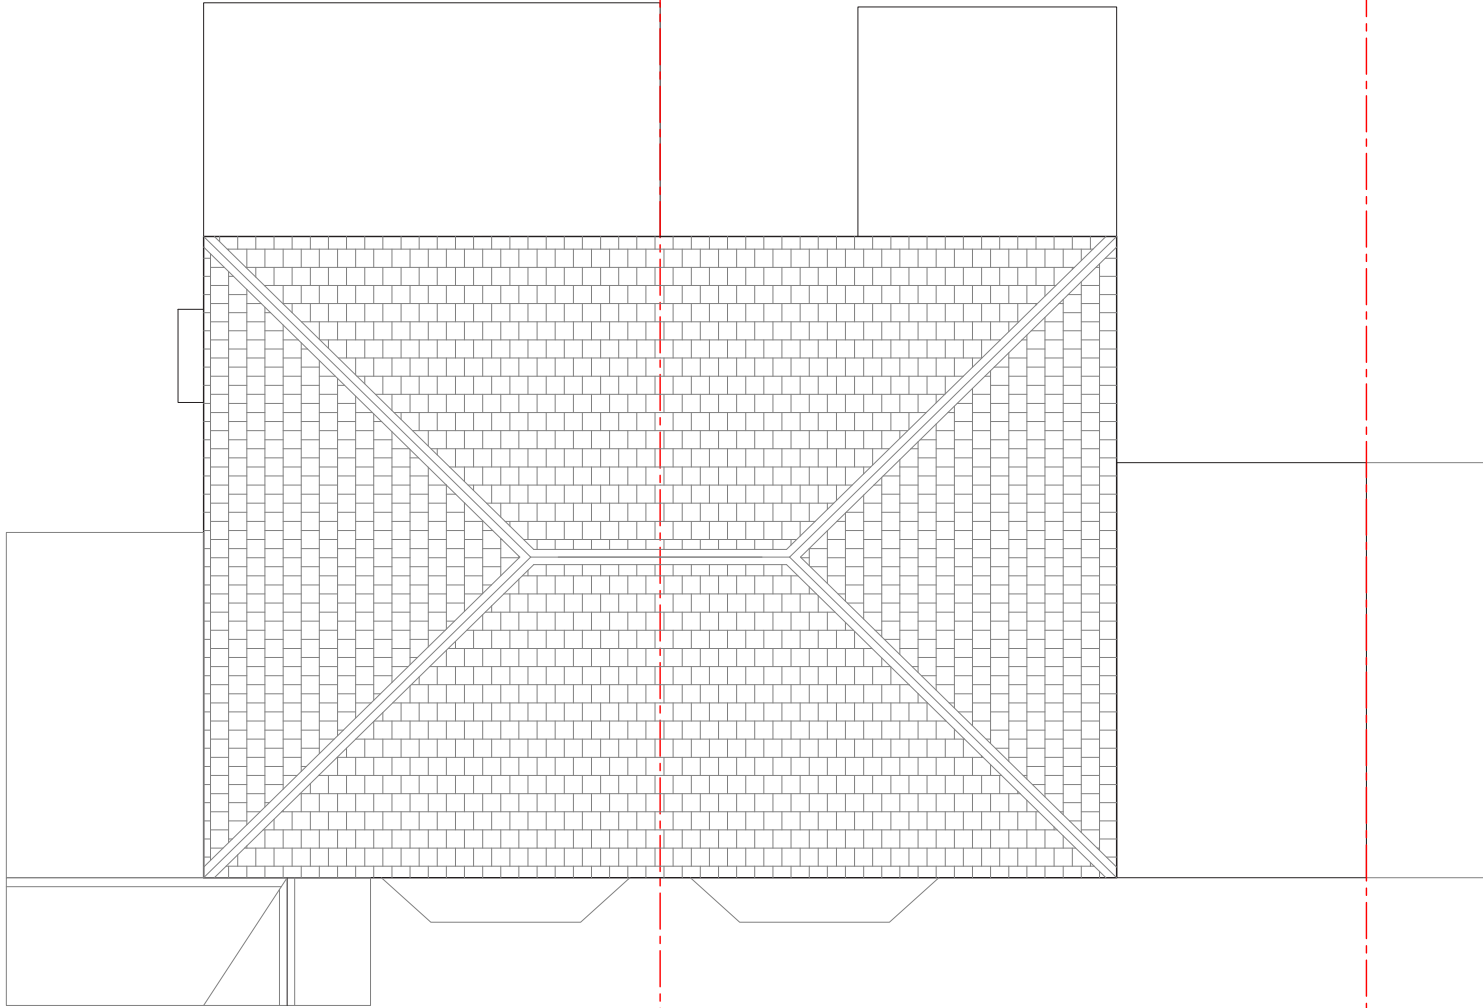


Dimensioning

Figured dimensions only to be taken from these designs and drawings. Work to annotated dimensions only. All dimensions to be checked on site. Architectural designers to be informed immediately of any discrepancies before work proceeds. Drawings are to be read in conjunction with relevant specifications, structural engineers and service engineers' drawings.

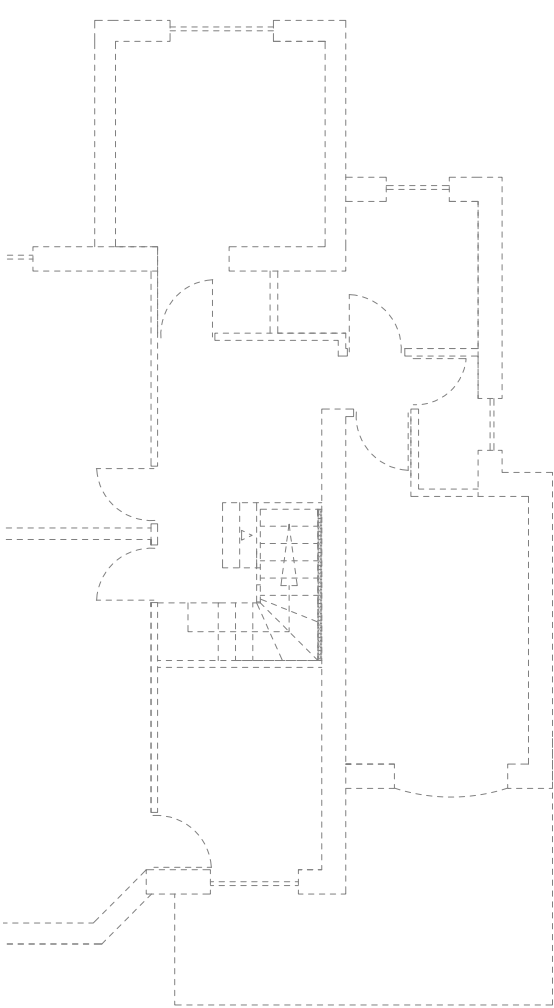

41

40

39

38

EXISTING ROOF/LOFT PLAN
1:100 @ A3



SALEEM
ARCHITECTS

Client
40 & 39 Sheepfoot Lane

Project
40 & 39 Sheepfoot Lane,
Prestwich,
M25 0DL

Drawing Title
Existing Roof/Loft Plan

Scale
1:100 @ A3

Drawing No. :
Sheet 4

Revision
A

Date
Aug 2022