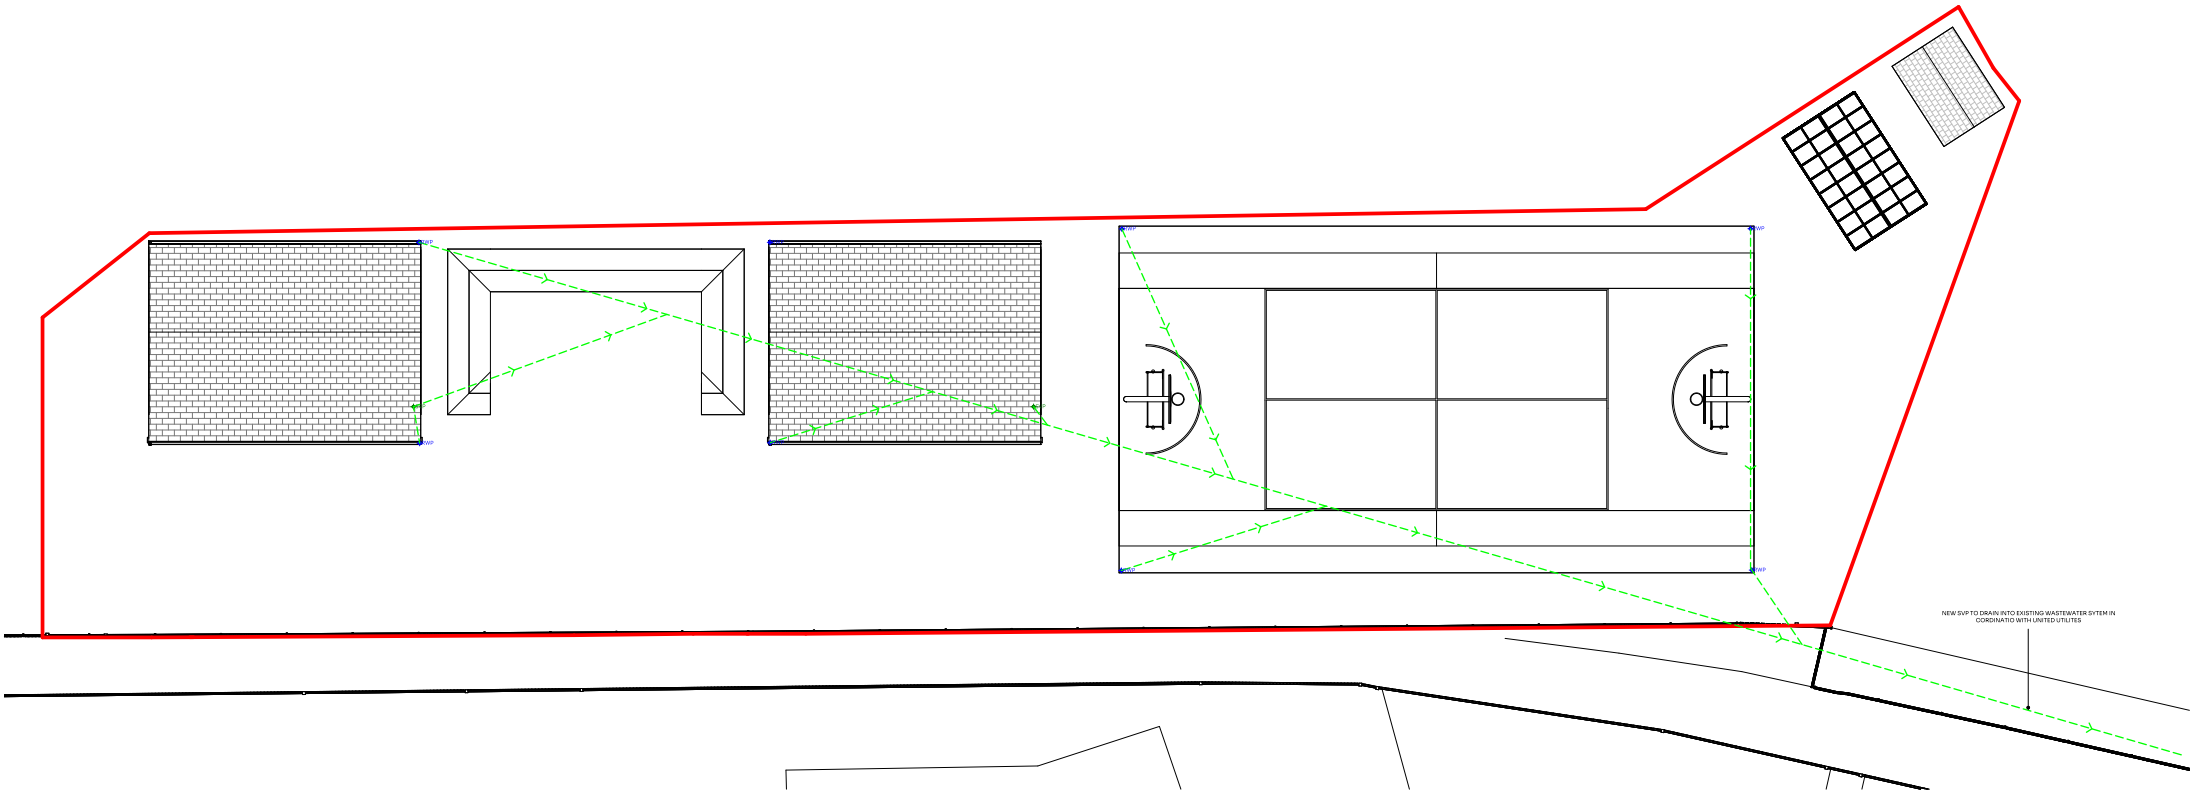


1 Drianage Plan
1 : 100

PL1 Issued for planning AL 03.07.23

REV	Details	By	Date

Stamp:
ISSUED FOR PLANNING

ARCHITECTURE + PLANNING | CIAT
studio@jcdesignqroup.co.uk 0161 698 2954

Project No:
JC_145

Project:
Thorndyke Walk

Drawing No: **A1.8**
Revision: **PL1**

Title:
DRIANAGE PLAN

Project Address:
Thorndyke Walk, Prestwich, Manchester

Scale on A1:	Drawn by:	Checked by:
1 : 100	AL	JC

General Notes
This drawing must be read in conjunction with JCDs specification and all other relevant documentation and drawings

All dimensions are to be checked on site with any discrepancies reported to the designer prior to the works being carried out.

JCD accept no liability for any expense, loss or damage of whatsoever nature and however arising from any variation made to this drawing or in the execution of the work to which it relates which has not been referred to them and their approval obtained.

This drawing is copyright and is sent to you in confidence. It must not be copied,used or disclosed in whole or in part,to third parties without our written permission. It remains the property of JCD and must be returned on request.
© JC Design Group Ltd

1 0 1 2 3 4 5
m
SCALE 1:100