


EXISTING



PROPOSED

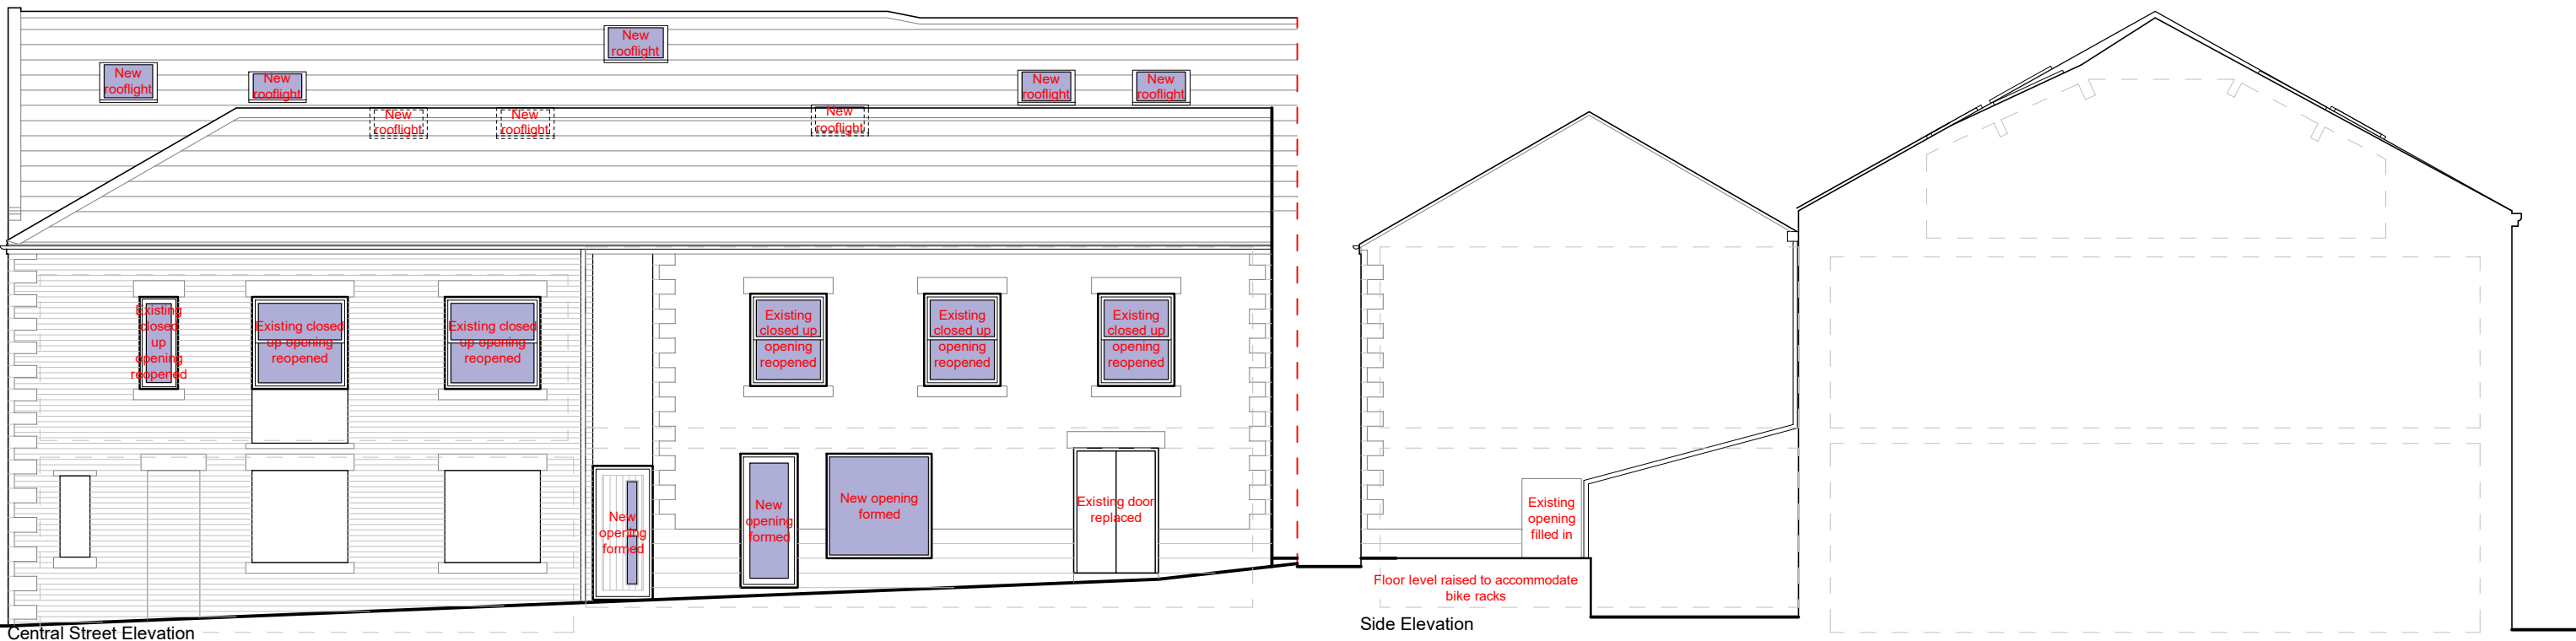

GRANT ERSKINE ARCHITECTS LTD SHALL HAVE NO RESPONSIBILITY FOR ANY USE MADE OF THIS DOCUMENT OTHER THAN FOR THAT WHICH IT WAS PREPARED AND ISSUED.

ALL DIMENSIONS SHOULD BE CHECKED ON SITE.

DO NOT SCALE FROM THIS DRAWING.

ANY DRAWING ERRORS OR DIVERGENCES SHOULD BE BROUGHT TO THE ATTENTION OF GRANT ERSKINE ARCHITECTS LTD AT THE ADDRESS SHOWN BELOW.

NOTES

REVISION / DESCRIPTION	DRAWN	CHECKED	DATE
1. 1st issue			
A - Amended in line with client comments	MCS	MCS	08/06/23
B - Amended in line with client comments	MCS	MCS	21/06/23
C - Amended in line with client comments	MCS	MCS	21/06/23

CLIENT LOGO

GRANT ERSKINE ARCHITECTS
Minshull House
67 Wellington Road North
Stockport
SK4 2LP
07974 099796
0161 236 9761
gpe@granterskinearchitects.com
www.granterskinearchitects.com

Grant Erskine Architects Limited Reg. No. 07477118

PROJECT TITLE 44-48 BOLTON STREET, RAMSBOTTOM EXTERNAL WORKS			
PROJECT NUMBER 20230425			
DRAWING TITLE PLANNING EXISTING & PROPOSED ELEVATIONS			SCALE 1:100 @A1
DRAWING NO. (2-)A003			DATE 01/06/23
			REVISION C