




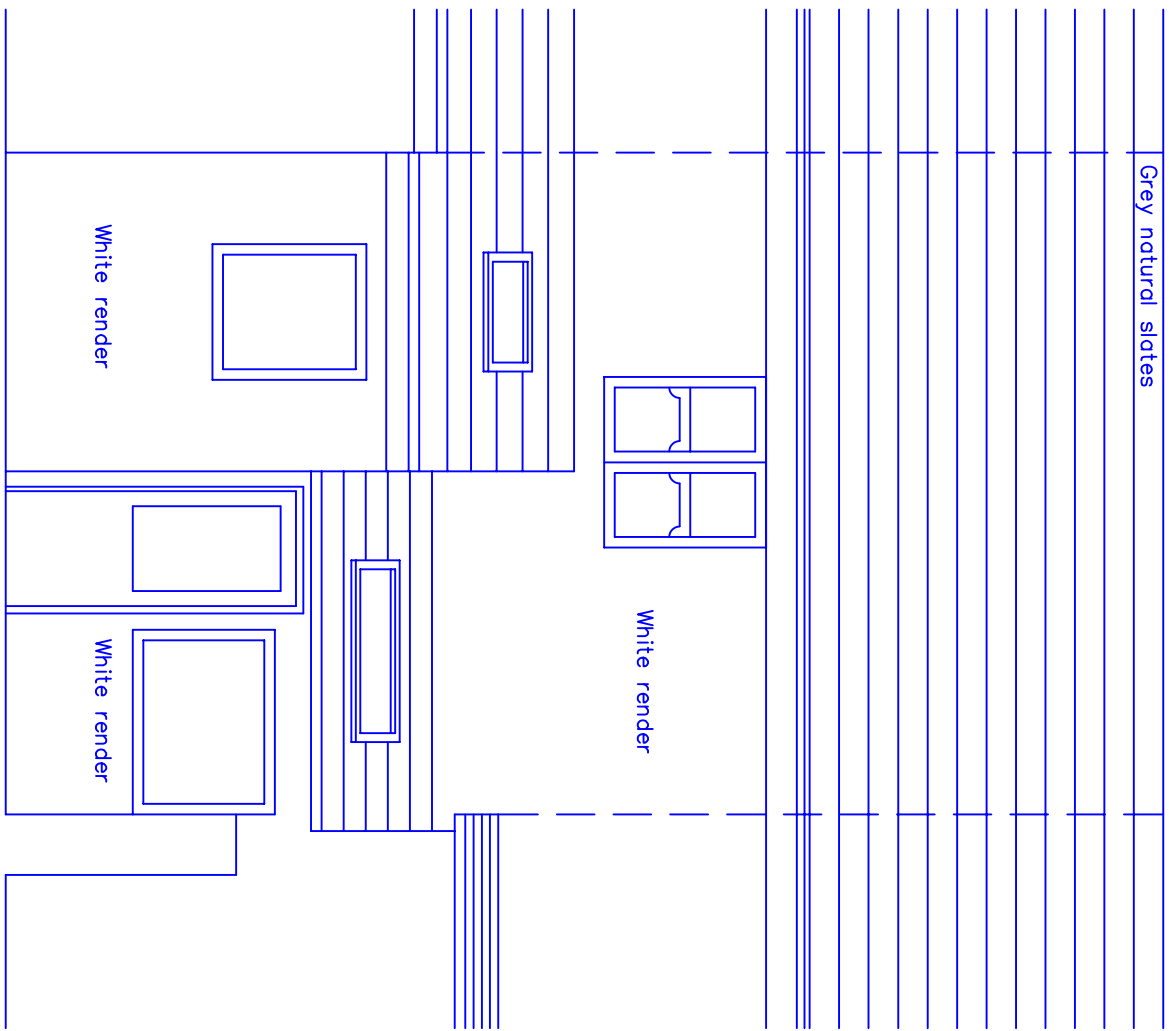


Existing Rear Elevation

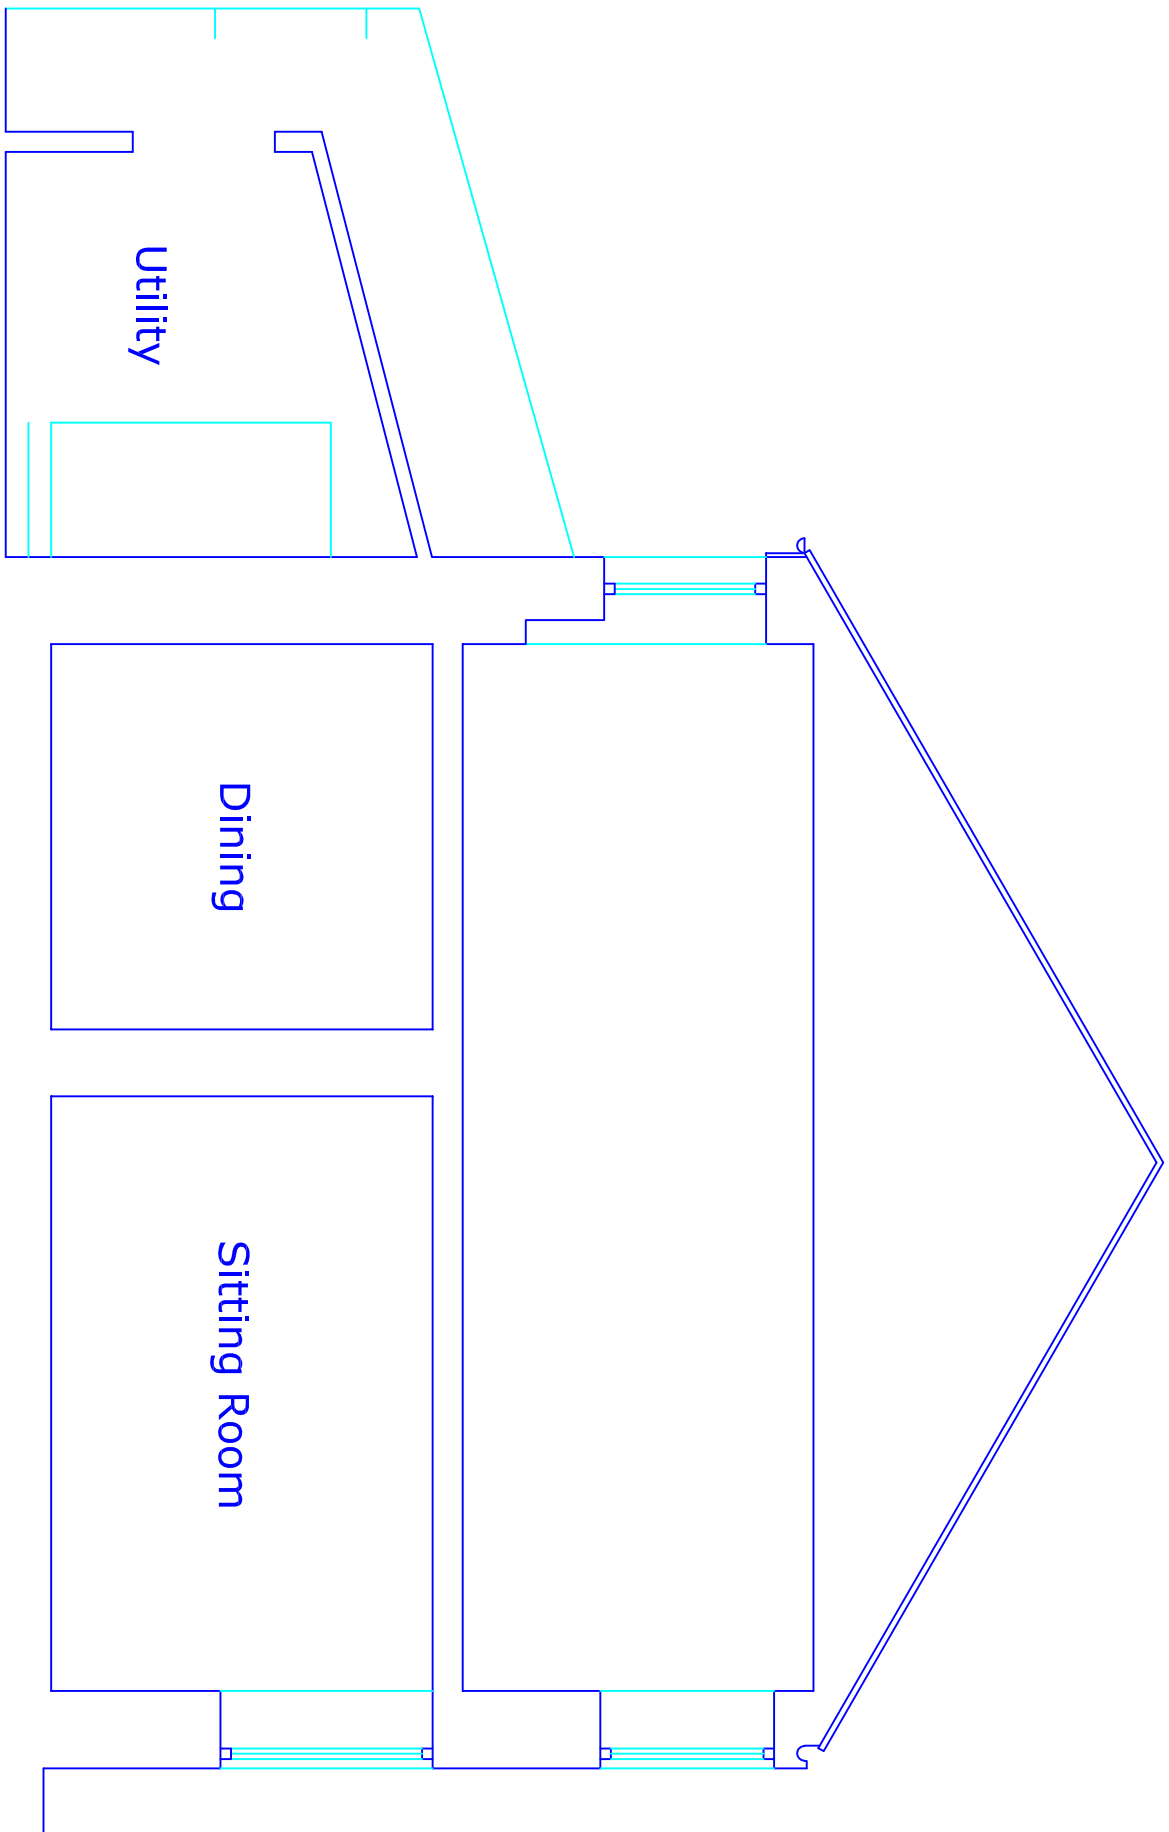


Existing Section

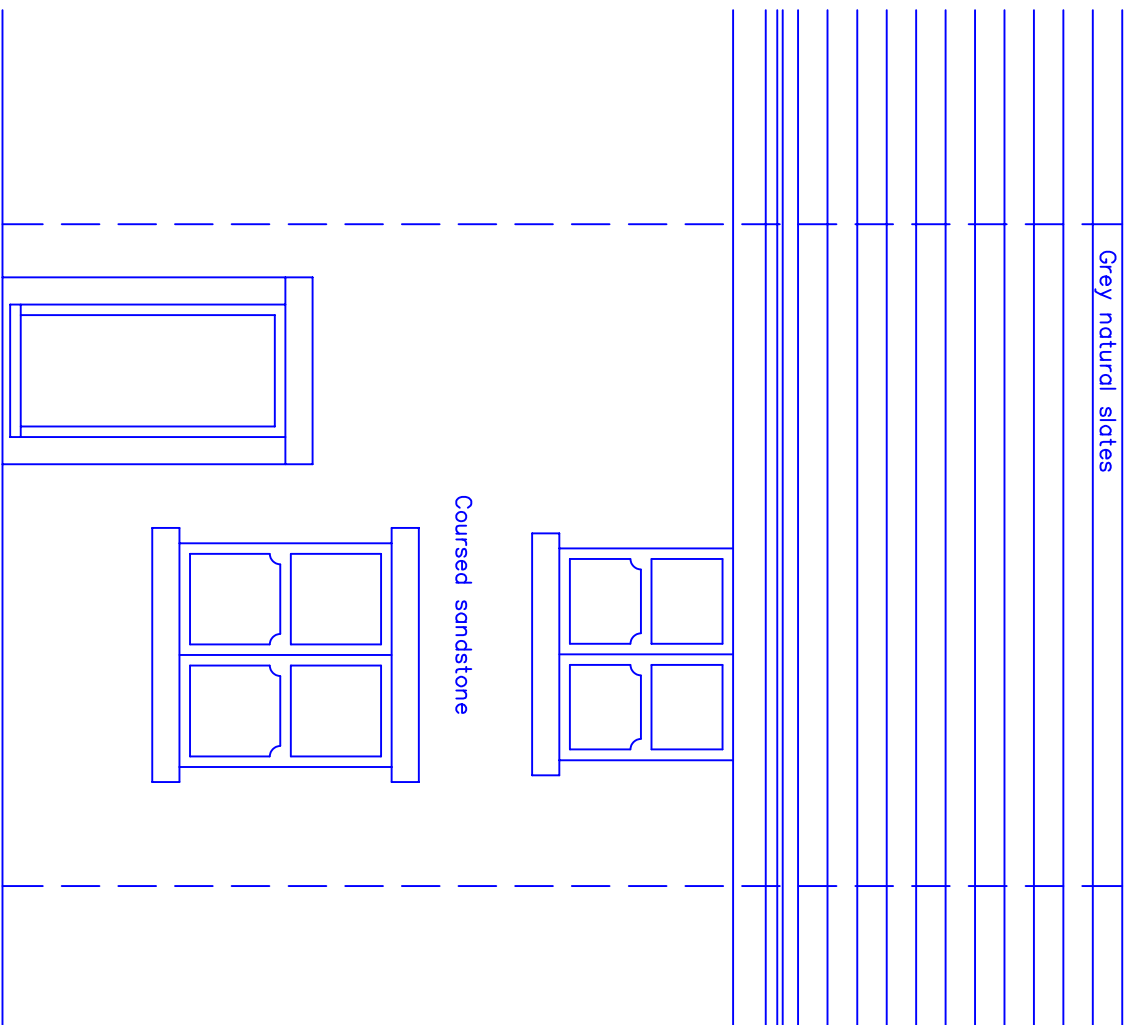

Existing Front Elevation

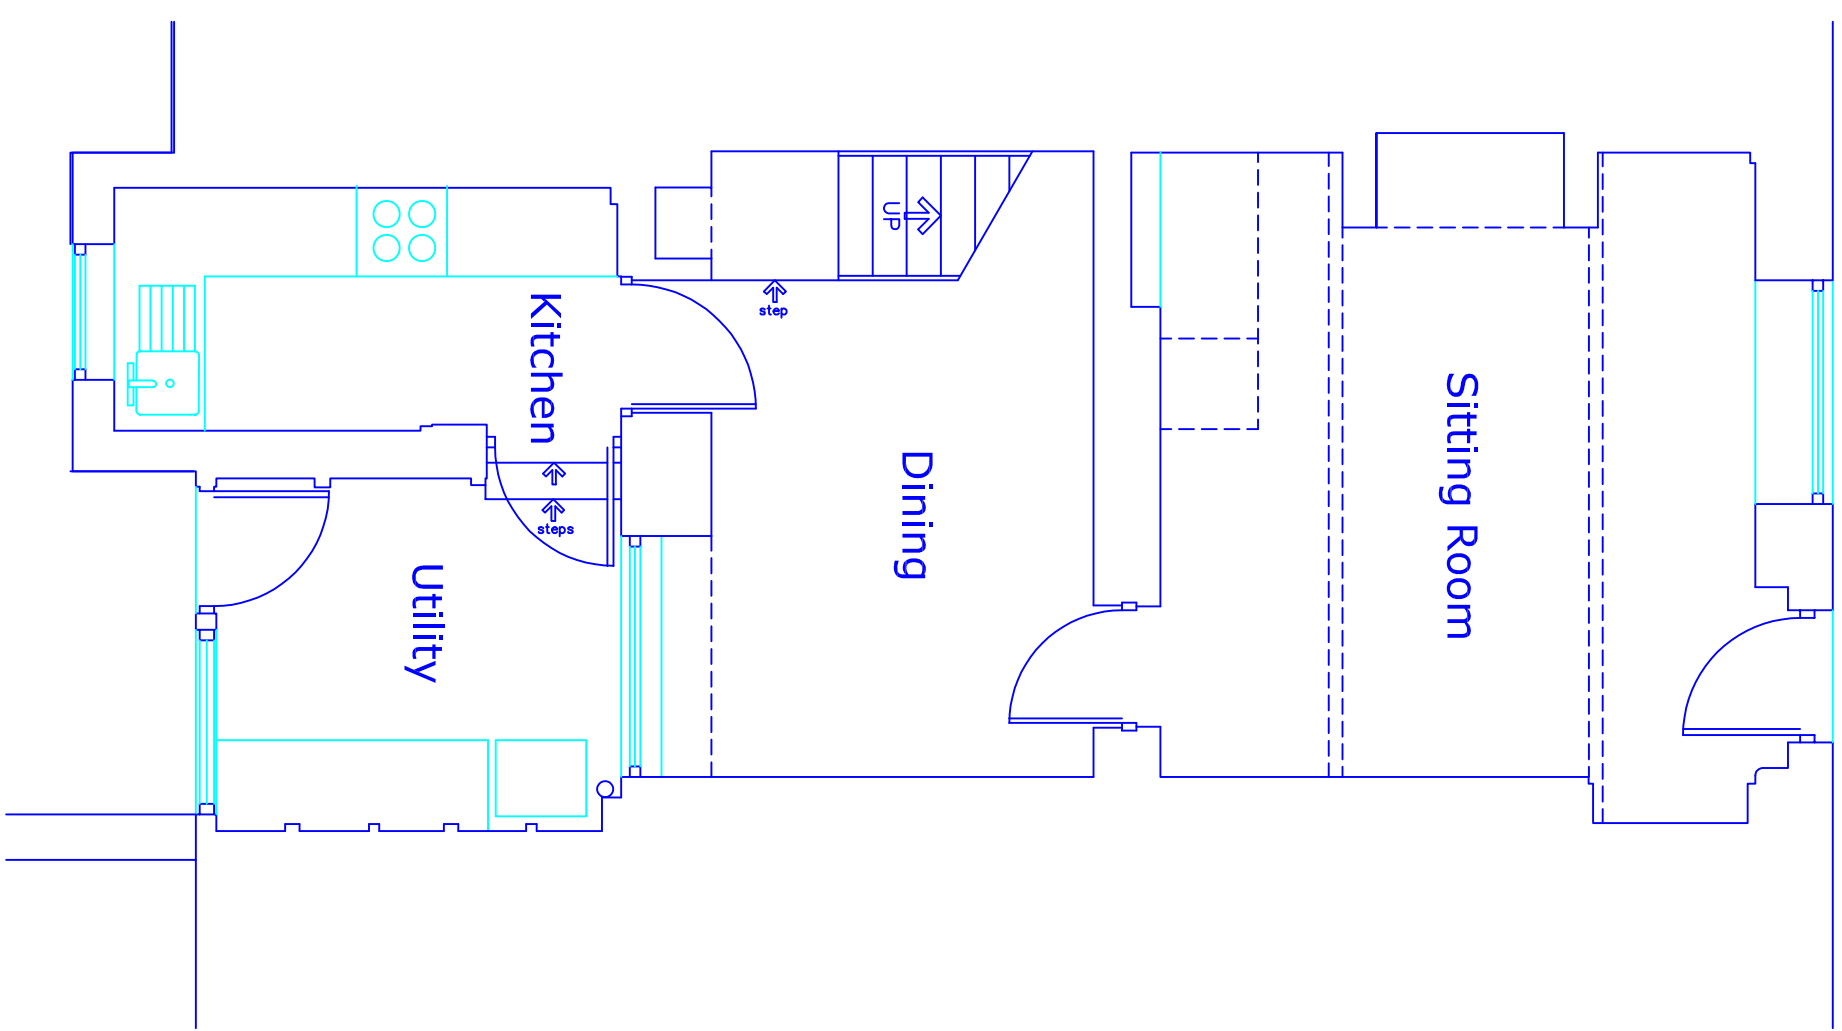

Existing Ground Floor Plan

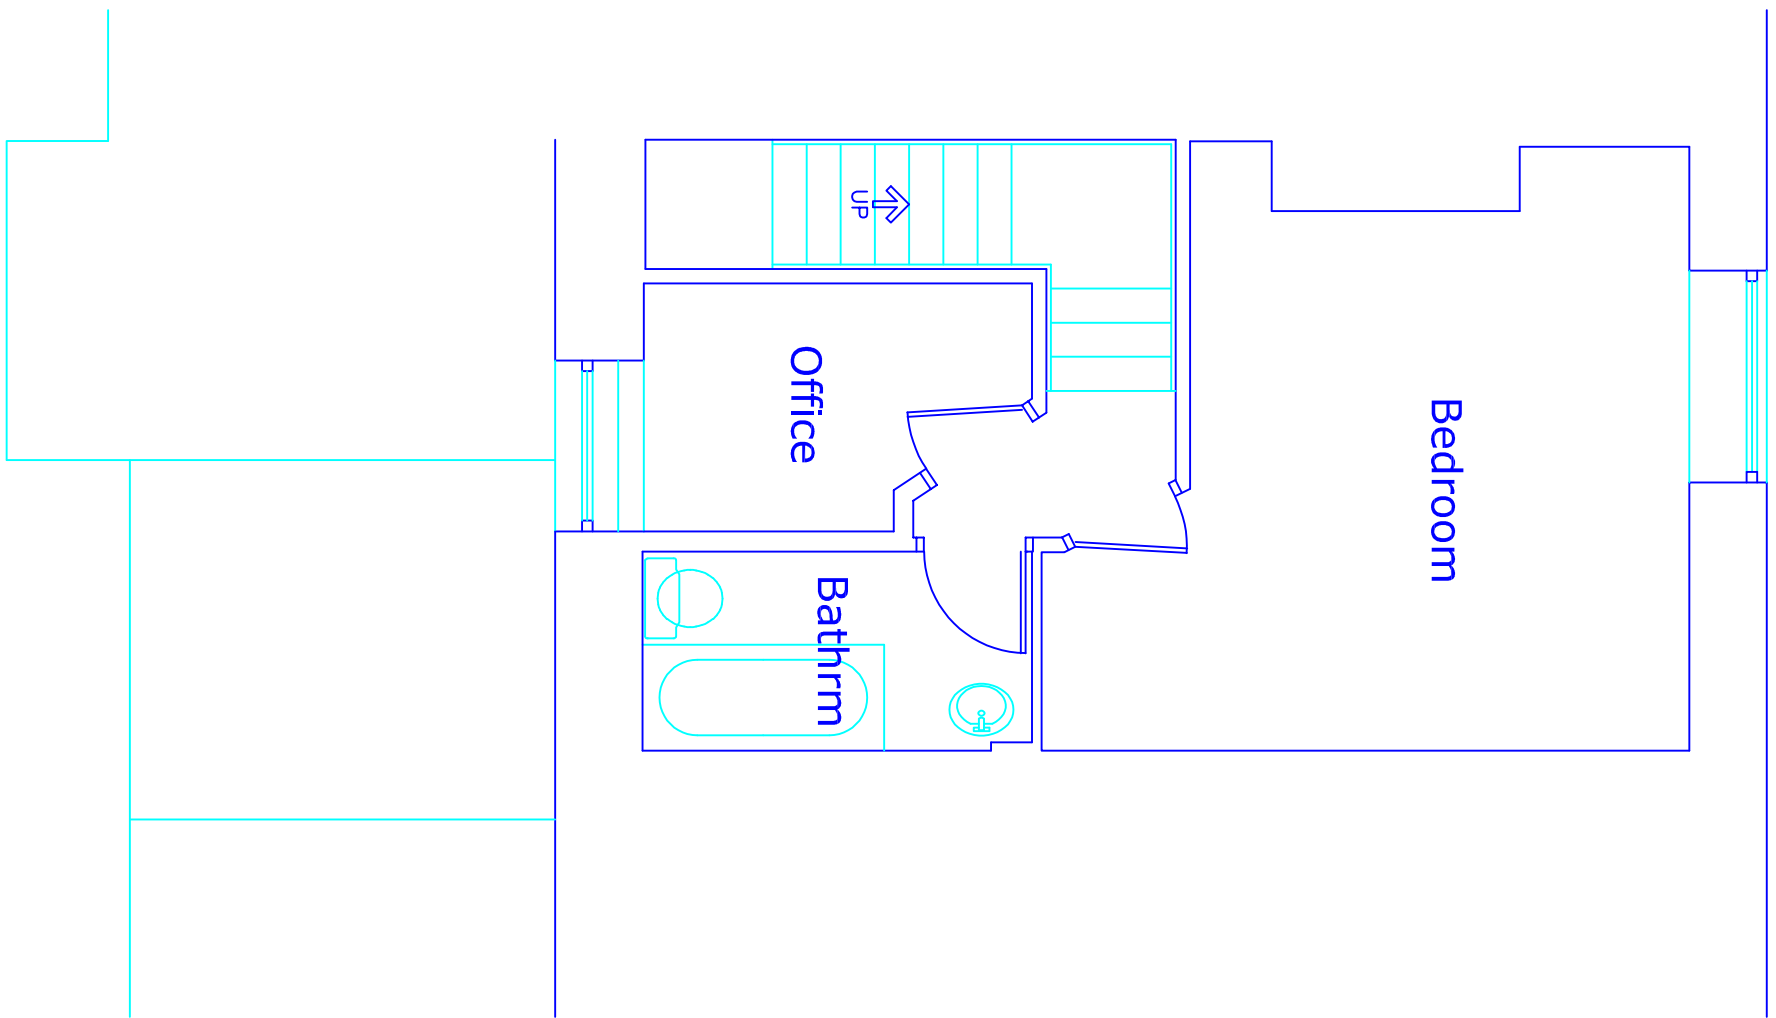

Existing First Floor Plan