




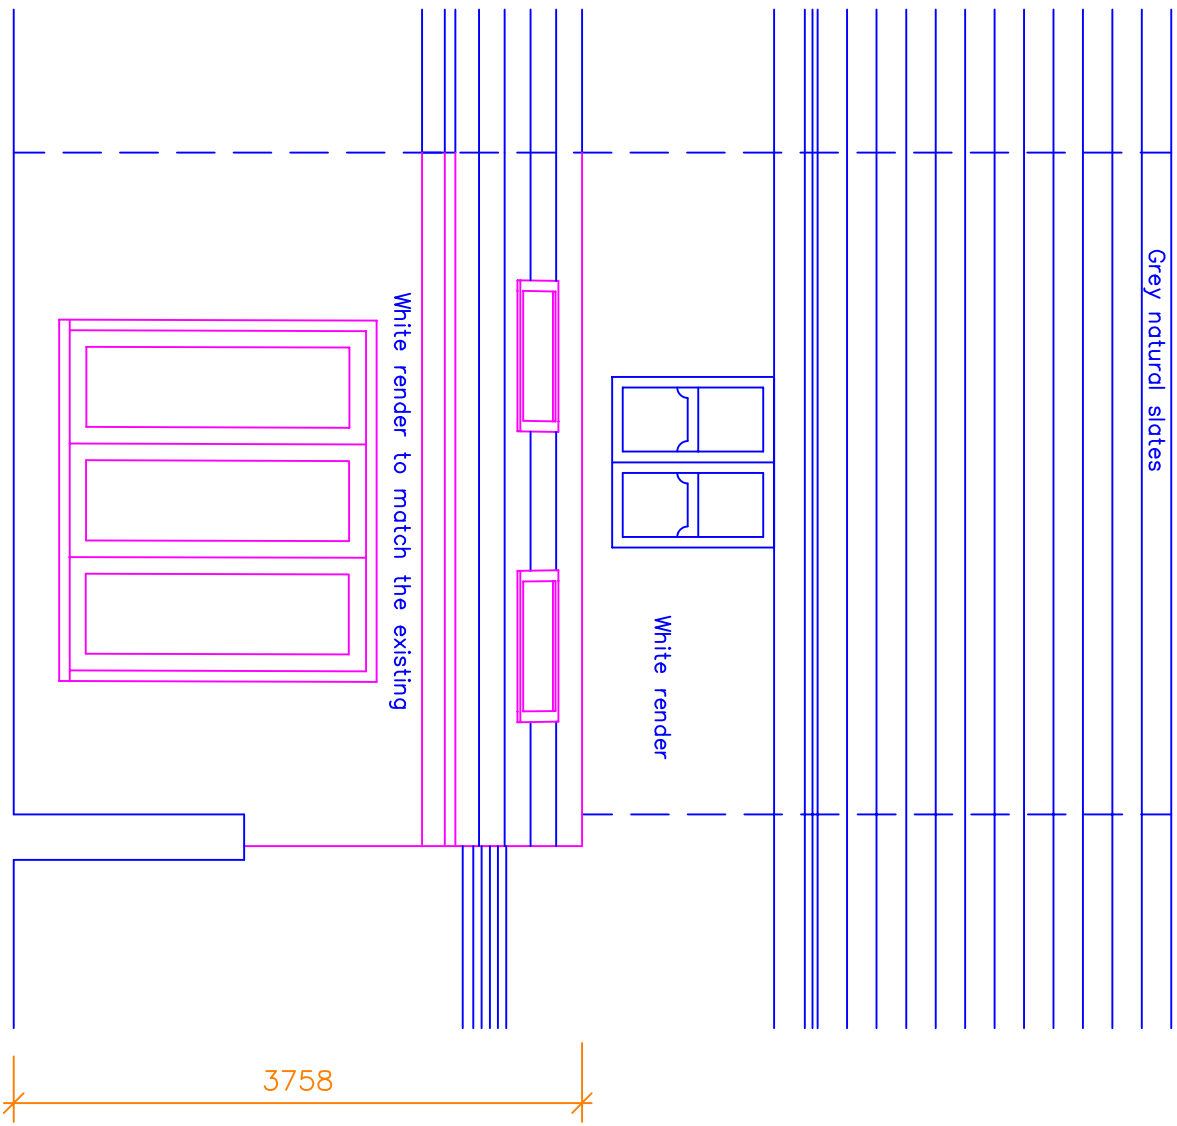


Proposed Rear Elevation

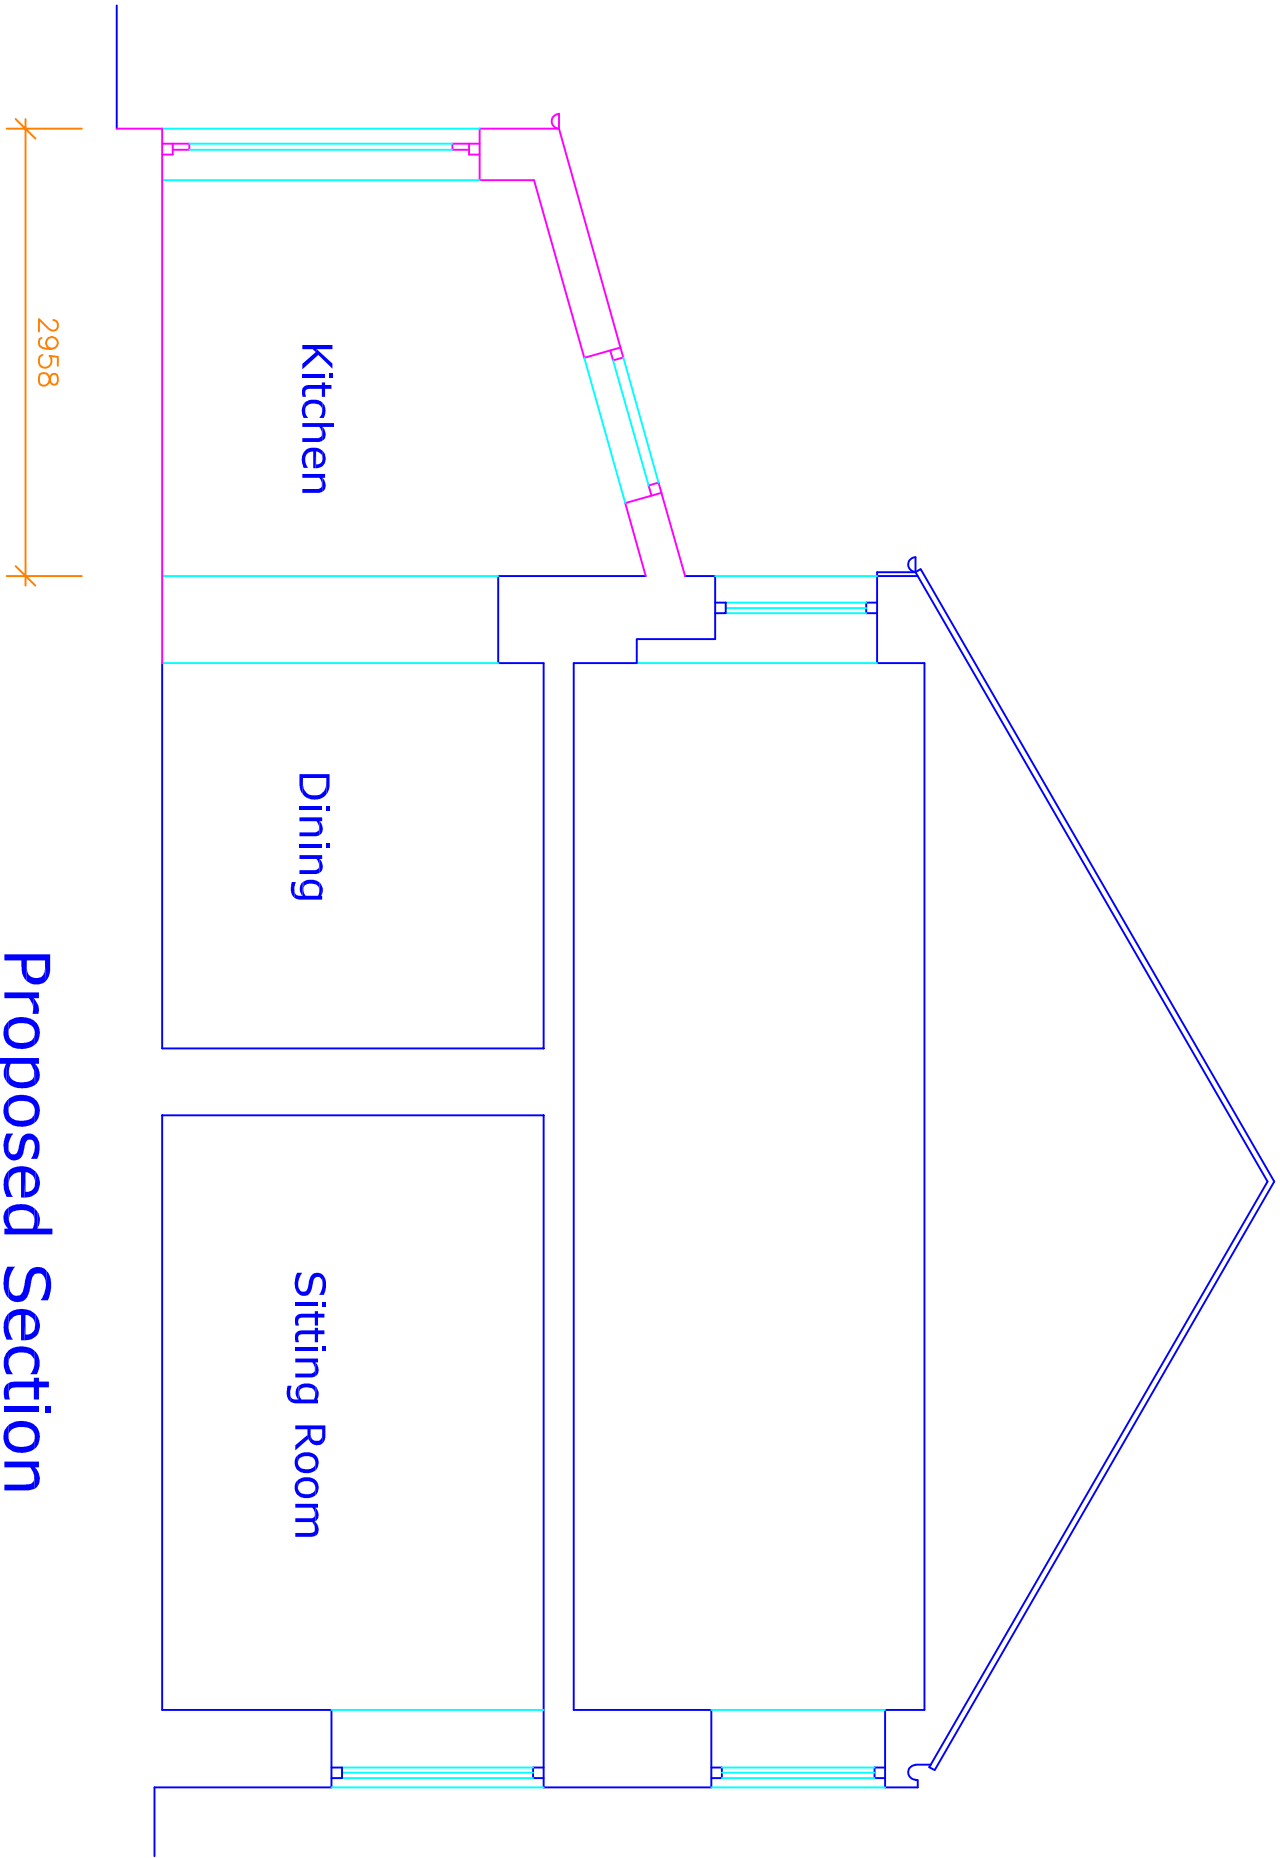


Proposed Section

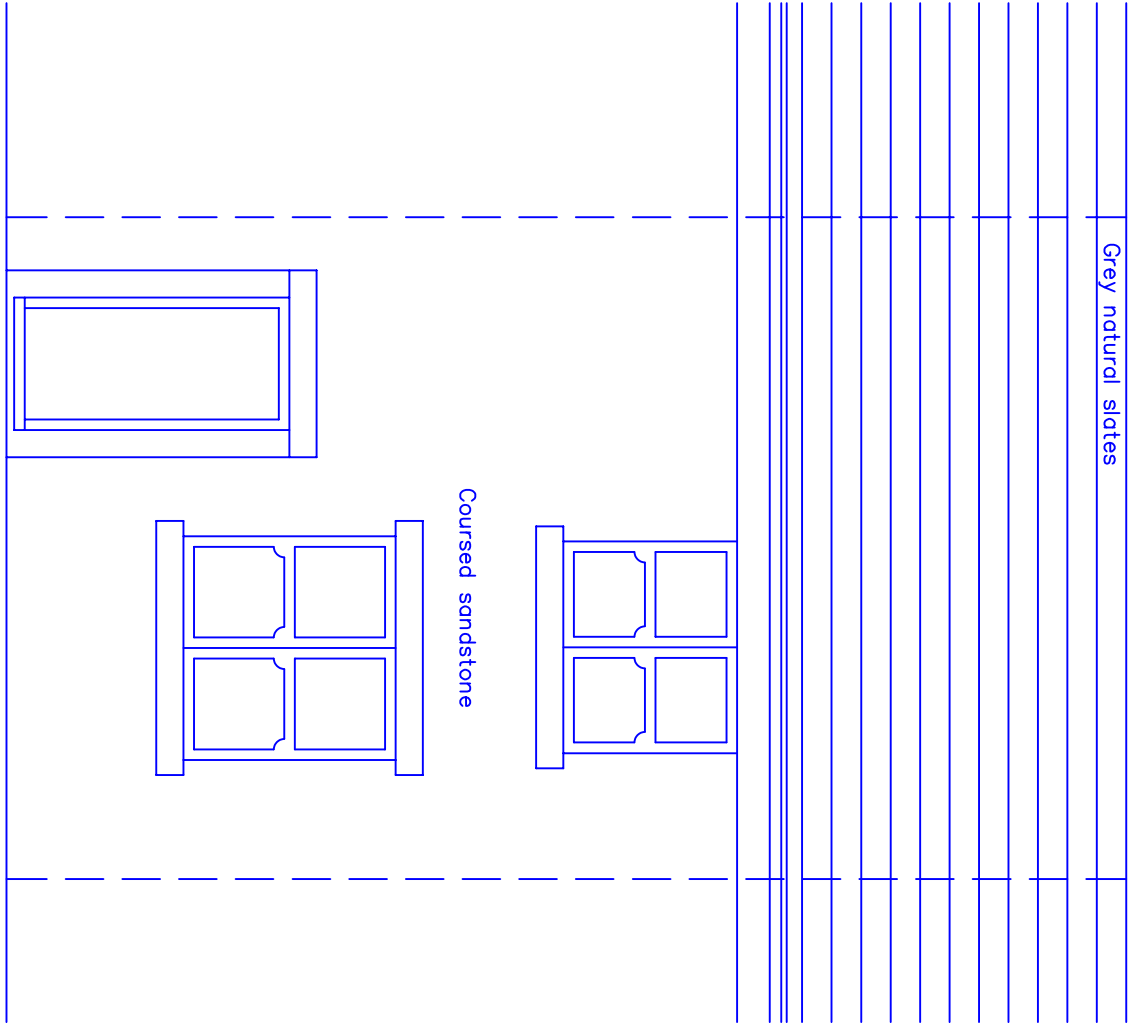

Proposed Front Elevation
No changes proposed

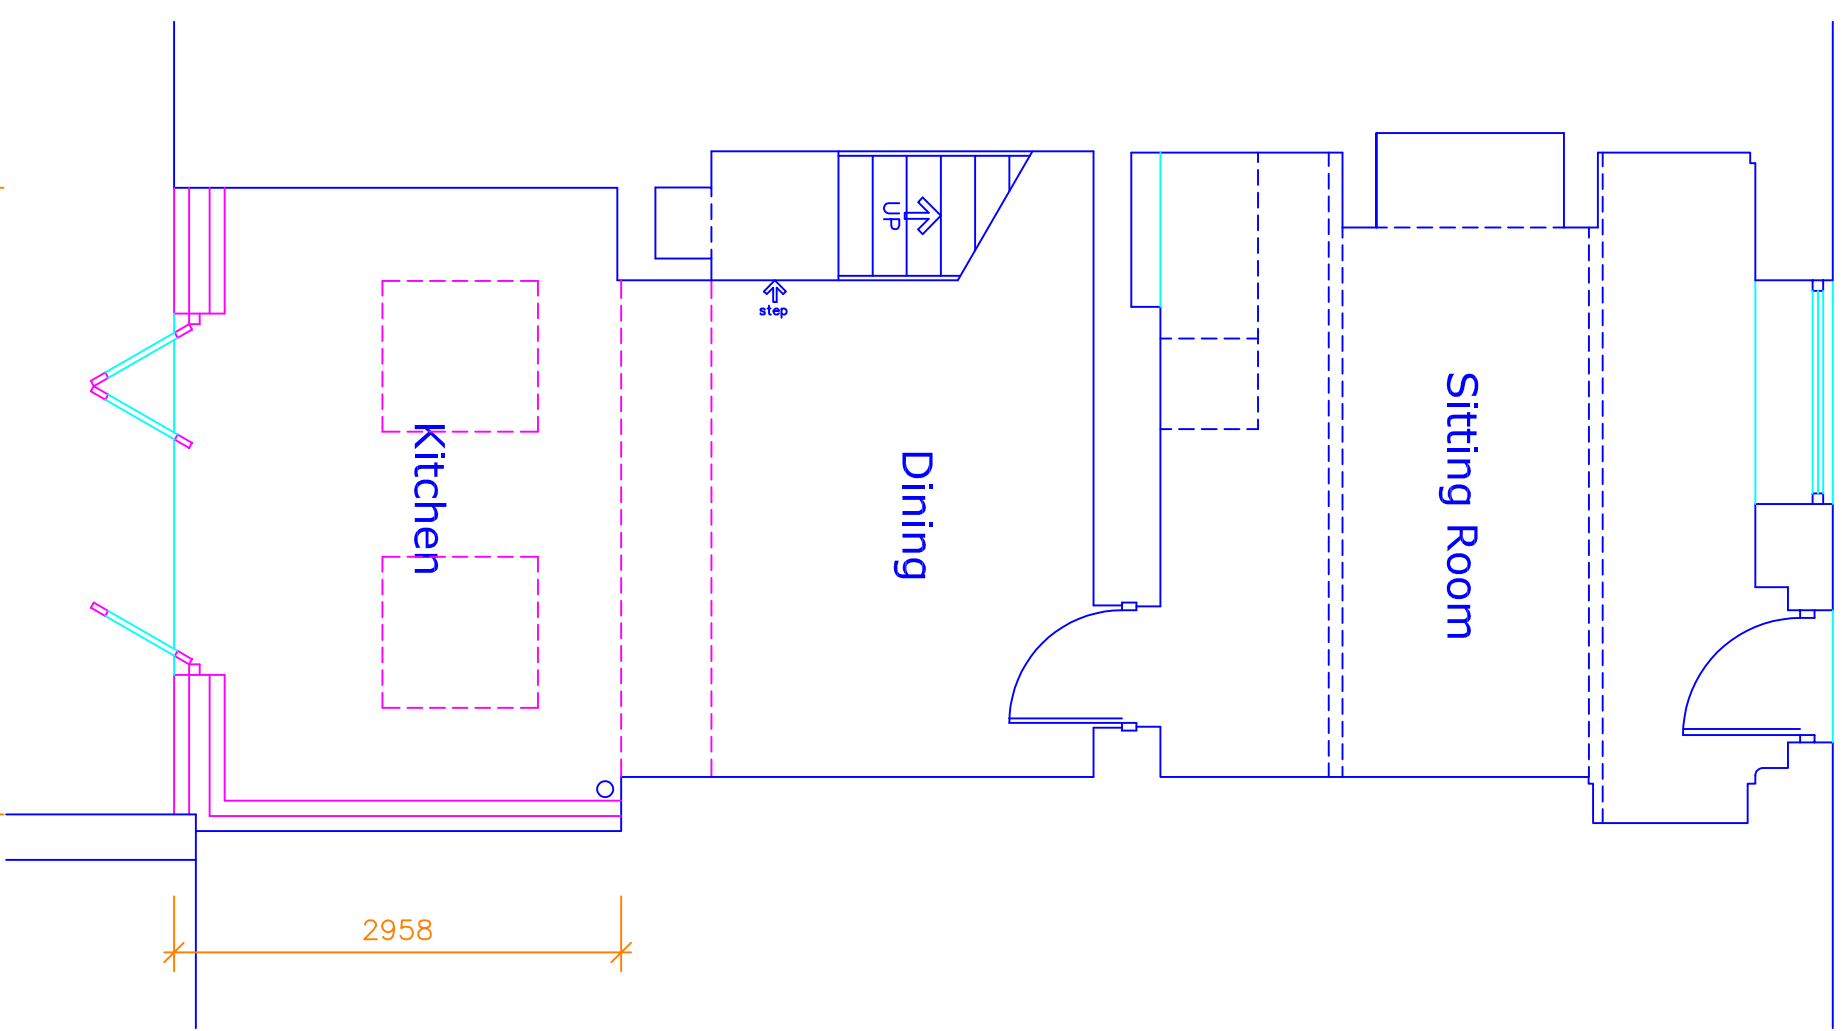

Proposed Ground Floor Plan

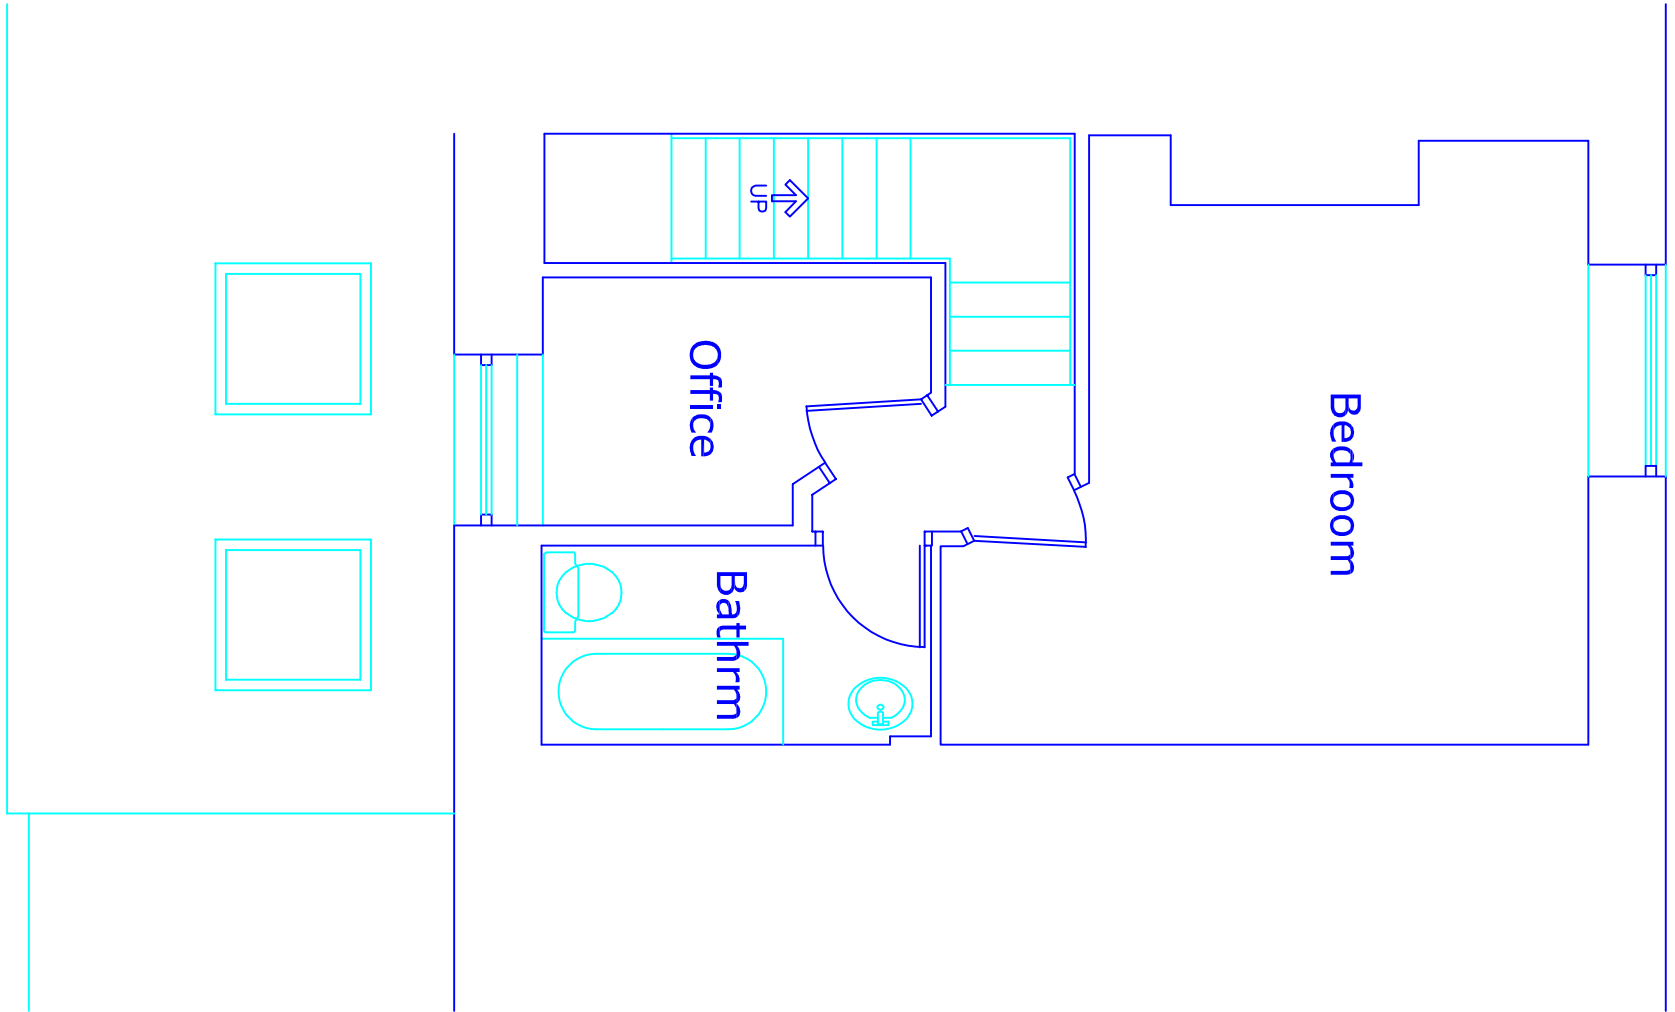

Proposed First Floor Plan