


SCALE 1:50


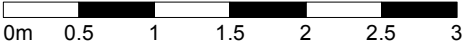


NO DIMENSIONS ARE TO BESCALED FROM THIS DRAWING.
ALL DIMENSIONS AND SIZES TO BE CHECKED ON SITE.
NORTH POINTS SHOWN ARE INDICATIVE

SITE SPECIFIC HAZARDS

IN ACCORDANCE WITH THE REQUIREMENTS OF THE CDM
REGULATIONS 2015 THE FOLLOWING SIGNIFICANT
RESIDUAL HAZARDS HAVE NOT BEEN DESIGNED OUT OF
THIS PROJECT AND MUST BE TAKEN INTO CONSIDERATION
BY CONTRACTORS PLANNING TO UNDERTAKE THEWORKS
SHOWN ON THIS DRAWING

Note:
Drawing based on site
measurements and subject to detail
building survey by surveyor

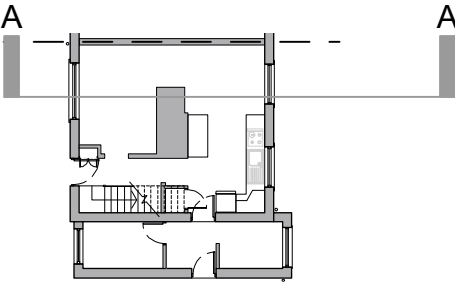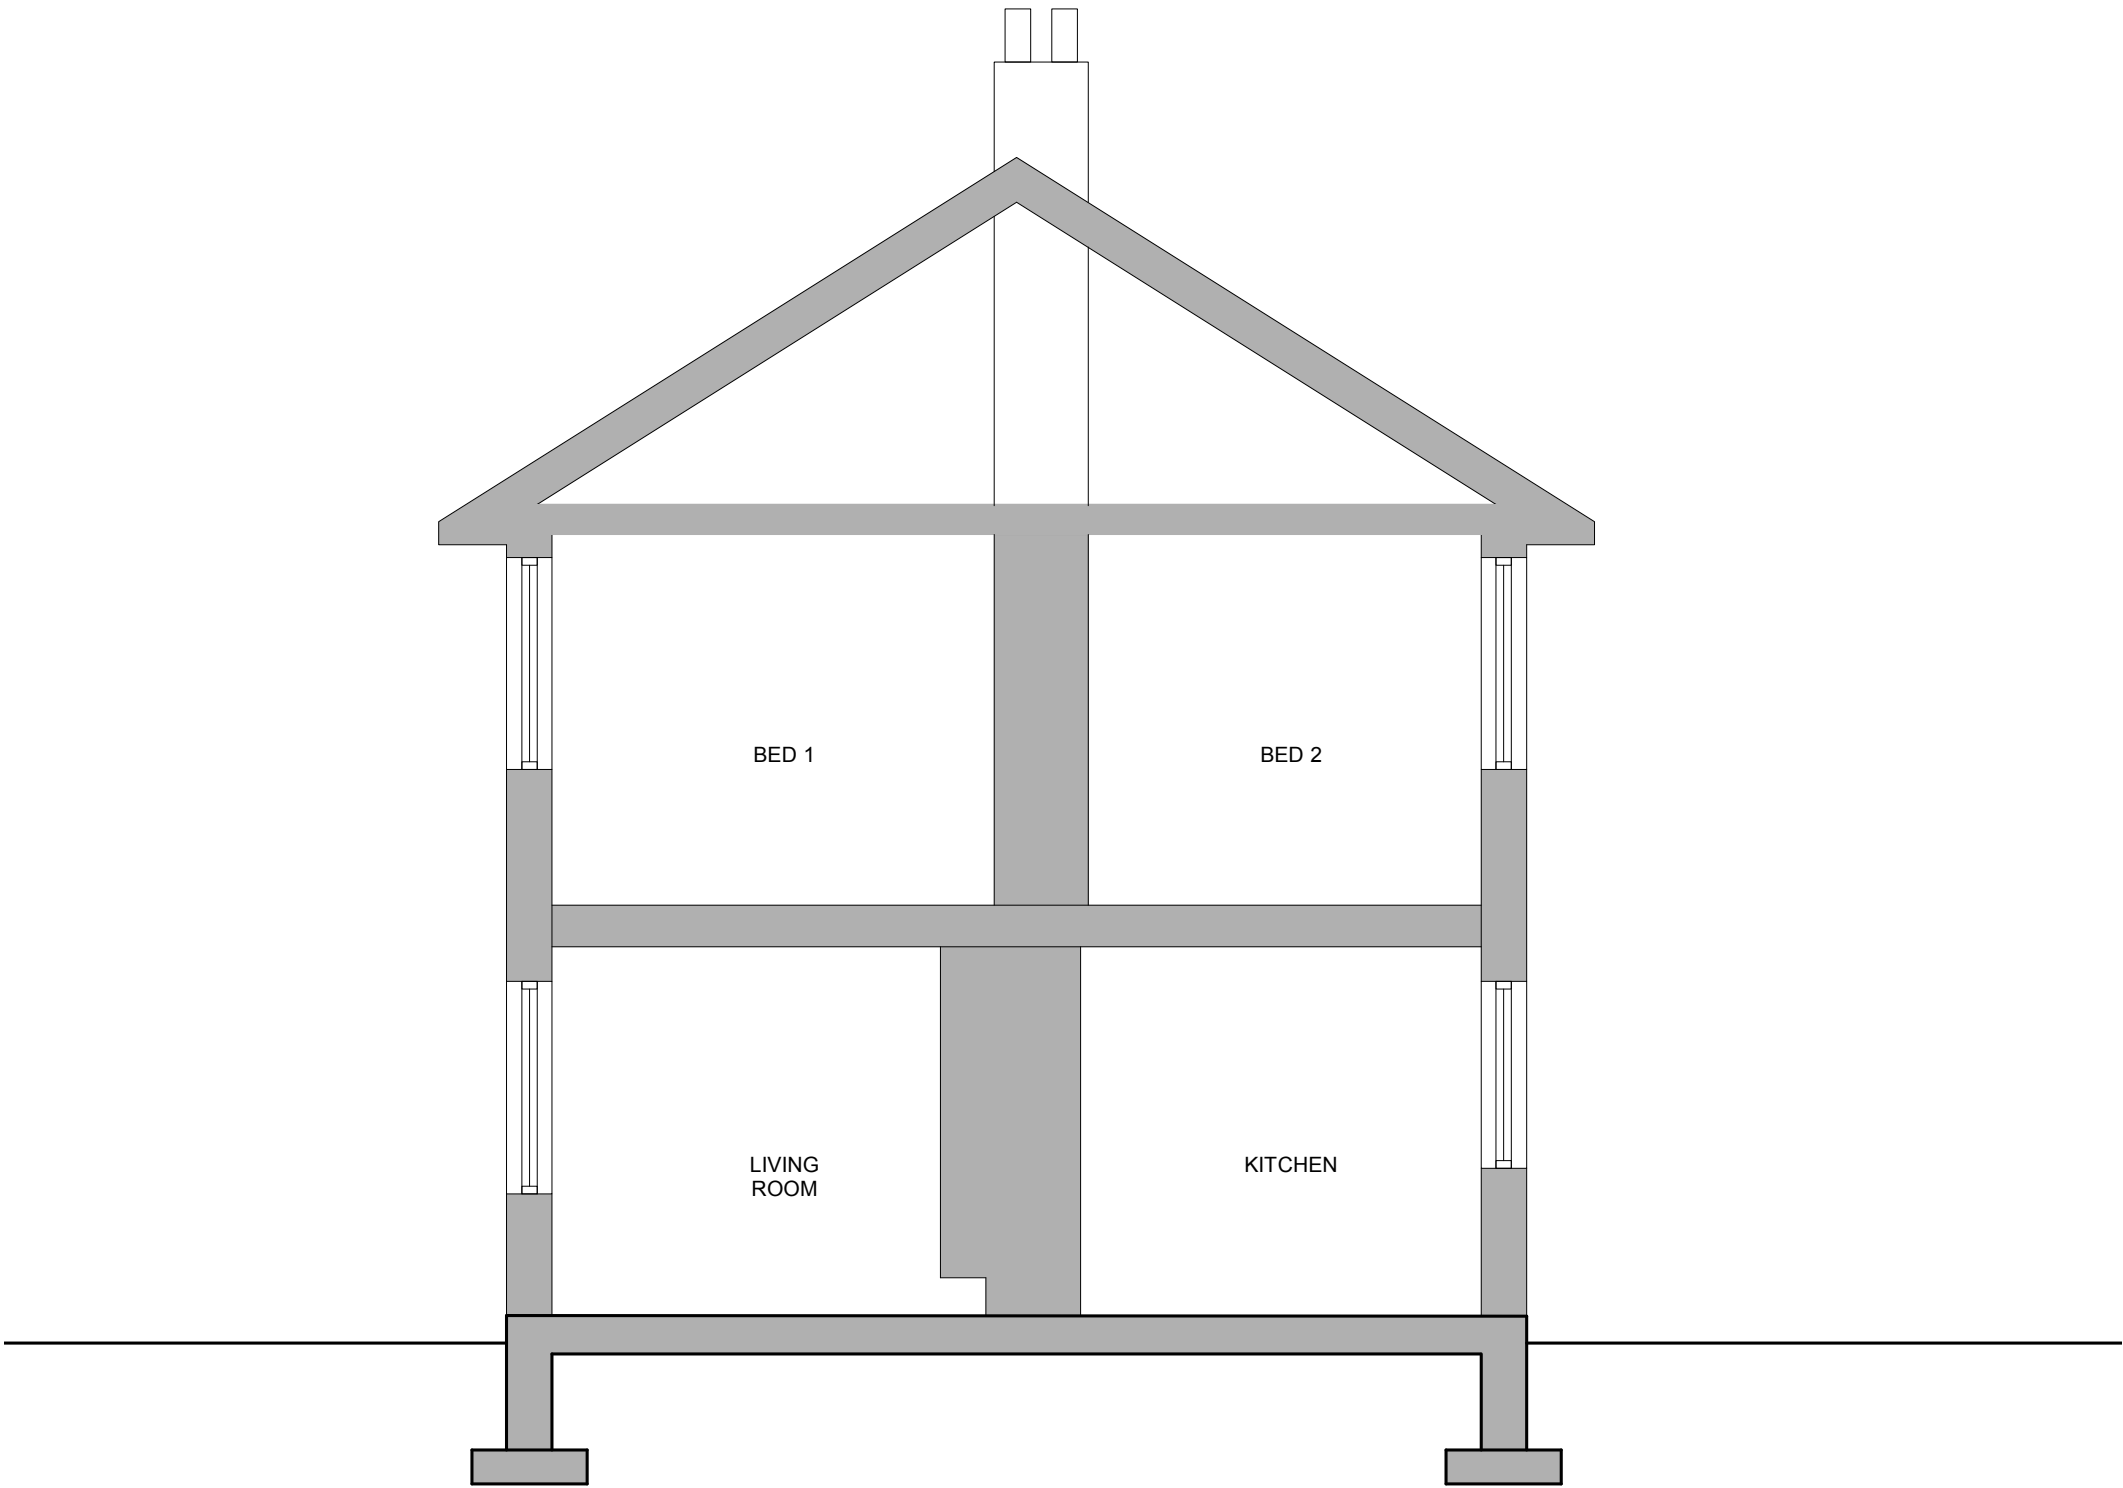

EXISTING SECTION AA

REV.	DATE	NOTES	INIT.
------	------	-------	-------

CLIENT/PROJECT

MRS MAHBOUBEH EBRAHIMI
649 WHITEFIELD ROAD, BURY

DRAWING TITLE

EXISTING SECTION AA

STATUS			
PLANNING			

DATE	DRAWN BY	SCALE @ A3
MARCH '22	AAS	1:50

PROJECT NUMBER	TYPE & NUMBER	REVISION LETTER
----------------	---------------	-----------------

DRAWING NO.		
114	120	-