


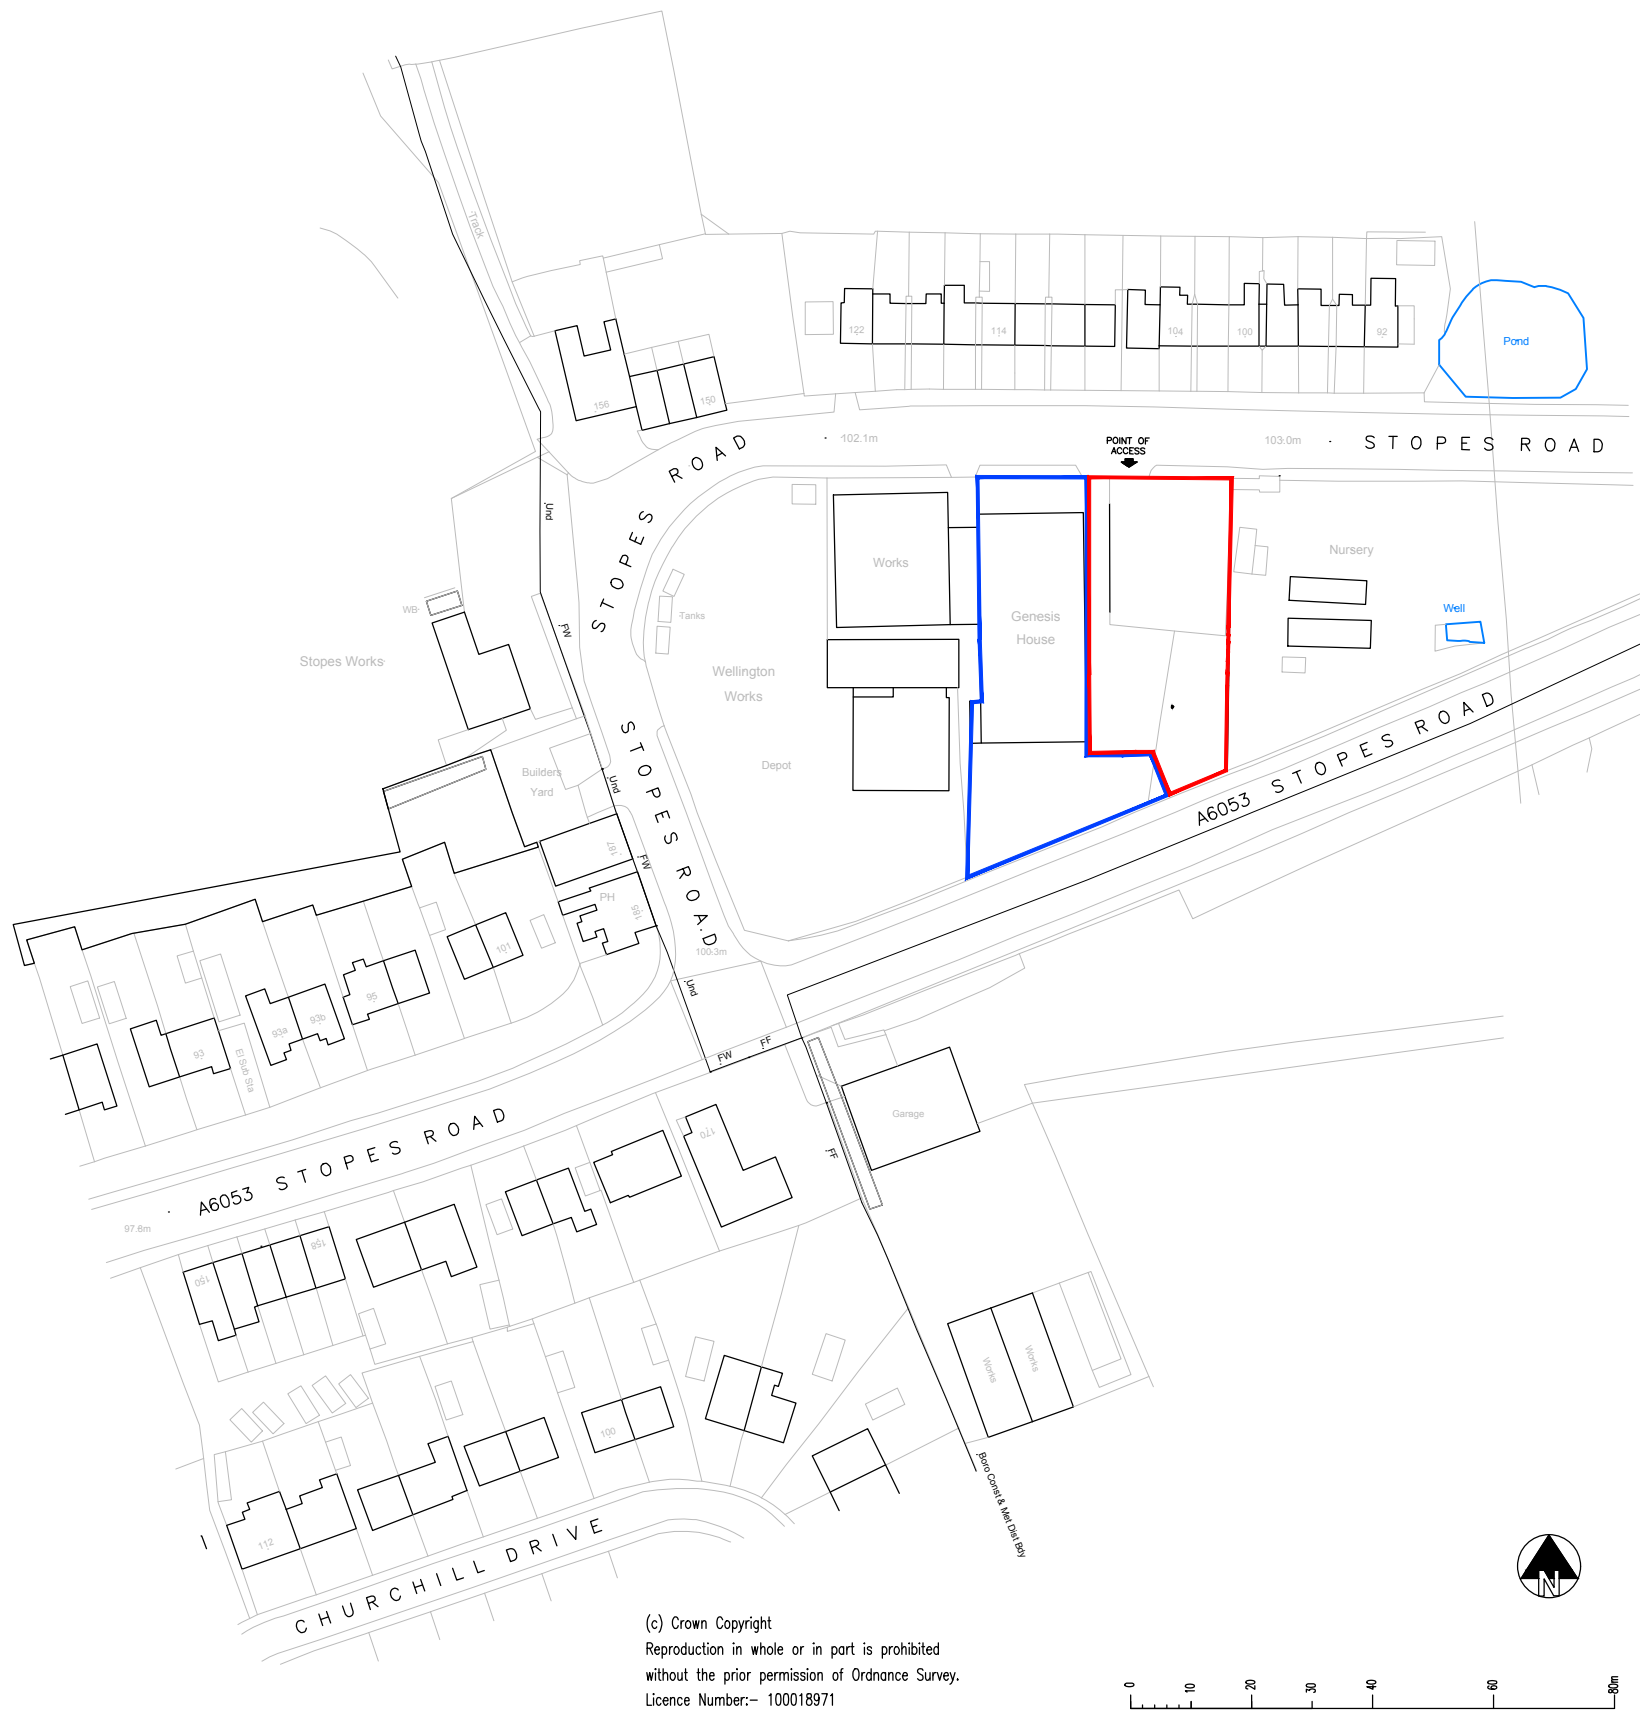

(c) Crown Copyright
Reproduction in whole or in part is prohibited
without the prior permission of Ordnance Survey.
Licence Number:- 100018971

- Notes:-
1. Drawings to be used for Planning purposes only.
 2. All dimensions are to be checked on site and set-out, prior to manufacture, purchase of furniture, fabrication or construction. Any discrepancies are to be brought to the attention of MDA Design Ltd.
 3. MDA Design Ltd will not accept any responsibility until the necessary construction and on site checks have taken place
 4. DO NOT ORDER MATERIALS FROM THE DRAWINGS. Materials to be ordered from site measurements.
 5. The copyright for this drawing and design shall remain the property of MDA Design Ltd.
 6. This drawing is not to be reproduced without the written permission of MDA Design Ltd.

D	POINT OF ACCESS SHOWN	MA	12/05/26
C	SITE ENLARGED USING AREA TO SOUTH	MA	19/11/25
B	APPLICATION SITE RED LINE AMENDED; ADJACENT LAND OWNERSHIP ADDED; LAND REGITRY NOTES AND BOUNDARY REMOVED	MA	08/01/25
A	LAND OWNERSHIP RED LINE AMENDED	MA	20/12/23



MDA DESIGN
www.mdaas.co.uk
01204 275185

LOCATION PLAN

Land adjacent to
Genesis House
Stopes Road
Little Lever, Bolton
BL3 1NP

Scale	1:1250 @ A3	Drawing No.	Rev.
Date	23/11/2023	D0277/100	D
Dwg By	MA		

PLANNING