



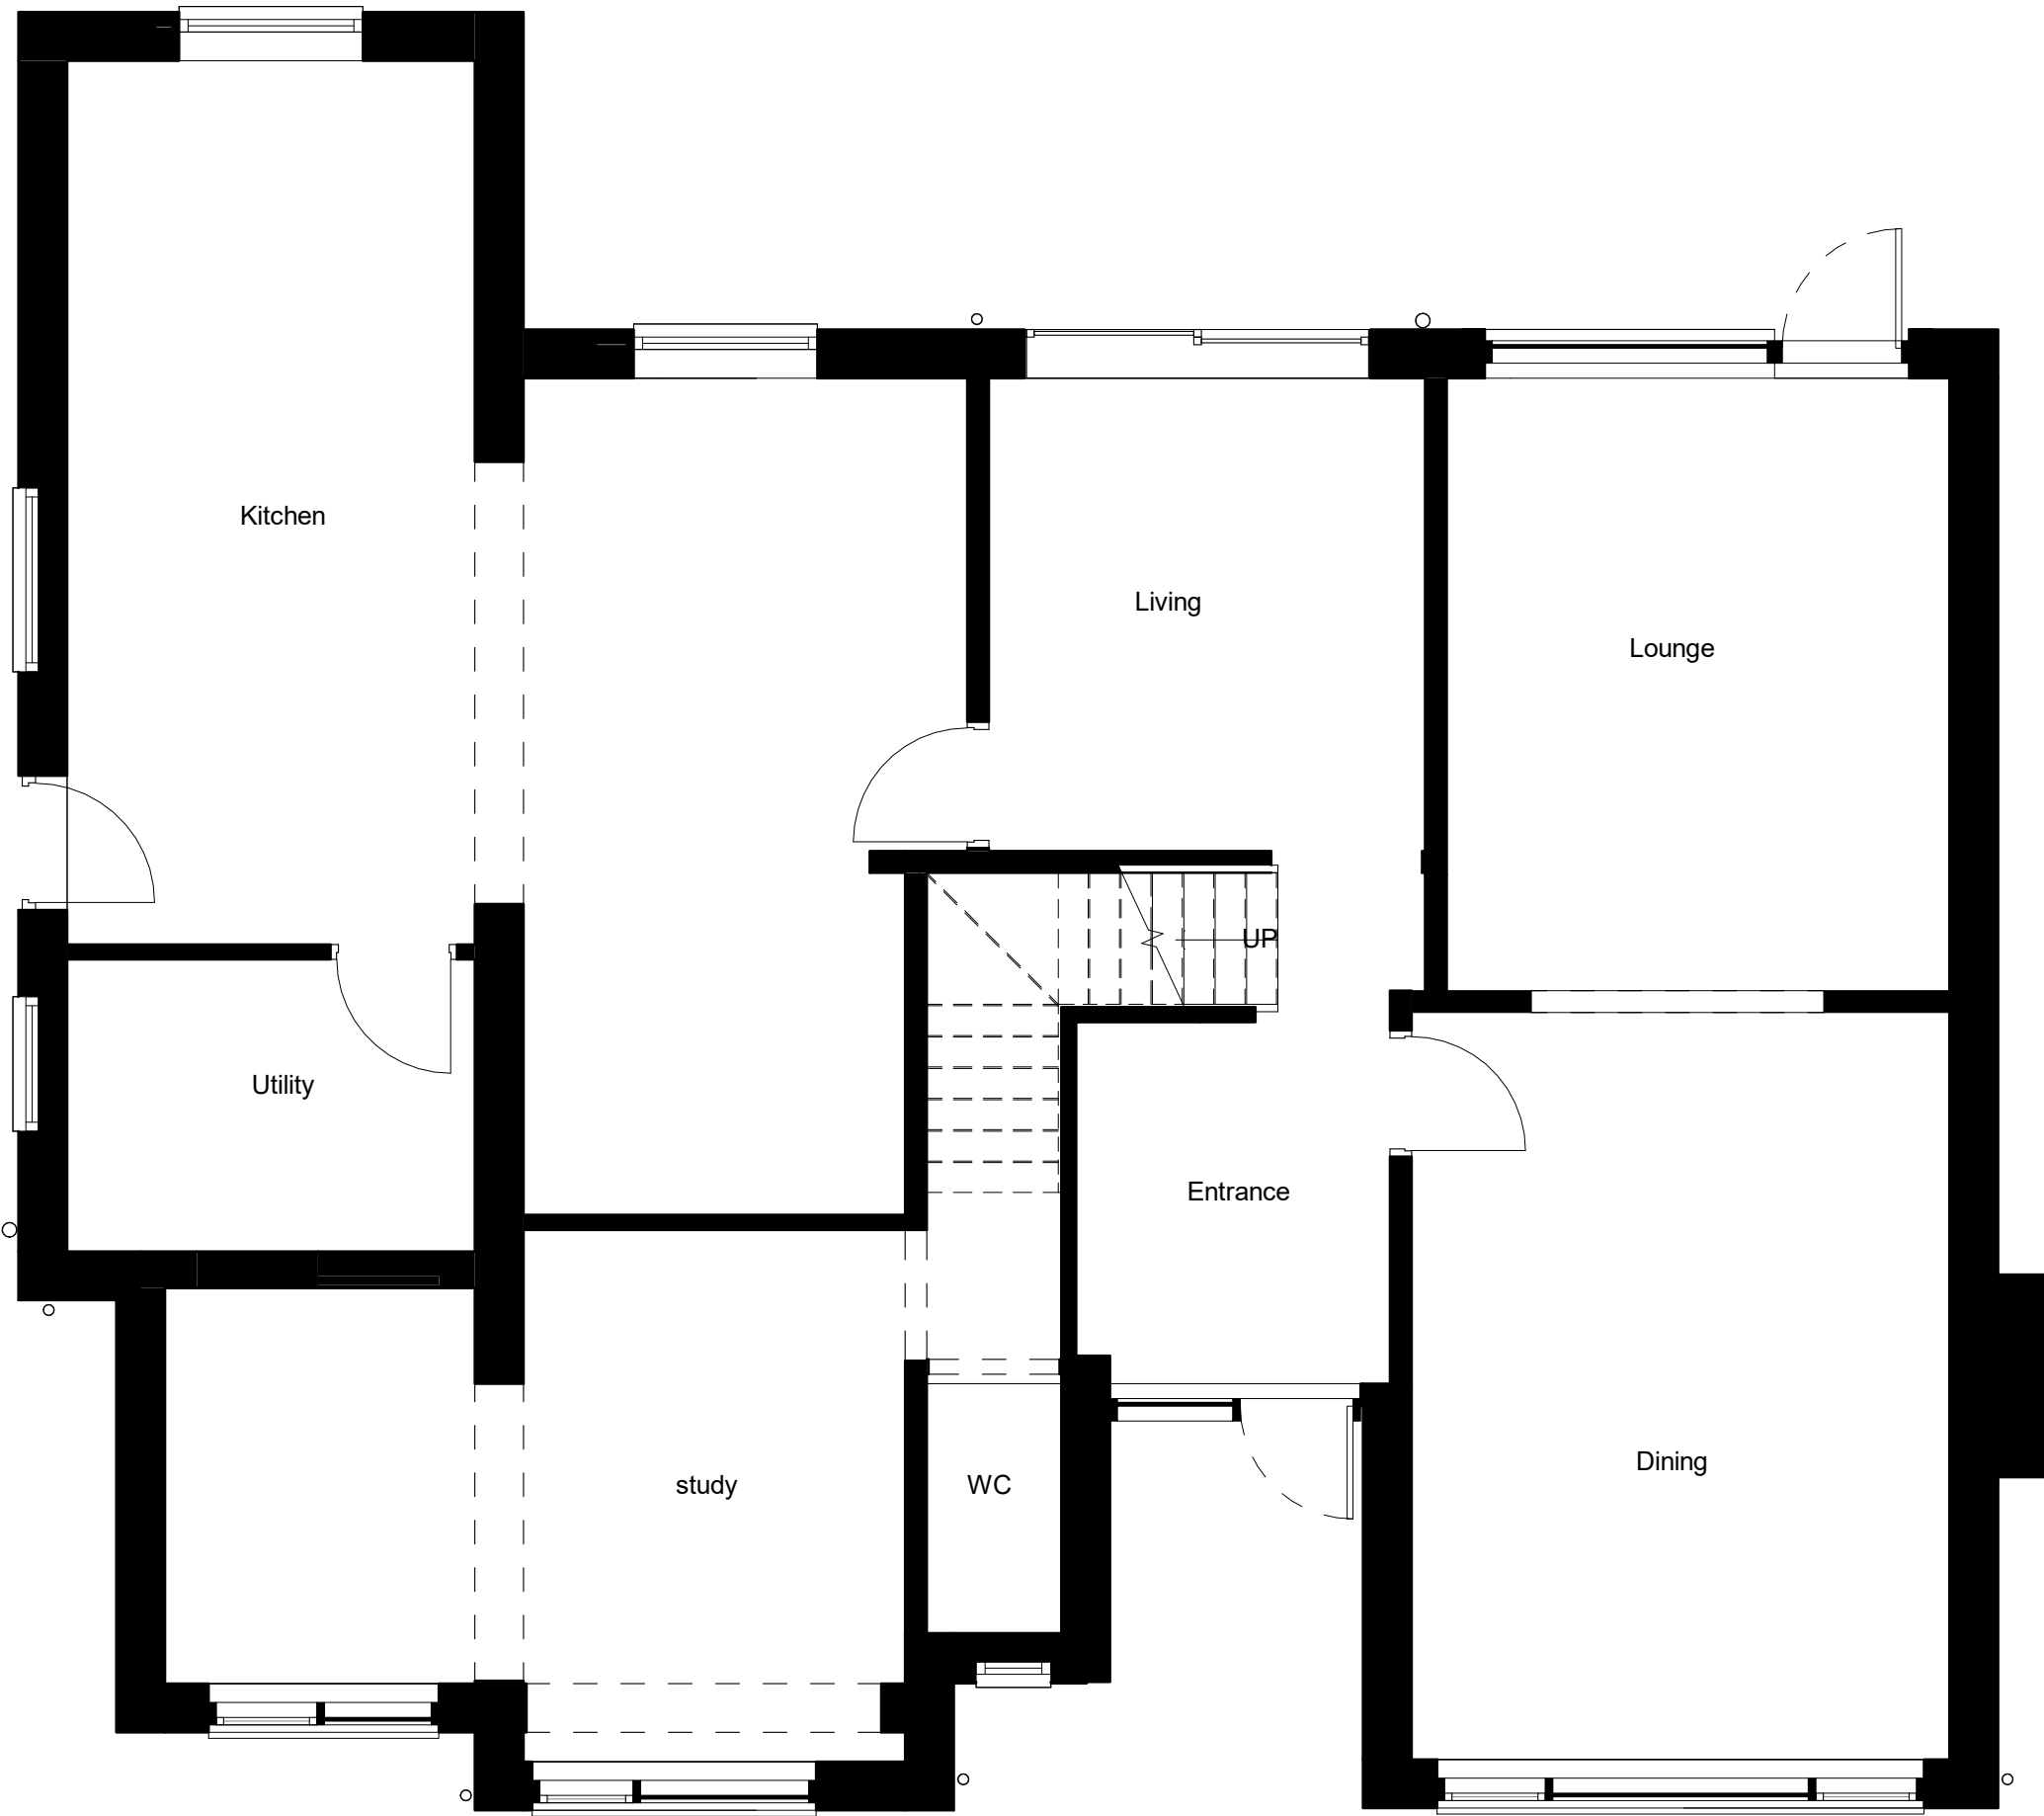


1. Level 0 - GA Existing
1 : 50

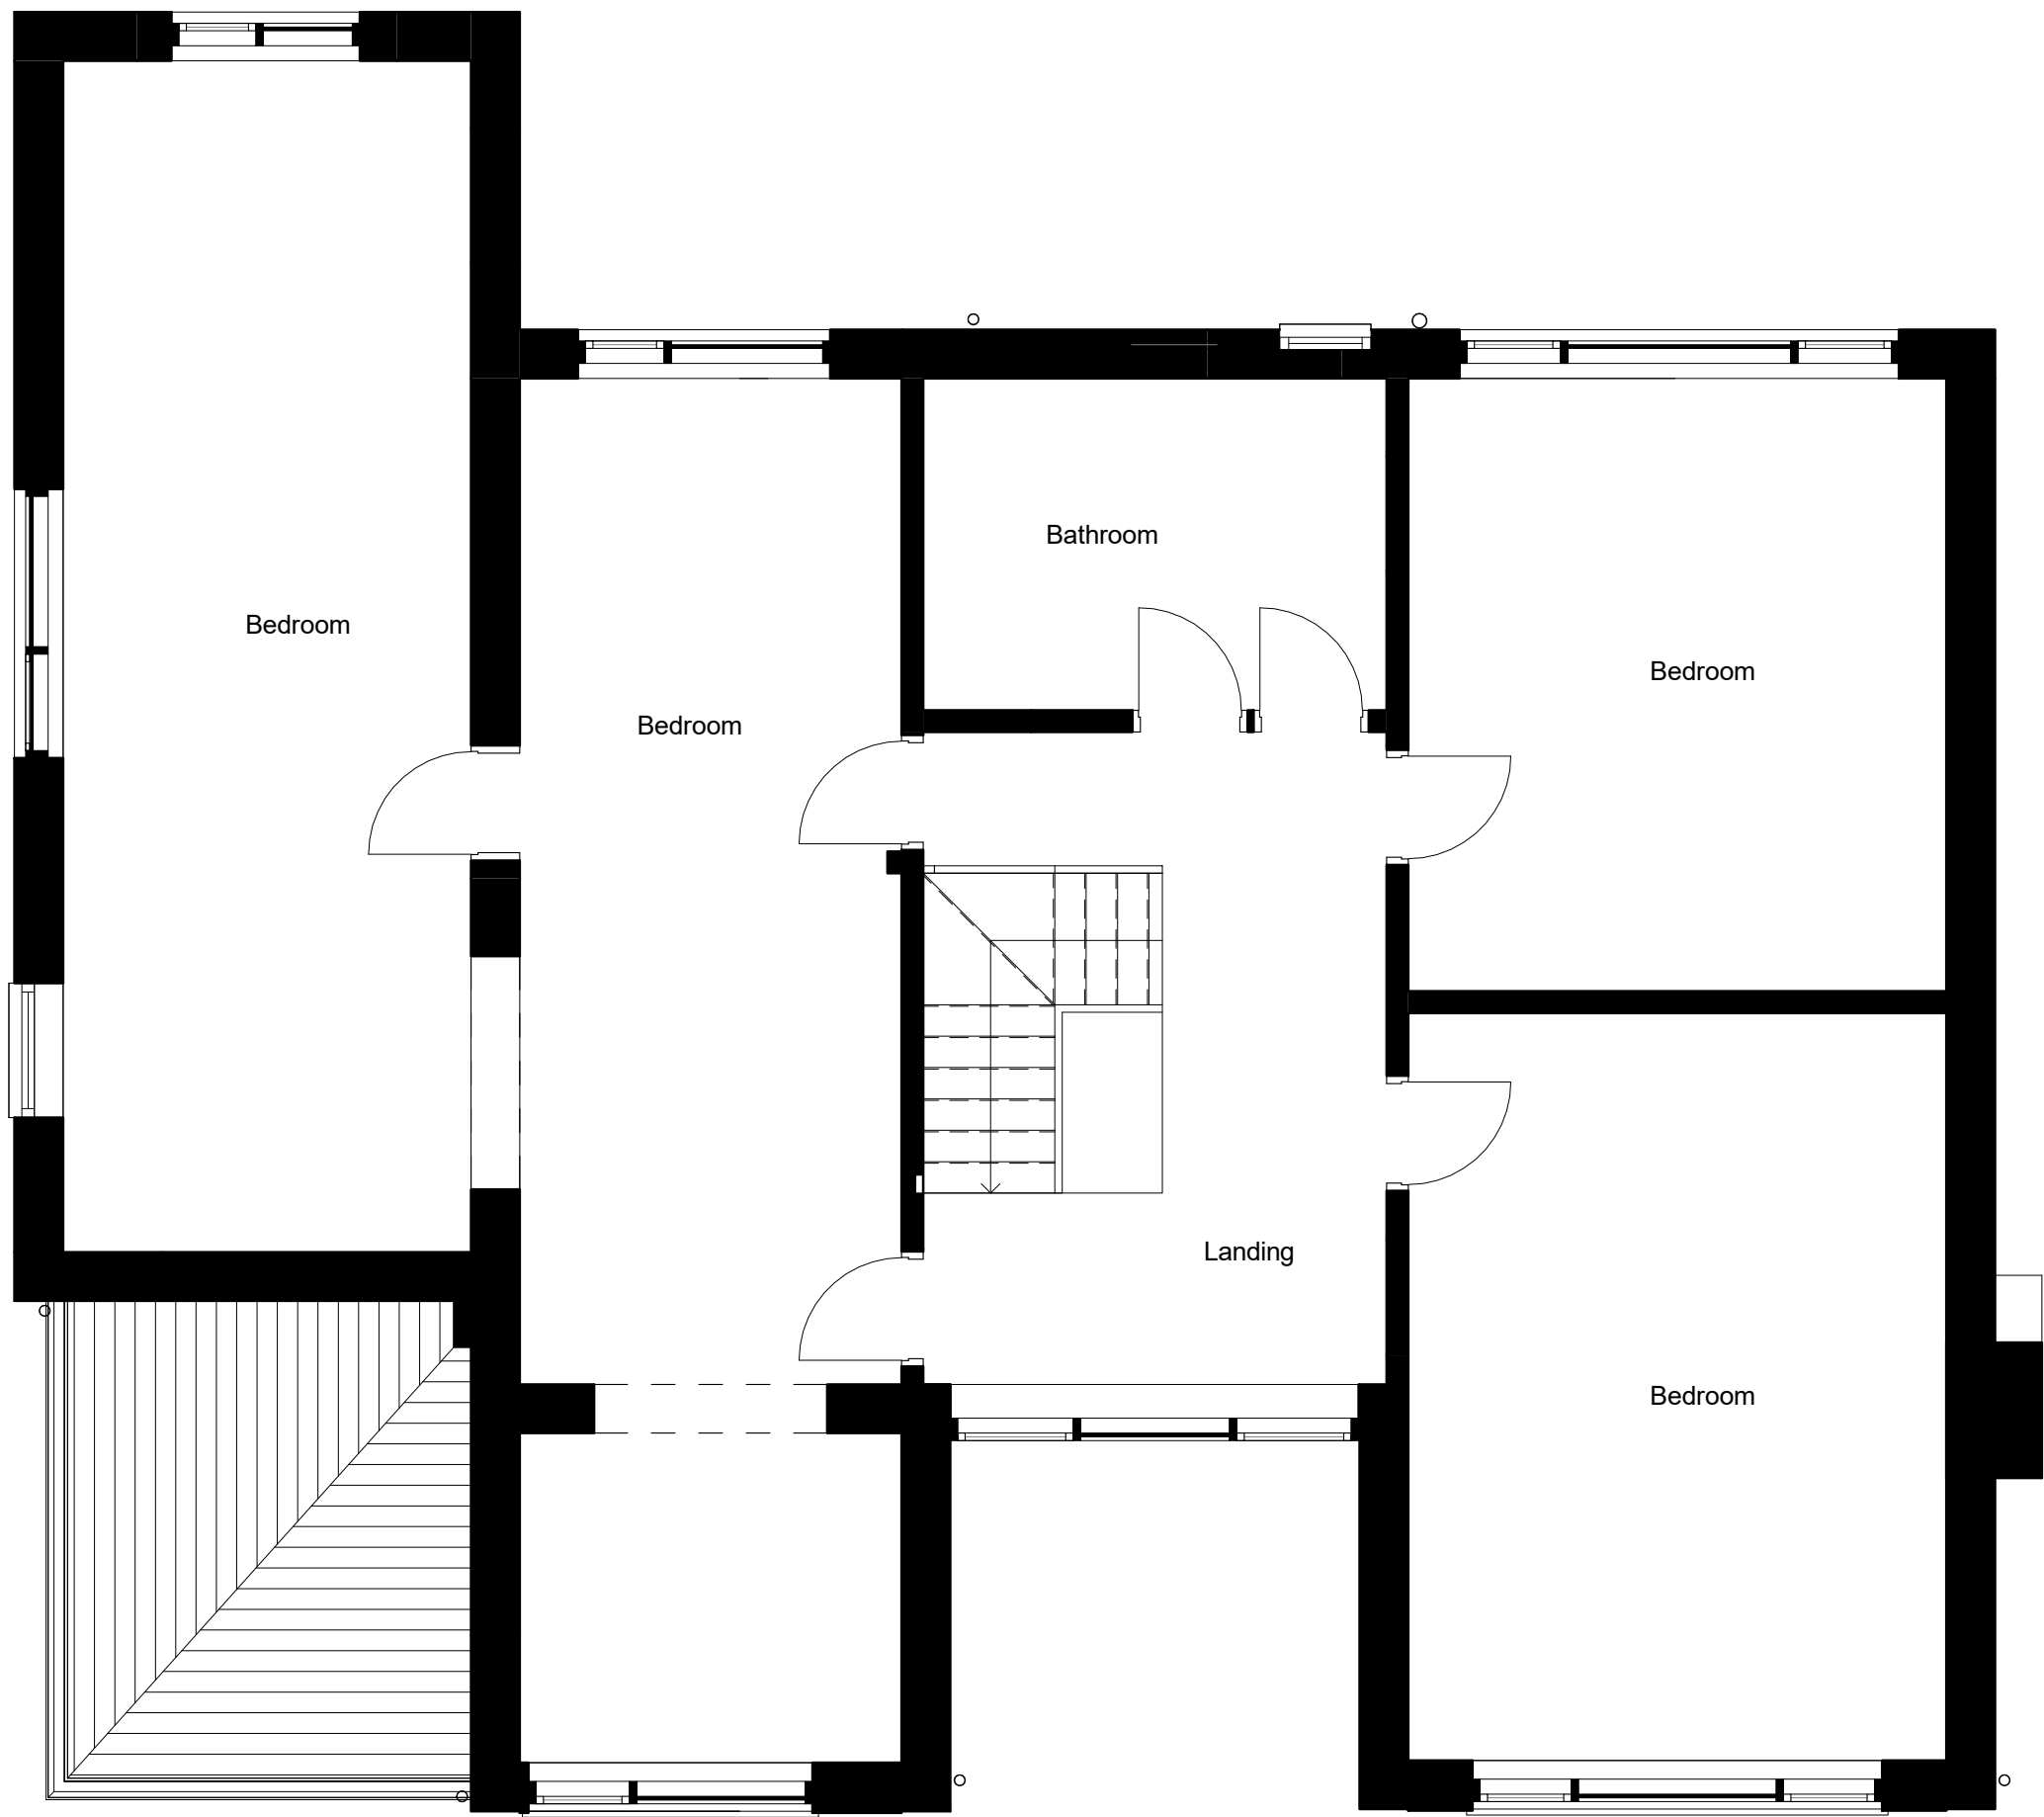

2. Level 1 - GA Existing
1 : 50



3. Front - Existing
1 : 100

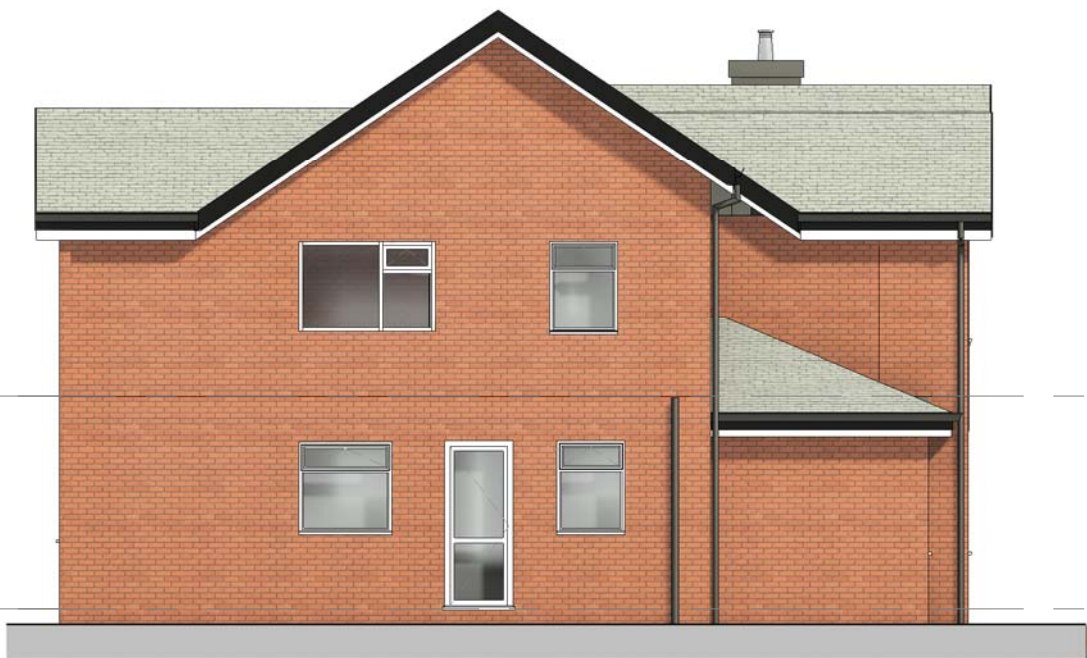

4. Left Side - Existing
1 : 100



5. Rear - Existing
1 : 100



6. Right Side - Existing
1 : 100

DURBAN
design studio

United Kingdom
Manchester
https://durbanstudio.co.uk/
+44 (0) 776826143
8 Park Lane
Widdow
M45 7PB

PROJECT 1 Park Hill Drive

PROJECT 1 Park Hill Drive

TITLE Existing GA Plans and Elevations

SCALE As indicated@A2 DRAWING No. 003

PROJECT No. DDS2208

REV. STATUS

DATE 23/06/2022 10:54:12 PLANNING

© COPYRIGHT - ALL RIGHTS RESERVED. THIS DRAWING MUST NOT BE REPRODUCED WITHOUT PERMISSION.
ALL DIMENSIONS RELATIVE TO THIS DRAWING TO BE CHECKED ON SITE. DESIGNER TO BE NOTIFIED OF ANY DISCREPANCIES. DESIGNER TO BE NOTIFIED BEFORE WORK COMMENCES. THIS DRAWING MUST BE CHECKED AGAINST ANY OTHER STRUCTURAL/SPECIALIST DRAWINGS PROVIDED. THIS DRAWING MUST NOT BE USED FOR CONSTRUCTION UNLESS ISSUED FOR CONSTRUCTION. ALL DIMENSIONS ON THIS DRAWING ARE IN MILLIMETRES UNLESS OTHERWISE STATED.

