




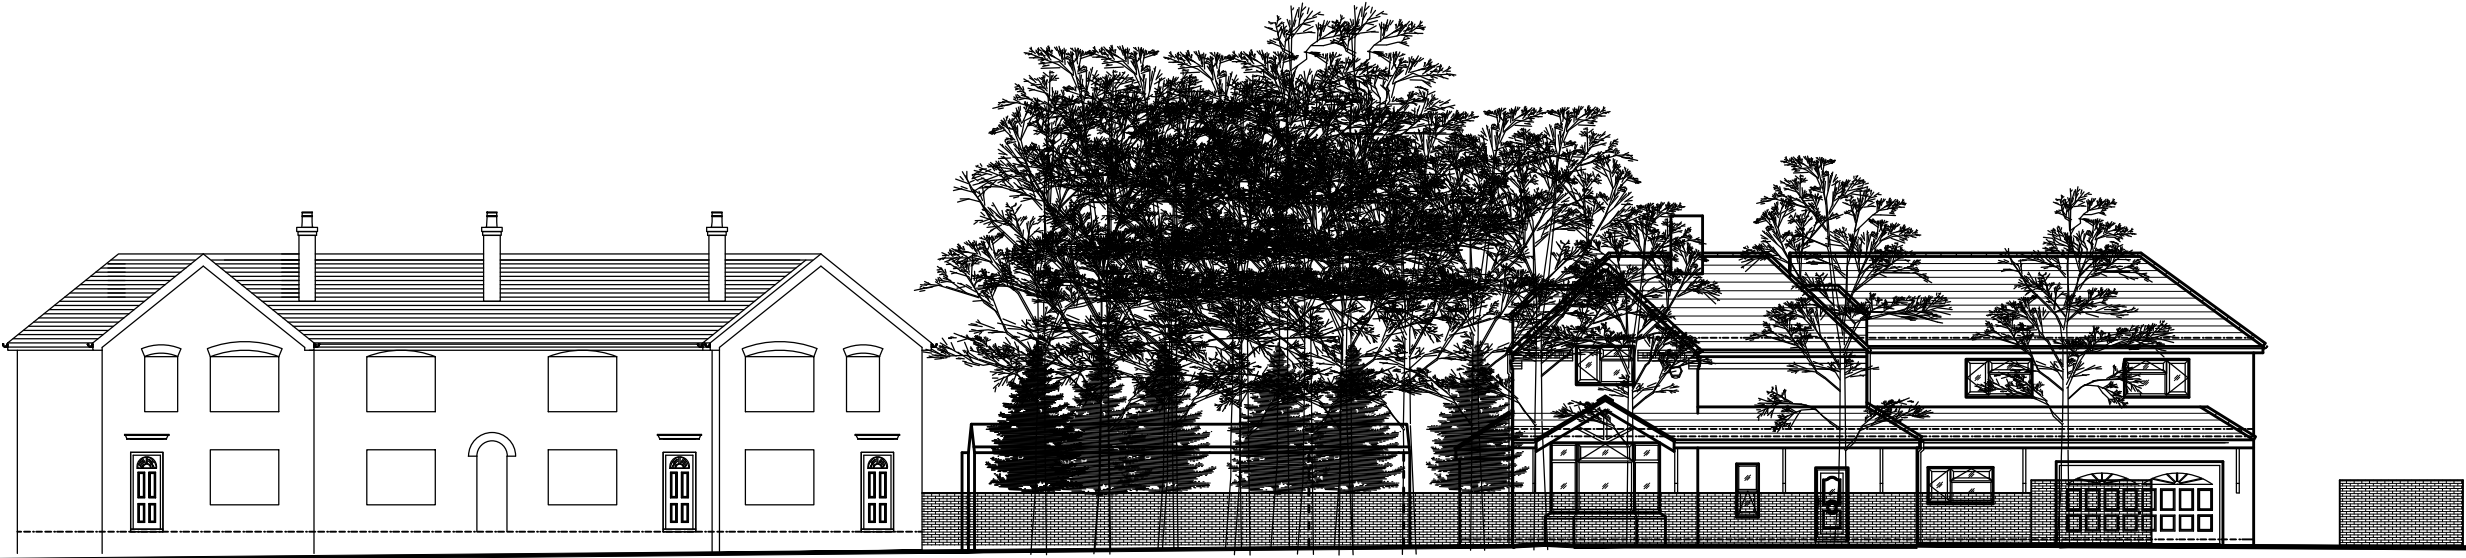


Existing Street Scene - Wall and trees shown

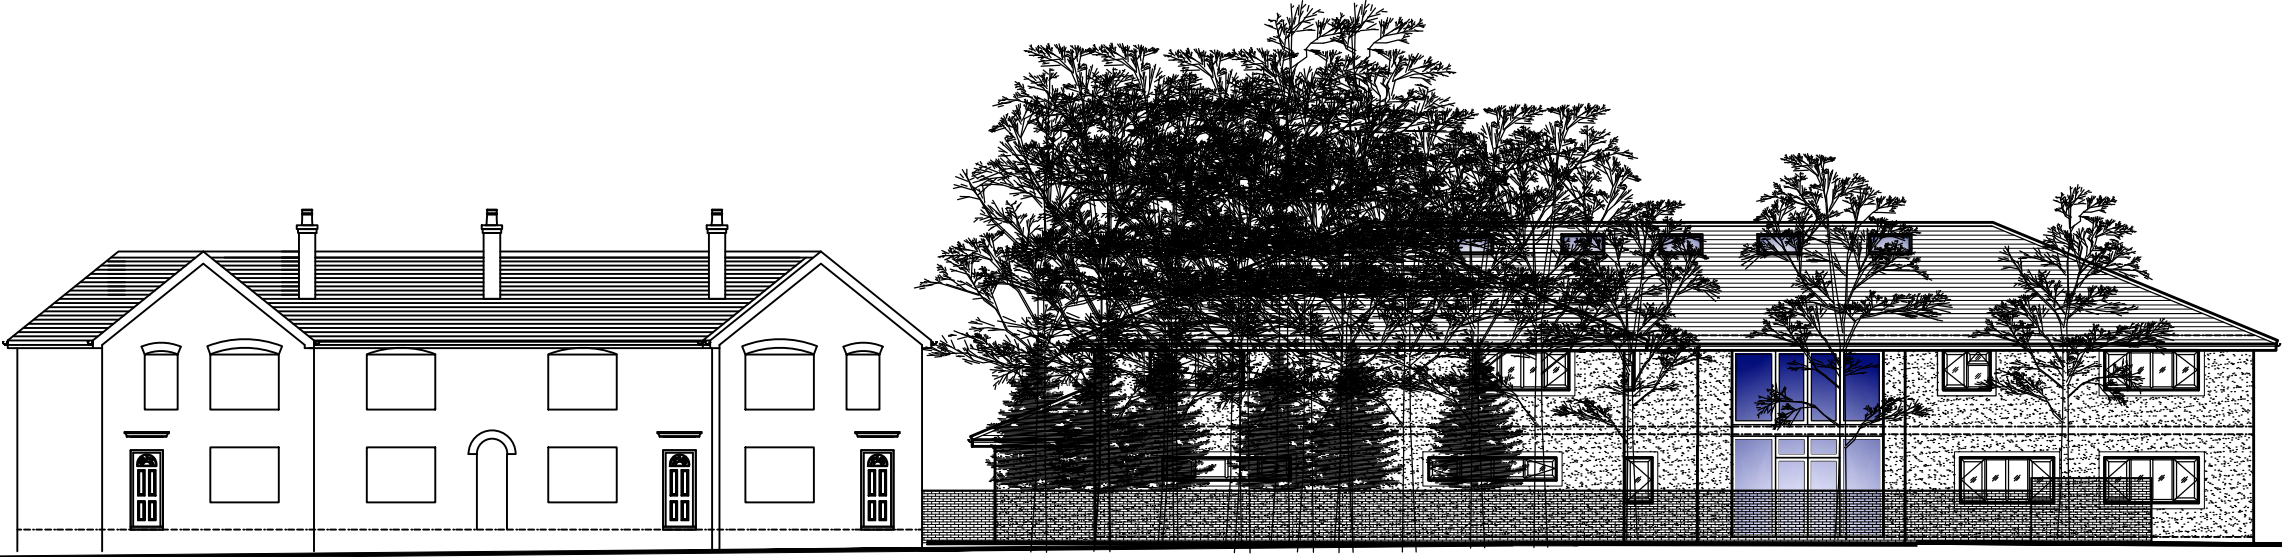

Proposed Street Scene - Wall and trees shown

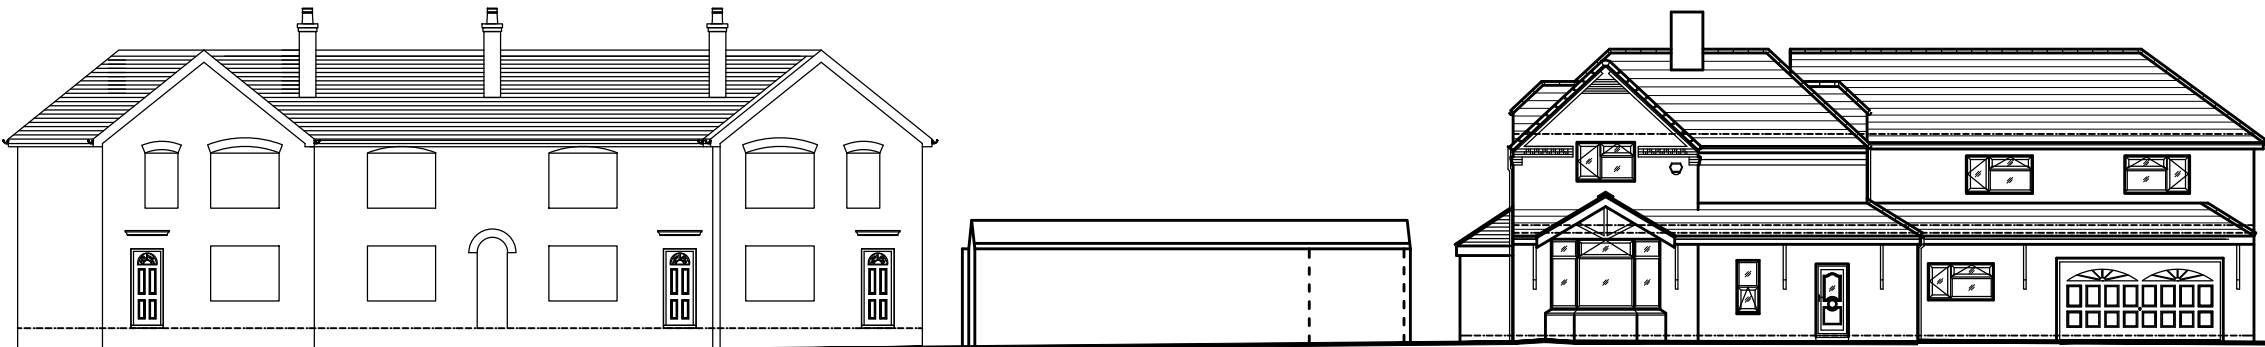

Existing Street Scene - Wall and trees not shown

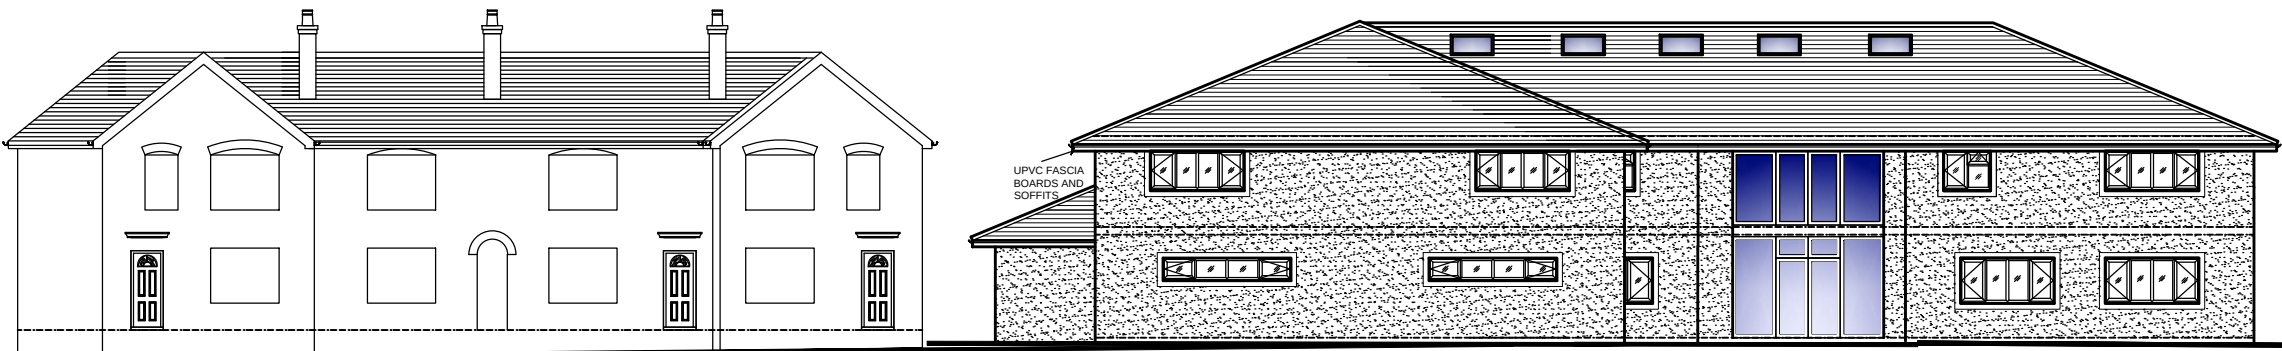

Proposed - Wall and trees not shown



SCALE 1:200

REV	DATE	AMENDMENTS	INT
Harry Jackson Surveyors Limited			
Unit 4A Farnworth Park Industrial Estate Wellington Street, Farnworth, Bolton BL4 7BY Tel: 01204 701740 Mobile: 07931 321879			
CLIENT	Mrs Shahana Begum		
ADDRESS	The Gatehouse Woodhill Road Bury BL8 1BN		
PROJECT	Extension & Alts to Existing Dwelling		
TITLE	Existing & Proposed Street Scene		
DRAWING No.	004	REV	-
SCALES	1:200	DATE	Aug 2022
DRAWN BY	BE	SHEET SIZE	
CHECKED BY	HJ	COPYRIGHT	©