



RAILING EXAMPLE

IKETECTURE
RIBA CHARTERED ARCHITECTS

Revision	Date	Description	Author
A	19.7.22	NOTES ADDED	IO
B	9.11.22	EXTERNAL RAILING DETAILS UPDATED	IO

STAGE 3
PLANNING

Client
MR A ADESANYA

Project address
SUR CHURCH, RADCLIFFE,
MANCHESTER, M26 1UE

Date 09 JUN 22 Scale 1 : 20
THE CONTRACTOR IS
RESPONSIBLE FOR CHECKING
DIMENSIONS, TOLERANCES AND
REFERENCES.


IKETECTURE TO BE NOTIFIED IN
WRITING OF ANY DISCREPANCIES
BETWEEN THE DRAWING AND THE
WORKS ON SITE OR OFF-SITE
FABRICATION.

DO NOT SCALE FROM DRAWINGS.
FIXED DIMENSIONS TO BE
WORKED TO IN ALL CASES.


THIS IS A COPYRIGHT DRAWING.
NOT TO BE COPIED OR
REPRODUCED WITHOUT THE
WRITTEN PERMISSION FROM
IKETECTURE.

PROPOSED
EXTERNAL GATE
G4 (ELEVATIONS)


Project no.	Drawing no.	Rev.
305	G.10	B

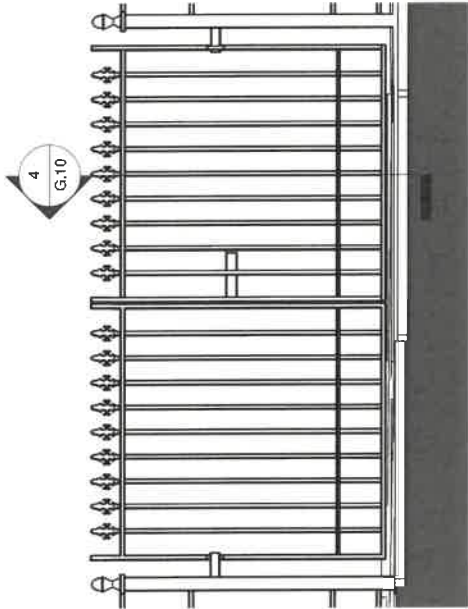


1 Elevation 24 - a
1 : 20

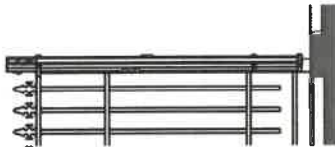

4 Section 3
1 : 20

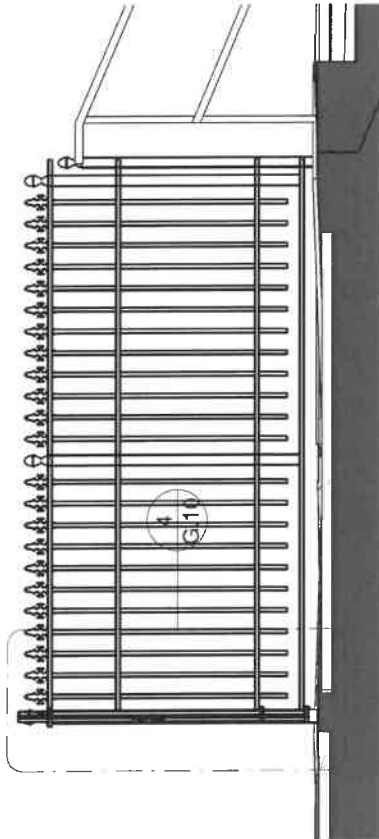

2 Elevation 24 - b
1 : 20

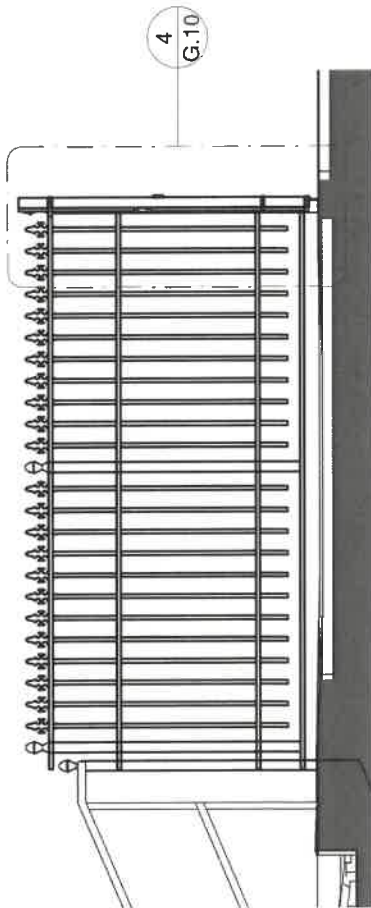

3 Elevation 24 - d
1 : 20

NEW PROPOSED METAL GATE