


PROPOSED WEST FACING ELEVATION

1 : 100




PROPOSED SOUTH FACING ELEVATION

1 : 100

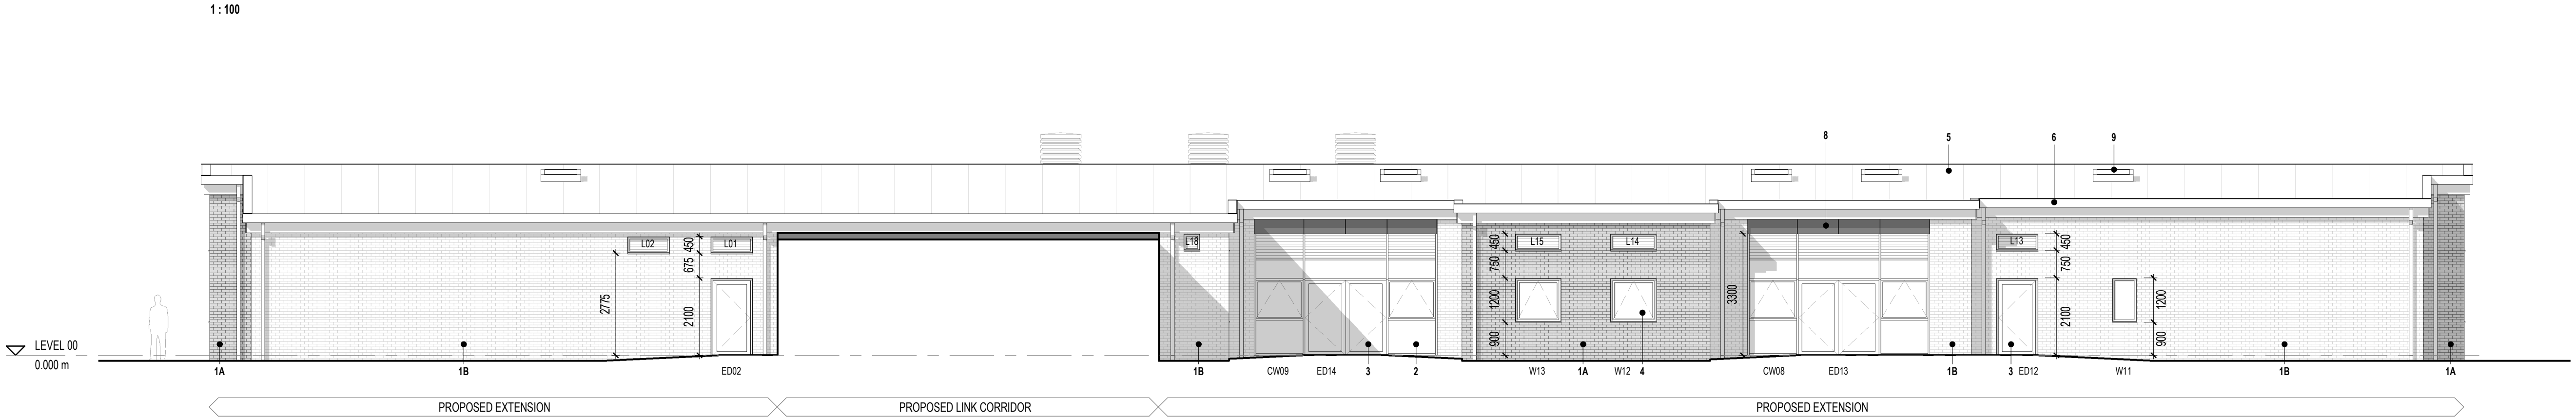

PROPOSED EAST FACING ELEVATION

1 : 100

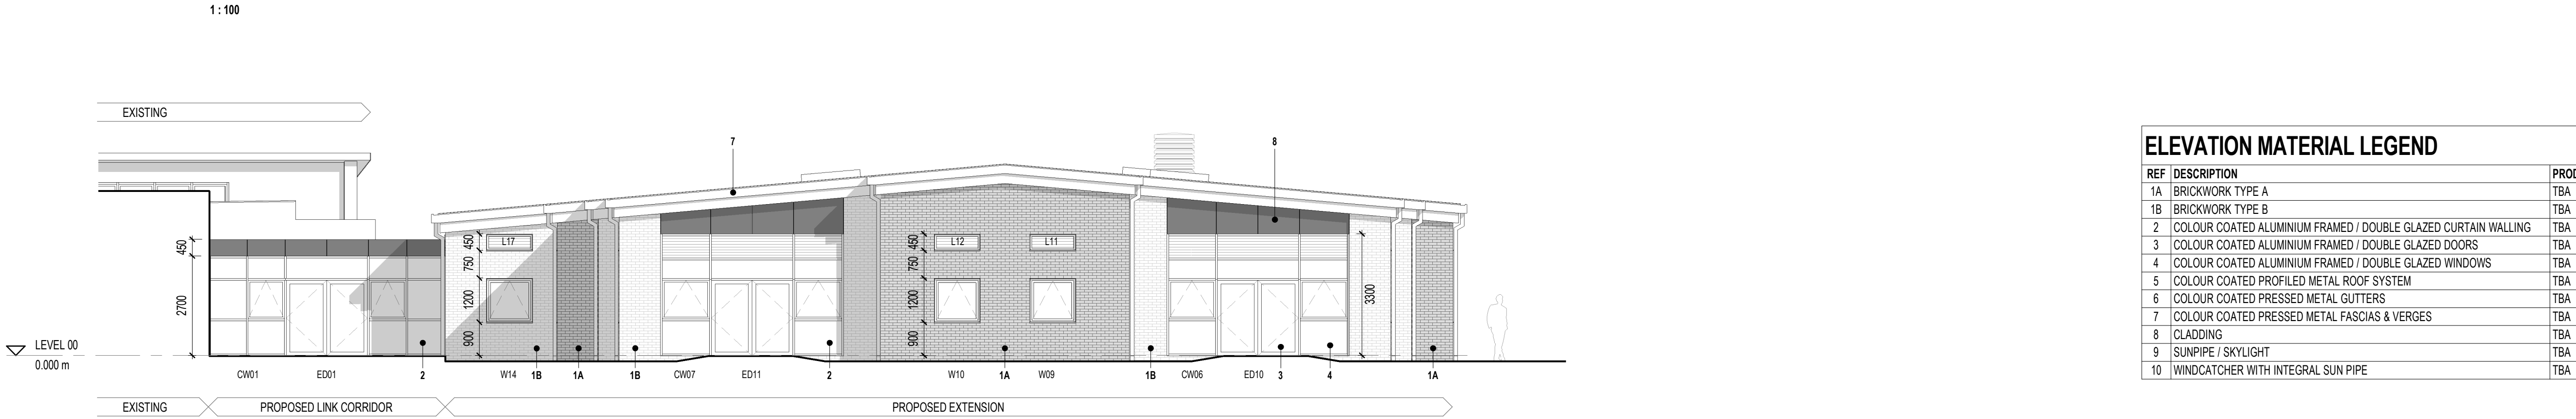

PROPOSED NORTH FACING ELEVATION

1 : 100

ELEVATION MATERIAL LEGEND

REF	DESCRIPTION	PRODUCT REF / COLOUR
1A	BRICKWORK TYPE A	TBA
1B	BRICKWORK TYPE B	TBA
2	COLOUR COATED ALUMINIUM FRAMED / DOUBLE GLAZED CURTAIN WALLING	TBA
3	COLOUR COATED ALUMINIUM FRAMED / DOUBLE GLAZED DOORS	TBA
4	COLOUR COATED ALUMINIUM FRAMED / DOUBLE GLAZED WINDOWS	TBA
5	COLOUR COATED PROFILED METAL ROOF SYSTEM	TBA
6	COLOUR COATED PRESSED METAL GUTTERS	TBA
7	COLOUR COATED PRESSED METAL FASCIAS & VERGES	TBA
8	CLADDING	TBA
9	SUNPIPE / SKYLIGHT	TBA
10	WINDCATCHER WITH INTEGRAL SUN PIPE	TBA

status

PLANNING

This drawing is © Bradshaw Gass & Hope LLP and is not to be copied, reproduced or re-distributed either in whole or in part without the prior written permission of the originator.

The originator shall have no responsibility for any liability, loss, cost, damage or expense arising from or relating to any use of this document other than for its intended purpose on this project.

This drawing shall be read in conjunction with all other relevant drawings, specifications and associated documentation. Any discrepancies, errors or omissions are to be reported to the originator before proceeding with work.

All dimensions are to be checked on site by the contractor prior to proceeding with any work.

Hazard Identification

ref	hazard	date

P5	ROOFLIGHT ADDED TO STAFF ROOM G25	AC	08.11.23
P4	SMALL WINDOWS ADDED TO CORNER CLASSROOMS LOUVRES ADDED	AC	31.10.23
P3	PLANNING ISSUE	AR	09.10.23
P2	SECOND ISSUE	AR	04.10.23
P1	FIRST ISSUE	AR	03.10.23
ref	revision	by	date

B & H	Architects Consulting Engineers Quantity Surveyors	21 Silverwell Street Bolton BL1 1PR t: 01204 525321 email@bghbolton.co.uk www.bghbolton.co.uk
-------------	--	--

Bradshaw Gass & Hope LLP

client
ISG CONSTRUCTION LTD

project
MILLWOOD SCHOOL NEW
CLASSROOM BLOCK

drawing
PROPOSED ELEVATIONS

drawn by	ST	date	AUG 2023
checked by	AR	date	OCT 2023

scale	1 : 100	A1
-------	---------	----

dwg no	2128.32.1401	rev	P5
--------	--------------	-----	----

