


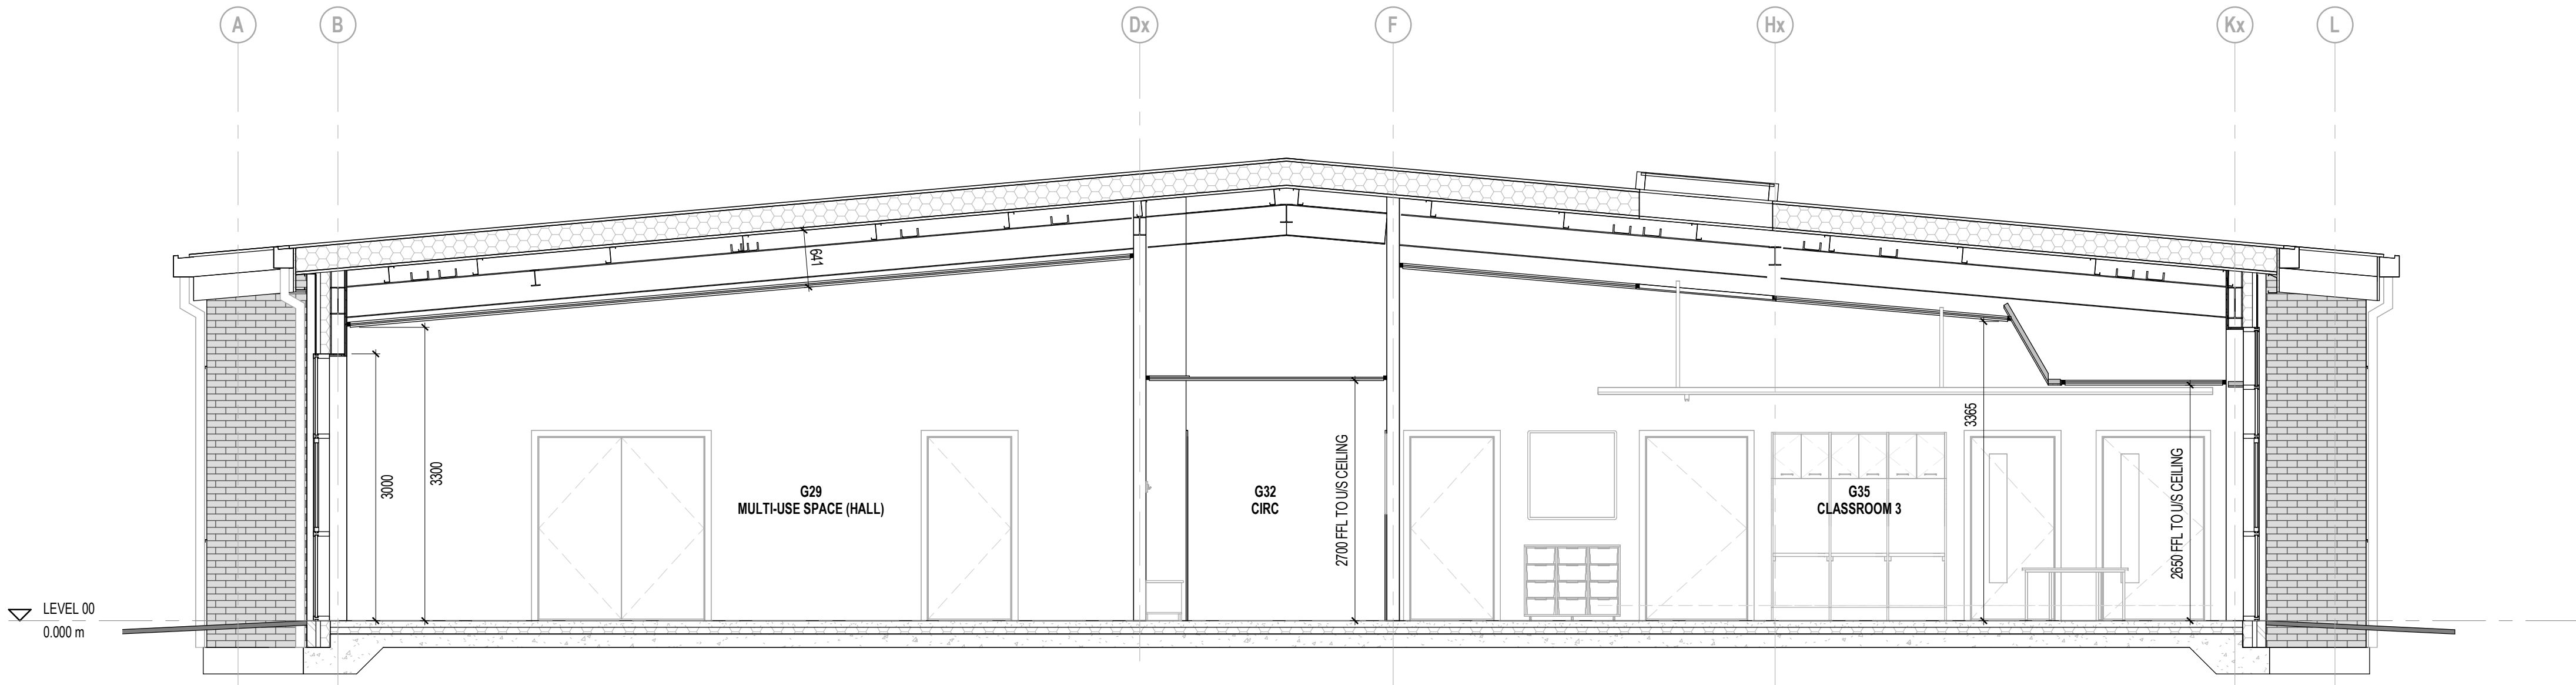

SECTION D-D
1 : 50



SECTION E-E
1 : 50



status

PLANNING

This drawing is © Bradshaw Gass & Hope LLP and is not to be copied, reproduced or re-distributed either in whole or in part without the prior written permission of the originator.

The originator shall have no responsibility for any liability, loss, cost, damage or expense arising from or relating to any use of this document other than for its intended purpose on this project.

This drawing shall be read in conjunction with all other relevant drawings, specifications and associated documentation. Any discrepancies, errors or omissions are to be reported to the originator before proceeding with work.

All dimensions are to be checked on site by the contractor prior to proceeding with any work.

Hazard Identification			
ref	hazard	date	

P2	UPDATED TO SUIT LATEST STEEL DESIGN	AC	08.11.23
P1	FIRST ISSUE FOR MEP COORDINATION	AC	31.10.23
ref	revision	by	date

B

G

&

H

Architects
Consulting Engineers
Quantity Surveyors

21 Silverwell Street
Bolton
BL1 1PR
t: 01204 525321
email@bghbolton.co.uk
www.bghbolton.co.uk

Bradshaw Gass & Hope LLP

client	ISG CONSTRUCTION LTD		
project	MILLWOOD SCHOOL NEW CLASSROOM BLOCK		
drawing	PROPOSED GA SECTIONS SHEET 2		
drawn by	AC	date	OCT 2023
checked by	AR	date	OCT 2023
scale	1 : 50		A1
dwg no	2128.32.1502	rev	P2