


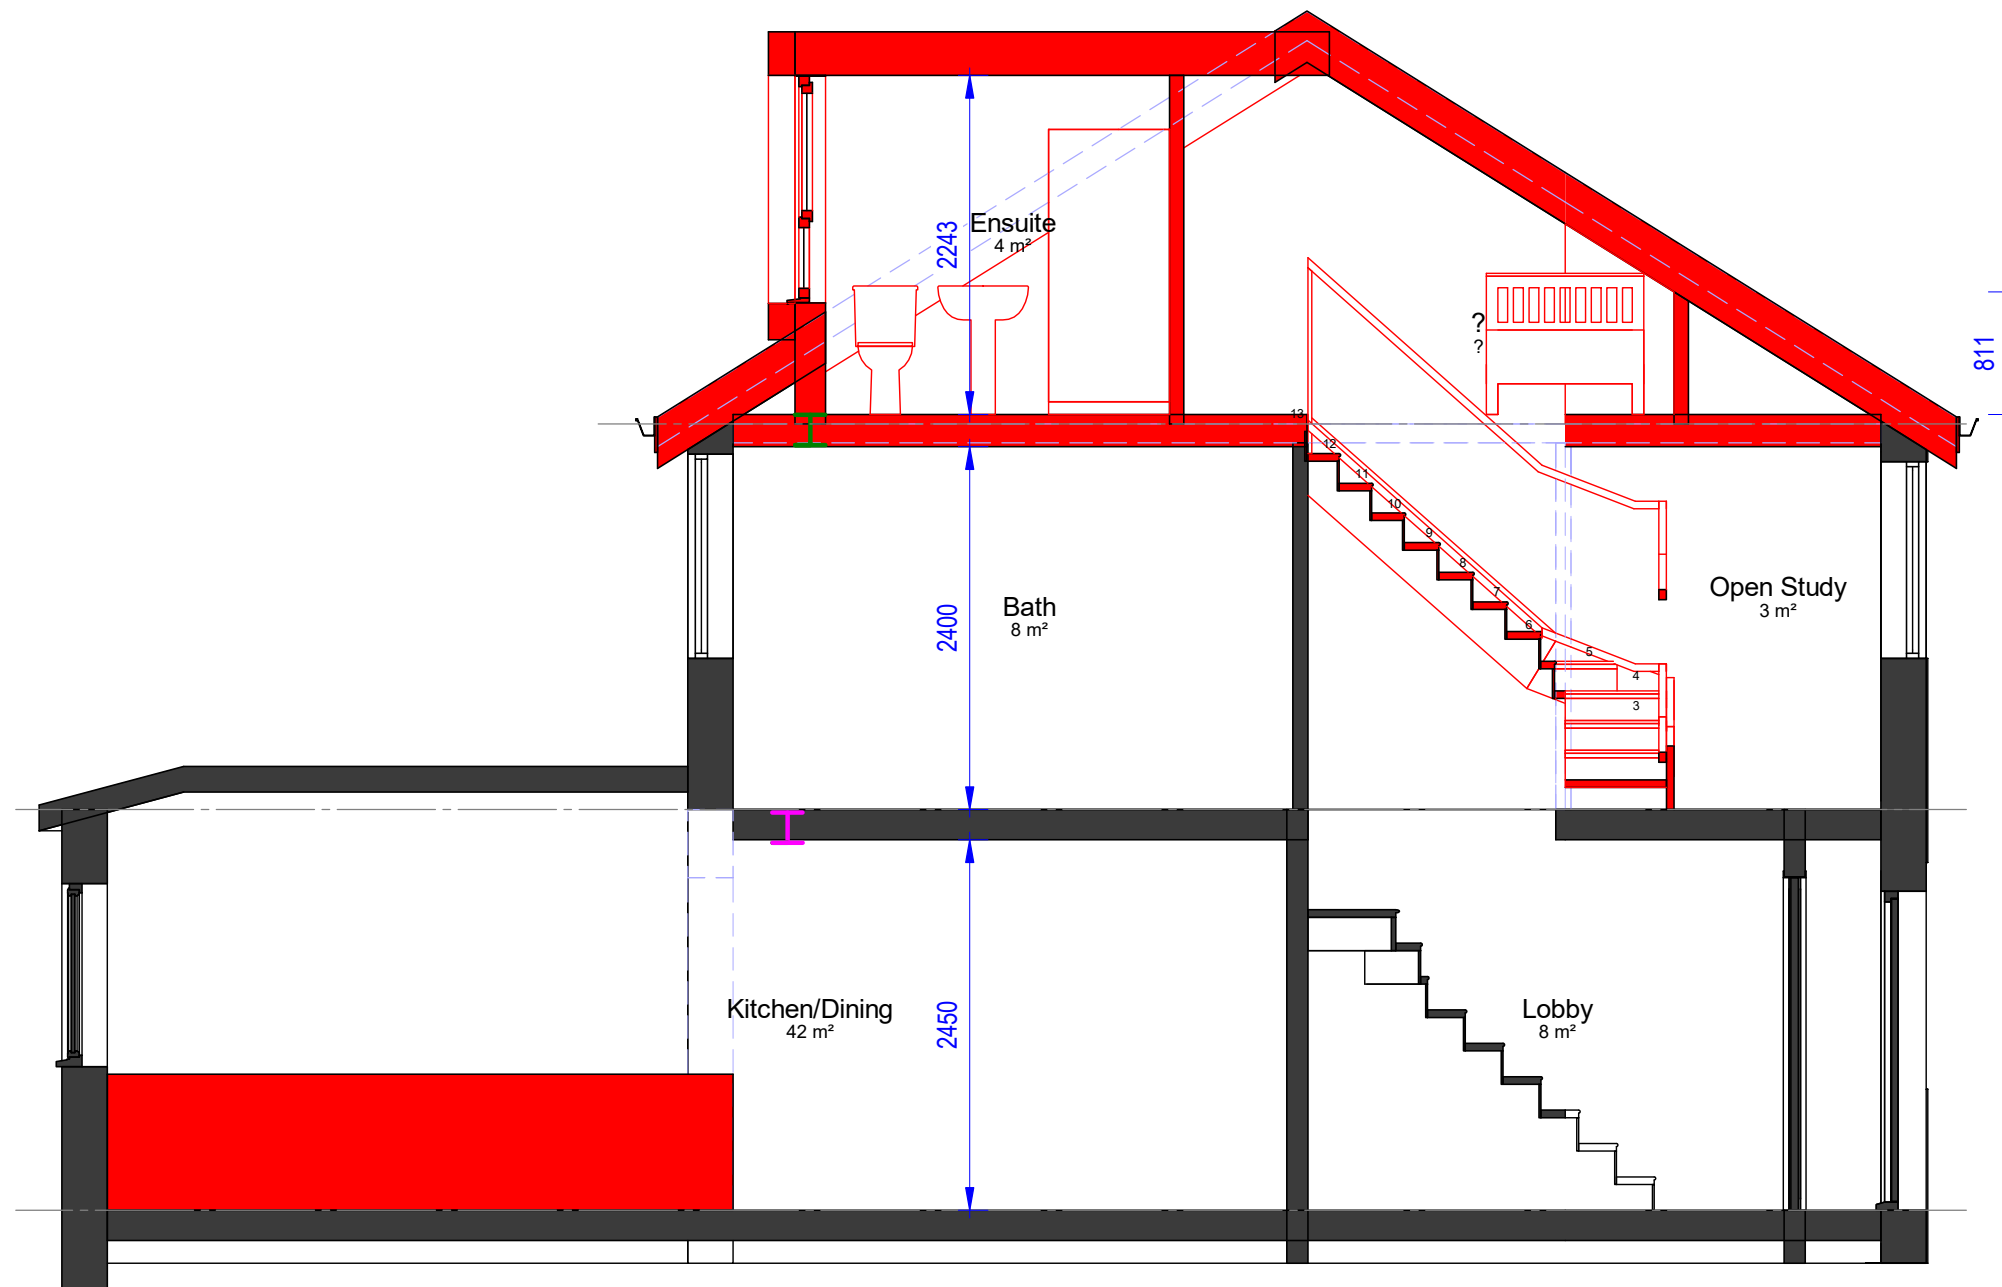

Section 2
1 : 50

COPYRIGHT © ALL RIGHTS RESERVED BY VIKAS ALYAS LTD. DO NOT SCALE FROM DRAWING. DRAWING INDICATES DESIGN INTENT ONLY. REPORT ANY DISCREPANCIES TO CLIENT / VA LTD. NOT TO BE USED FOR CONSTRUCTION UNLESS STATED SO. TO BE READ IN CONJUNCTION WITH OTHER DRAWINGS OR SPECIFICATION WHERE PROVIDED.

ARCHITEK
BUILDING DESIGN CONSULTANCY

0161 511 8479
vikas@architek.uk
916 Stockport Road, Levenshulme, Manchester, M19 3AB

No.	Description	Date
P1	Issue to Planning	15.02.2023

PROJECT Loft Conversion and Roof Dormer Extension. Internal structural alterations		ADDRESS 1174_117 Heywood Old Rd, Middleton, Manchester M24 4QL		CLIENT Kalu Obuka					
Bury MB Council		PURPOSE OF ISSUE Planning		SHEET Section AA		Date 30.08.2022	Project number 1174	Scale (@ A3) 1 : 50	
						Drawn by VA	DRAWING NUMBER		REV
						Checked by VA	A110		P1