
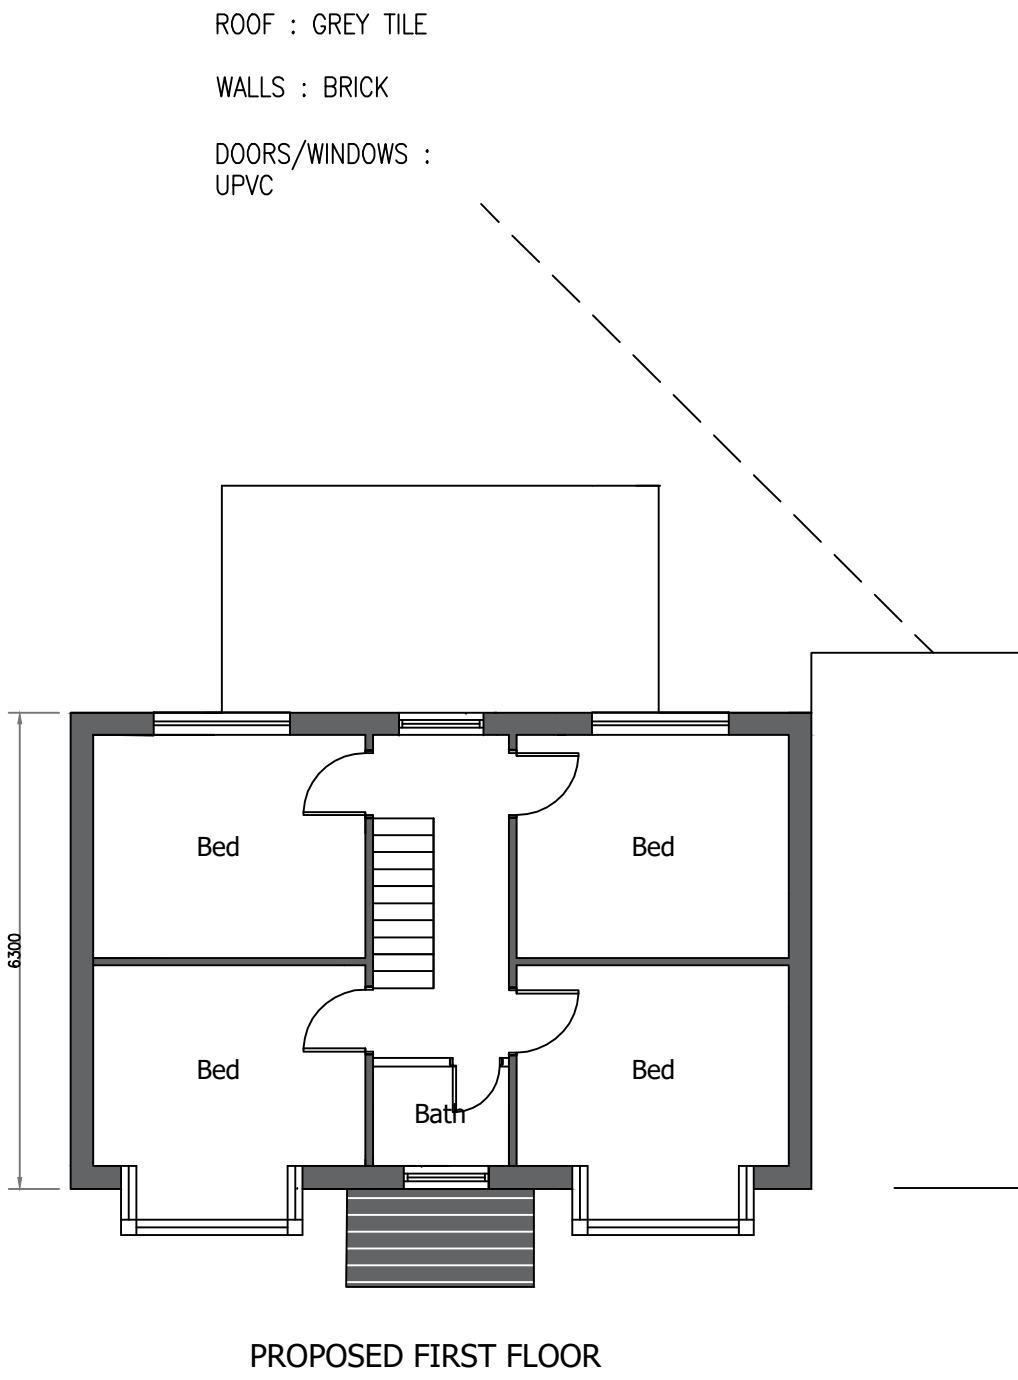
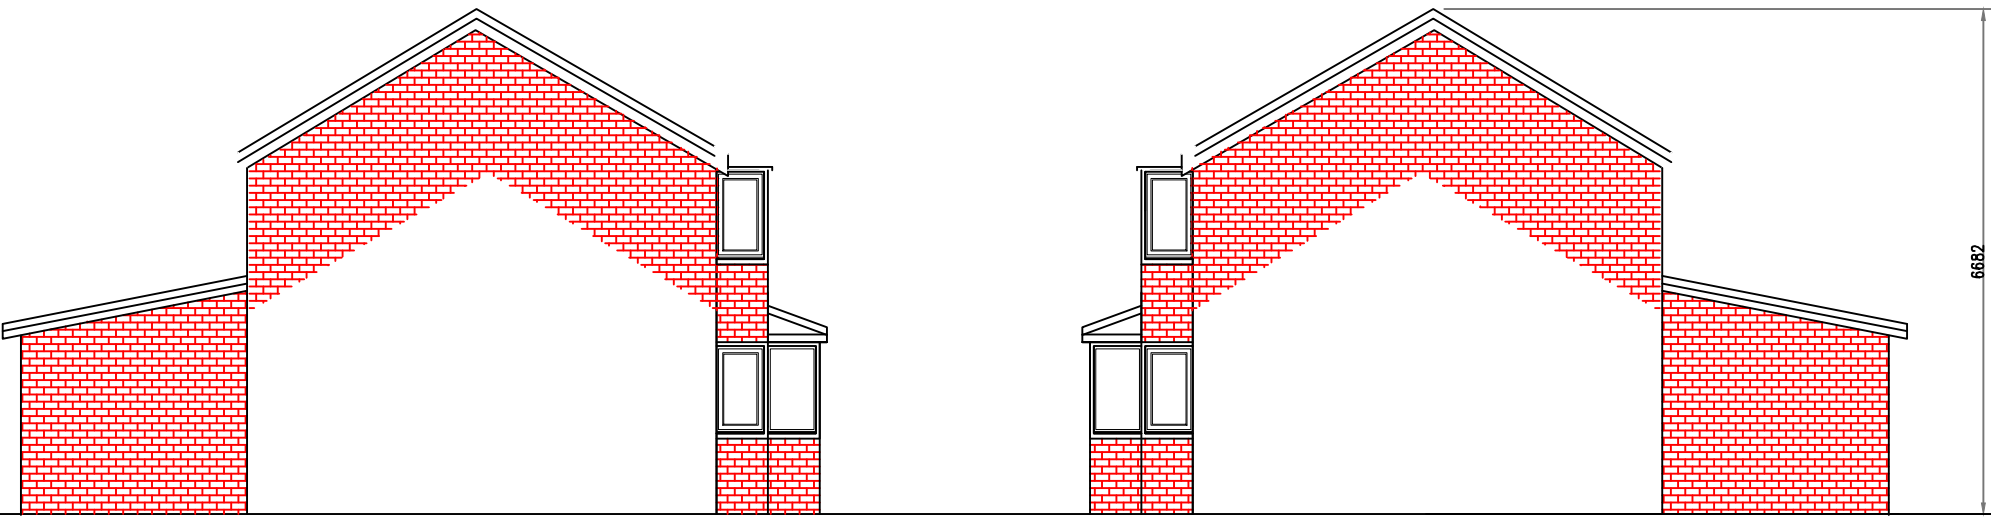


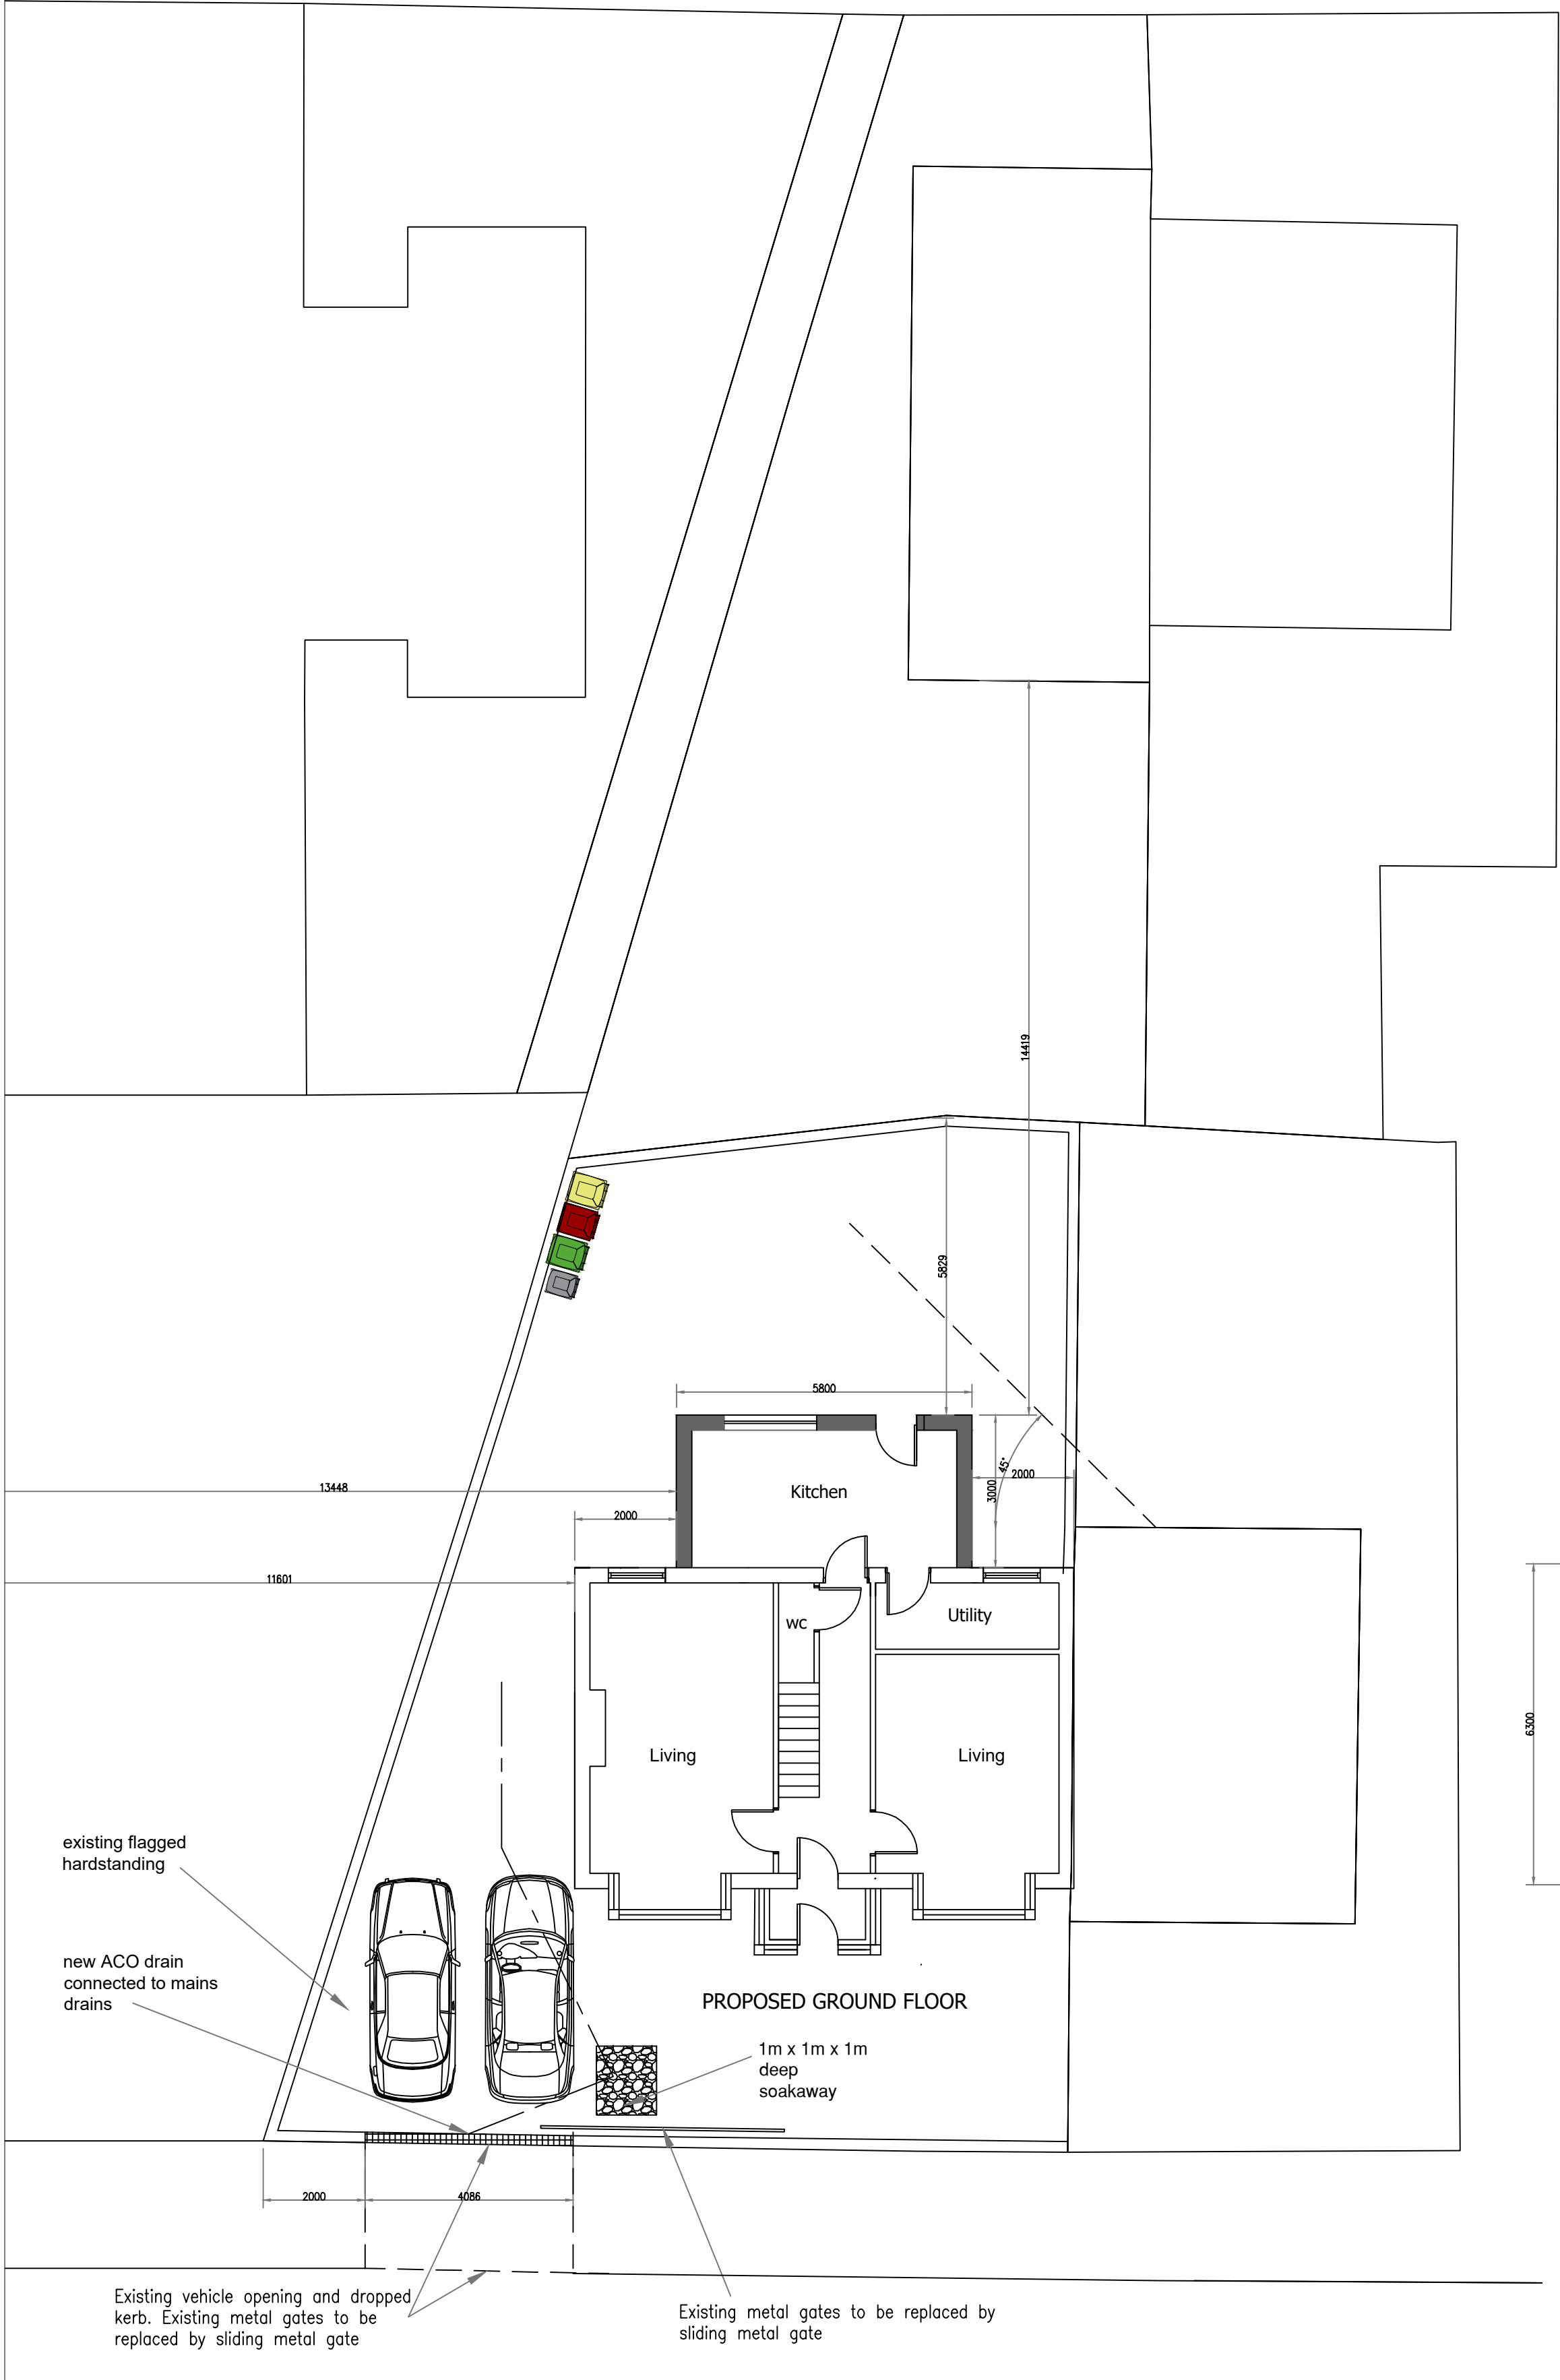

Date	Rev.		Initials
8/5/24	A.	Amended Plans	RA
23/5/24	B.	Highway info added	RA

This drawing is subject to copyright and is not to be reproduced in part or whole without approval.
Figured dimensions take precedence over scaled measurements from the drawing. All dimensions and drawings to be checked by Client and Contractor and discrepancies clarified with the Client prior to commencement.
The whole of the works to comply with Planning Approval & Conditions and current Building Regulations. No work to commence without Planning & Building Regulations approval.
The client must ensure the project complies with the Construction Design and Management Regulations 2015
The Client should ensure consent from any landowner or interested party is obtained, as well as compliance with Party Wall Act 1996

Notes

RAD

The White House,
42-44 Chorley New Road,
Bolton
BL1 4AP

Tel : 01204 322196
Fax : 01204 214110
Mob: 07790 361104
Email: info@radesignprojects.co.uk

Project	1 OXFORD ST BURY BL9 7EL	Client	MR. M. IQBAL
		Drawn	RA
Title	EXISTING & PROPOSED PLANS	Date	JANUARY 2024
		Scale	1:100 @ A1 / 1:200 @ A3
		Drawing Number	RAD/2903/24/2/RevB