



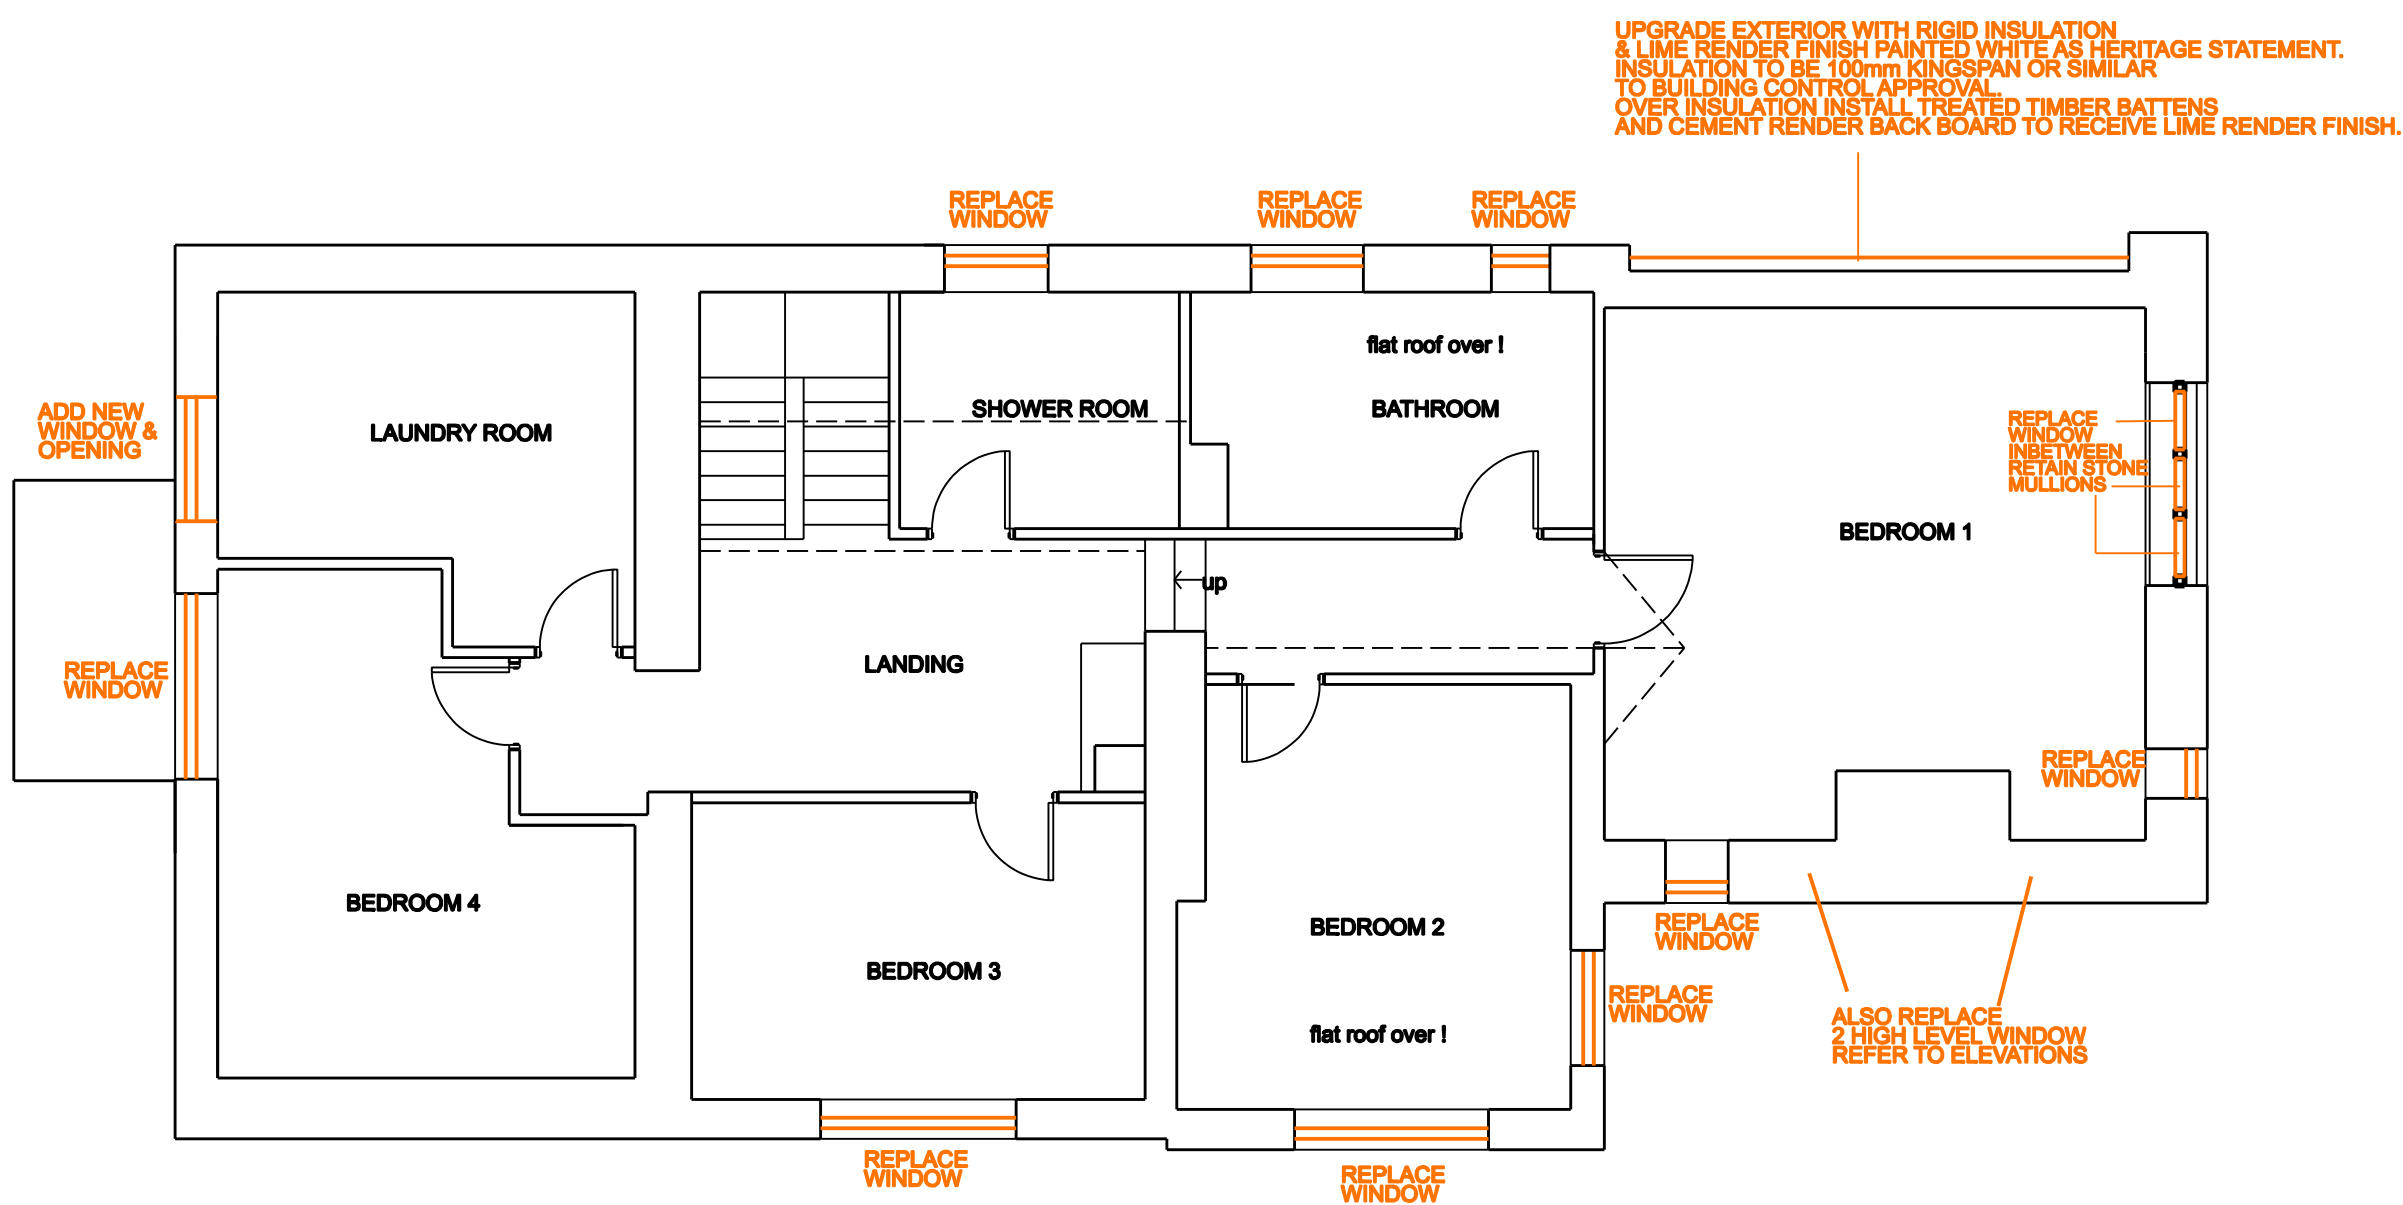

**UPGRADE EXTERIOR WITH RIGID INSULATION
& LIME RENDER FINISH PAINTED WHITE AS HERITAGE STATEMENT.
INSULATION TO BE 100mm KINGSPAN OR SIMILAR
TO BUILDING CONTROL APPROVAL
OVER INSULATION INSTALL TREATED TIMBER BATTENS
AND CEMENT RENDER BACK BOARD TO RECEIVE LIME RENDER FINISH.**

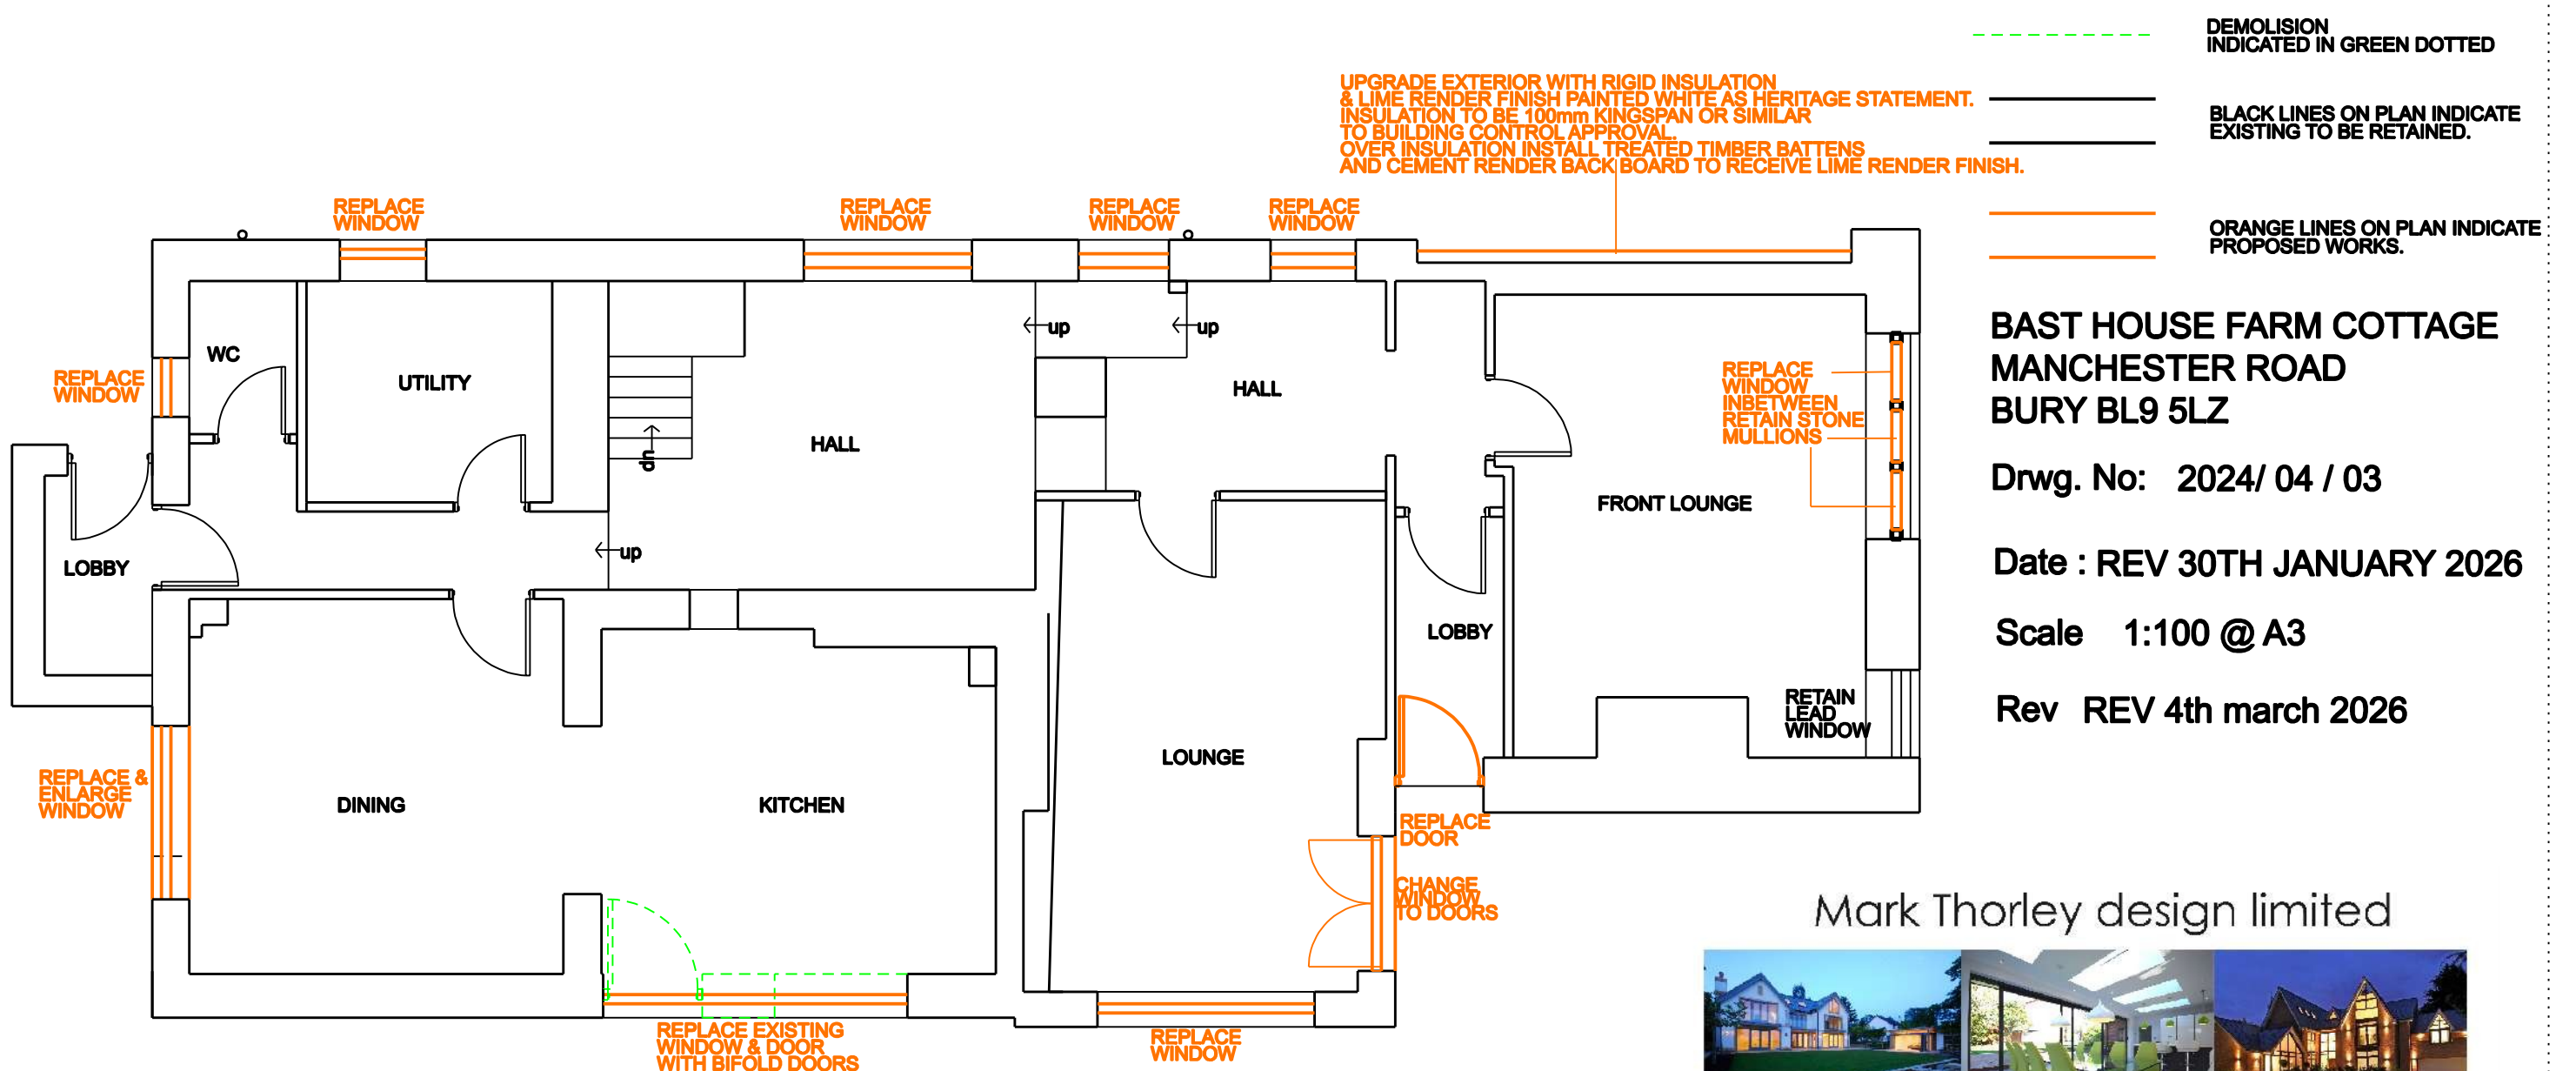

DEMOLITION
INDICATED IN GREEN DOTTED

BLACK LINES ON PLAN INDICATE
EXISTING TO BE RETAINED.

ORANGE LINES ON PLAN INDICATE
PROPOSED WORKS.

Rev REV 4th march 2026

Chartered Architectural Technologist, Party wall surveyor & Architectural Illustrator.

Mobile : 07986 453541
email : mark@mark-thorley.com
website www.markthorleydesign.com