


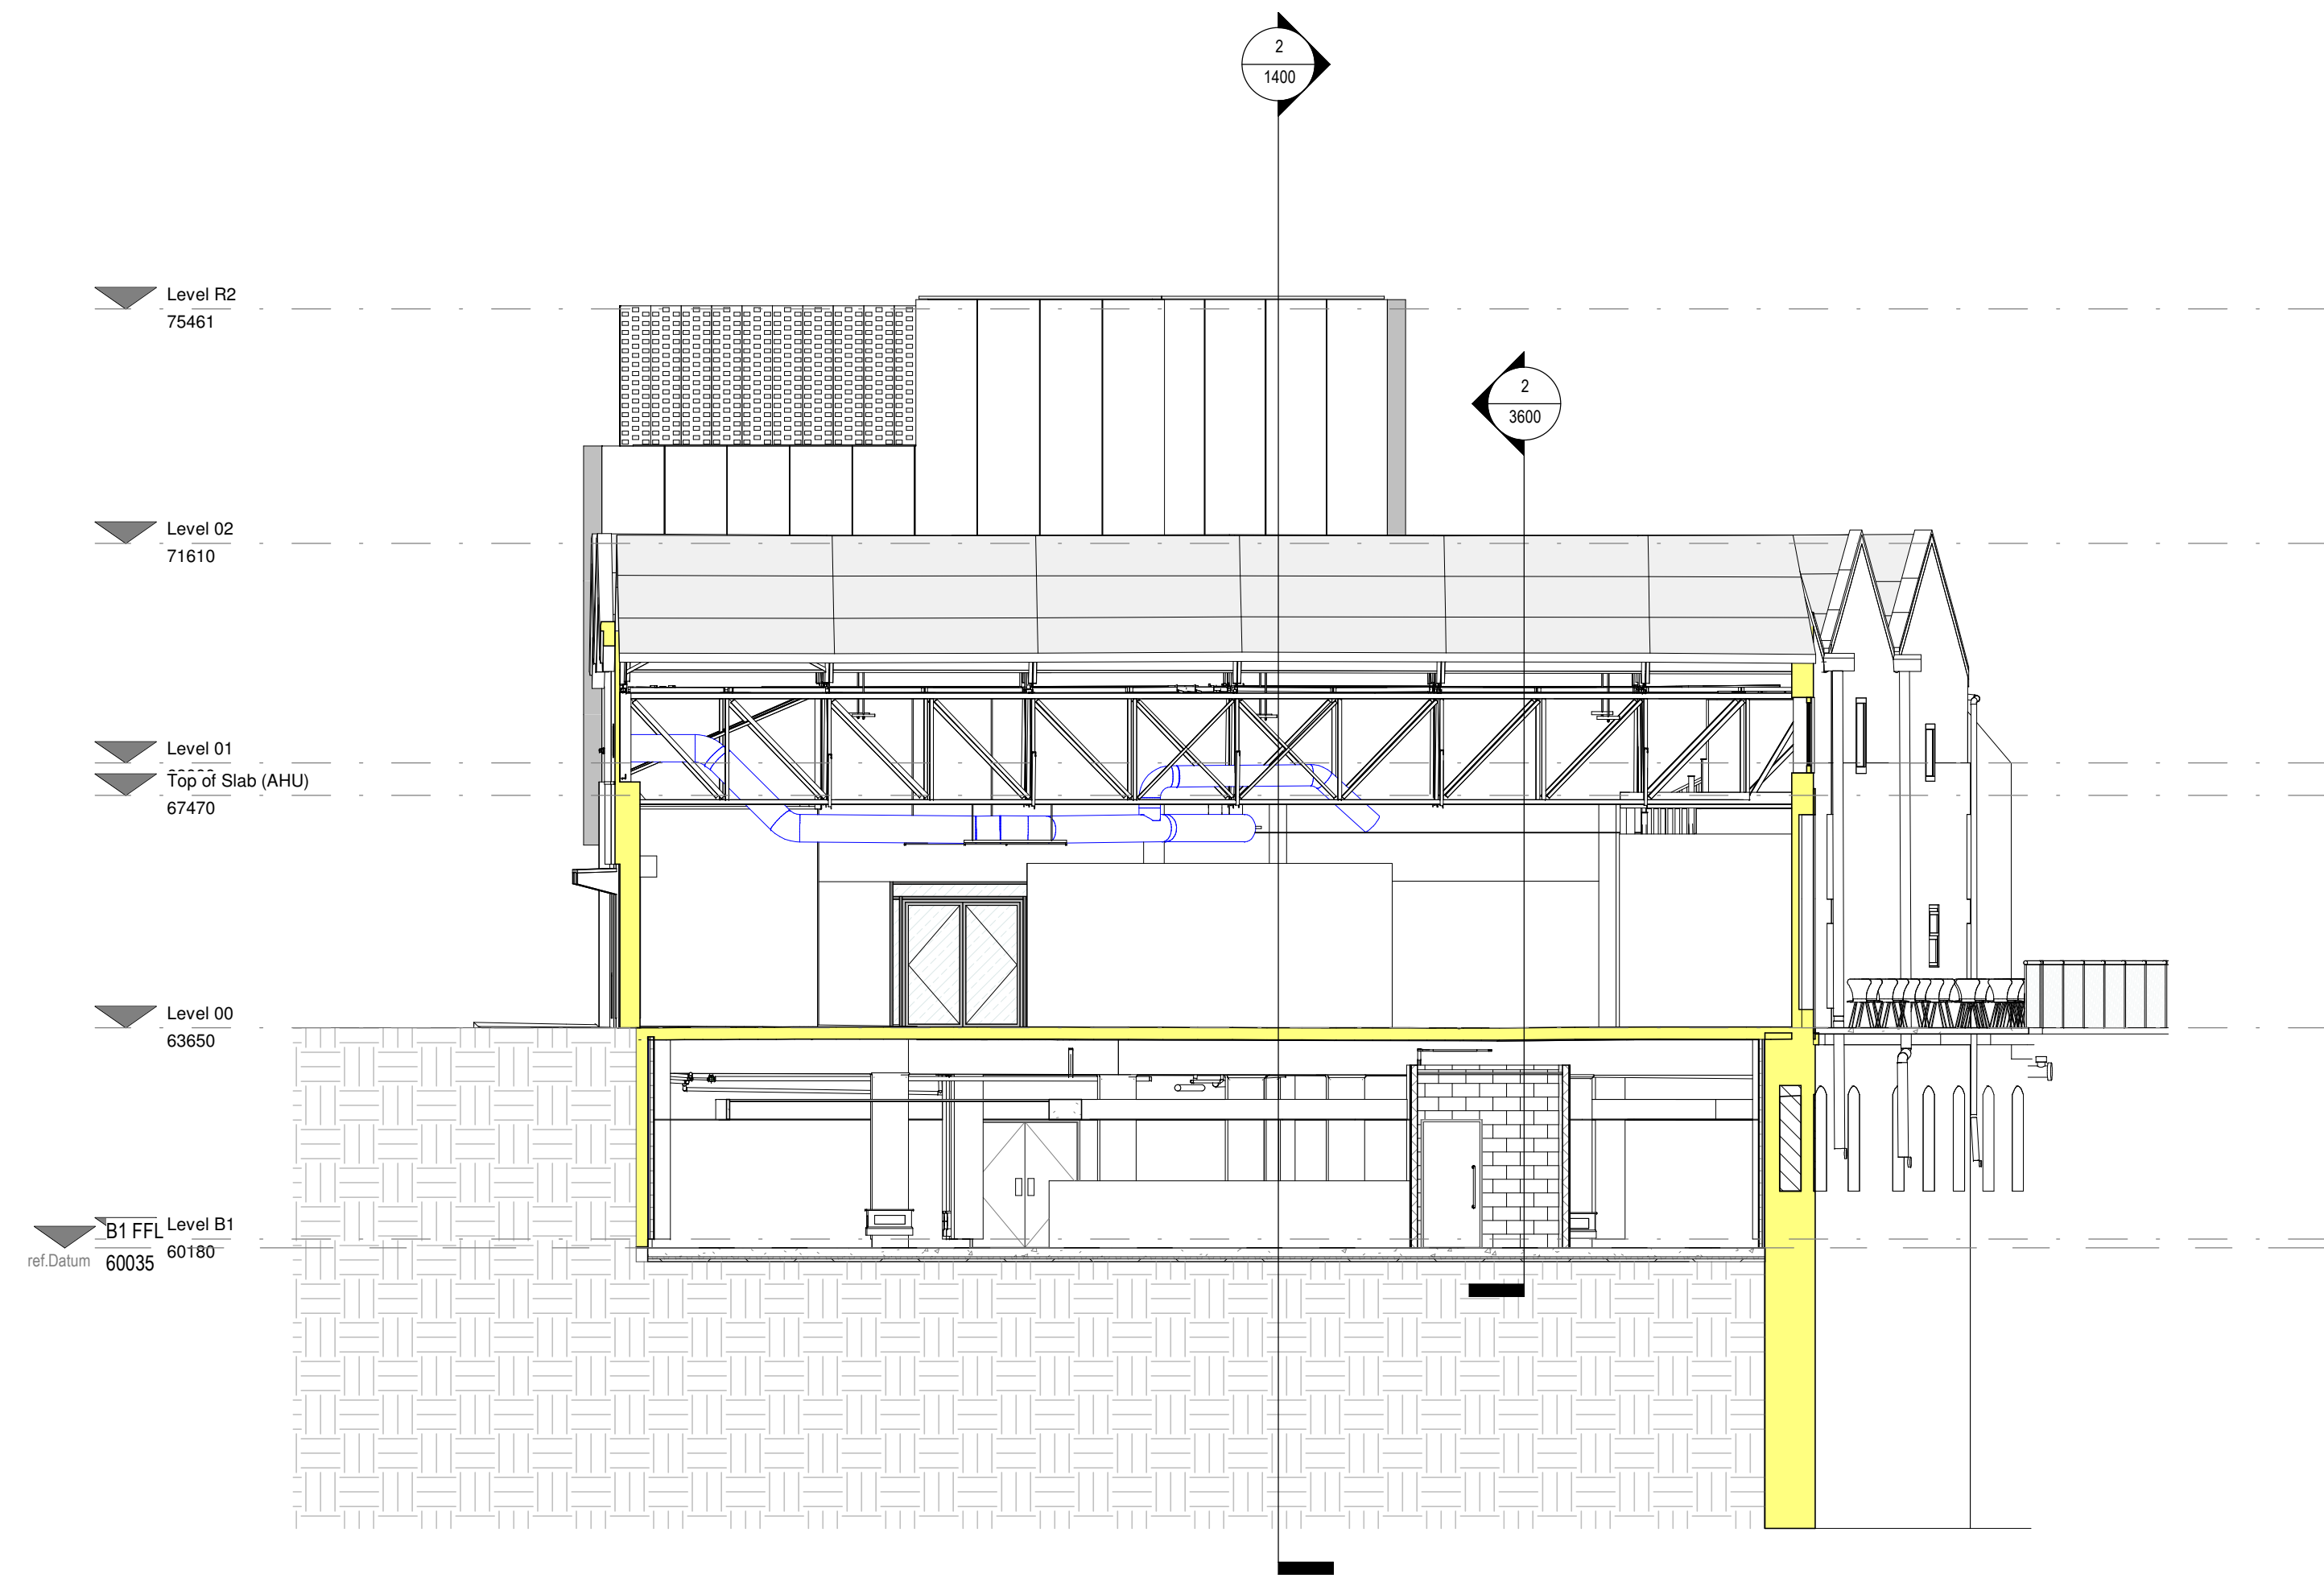

Section 1 - Proposed



Section 2 - Proposed



Section 3 - Proposed

Notes

The Contractor is to check all dimensions and conditions on site before commencing. Do not scale from this drawing.
This drawing remains the copyright of POZZONI Architecture Ltd.

Scale Bars		TO BE USED ONLY AS GUIDANCE	
1:100	mm	1:1000	mm
1:200	mm	1:2000	mm
1:500	m	1:5000	m
1:1000	m	1:10000	m

P01 Issued for Planning		BY	23.02.23
Rev	Description	By	Date
Vinci Construction UK Ltd			
Radcliffe Market Chambers & Basement			
Proposed Sections			
P5860_1400		P01	
RADHUB- PAL-1400			
Date	02/10/22	1:100	@ A0
Rev	1		
Rev	2		
pozzoni

Woodville House
3 Woodville Road
Altrincham
WA14 7PL
+44 161 920 7849
www.pozzoni.co.uk
architect@pozzoni.co.uk
C:\Users\p\Documents\RADHUB_P02-21-22\10-A-001.dgn 17/02/23