


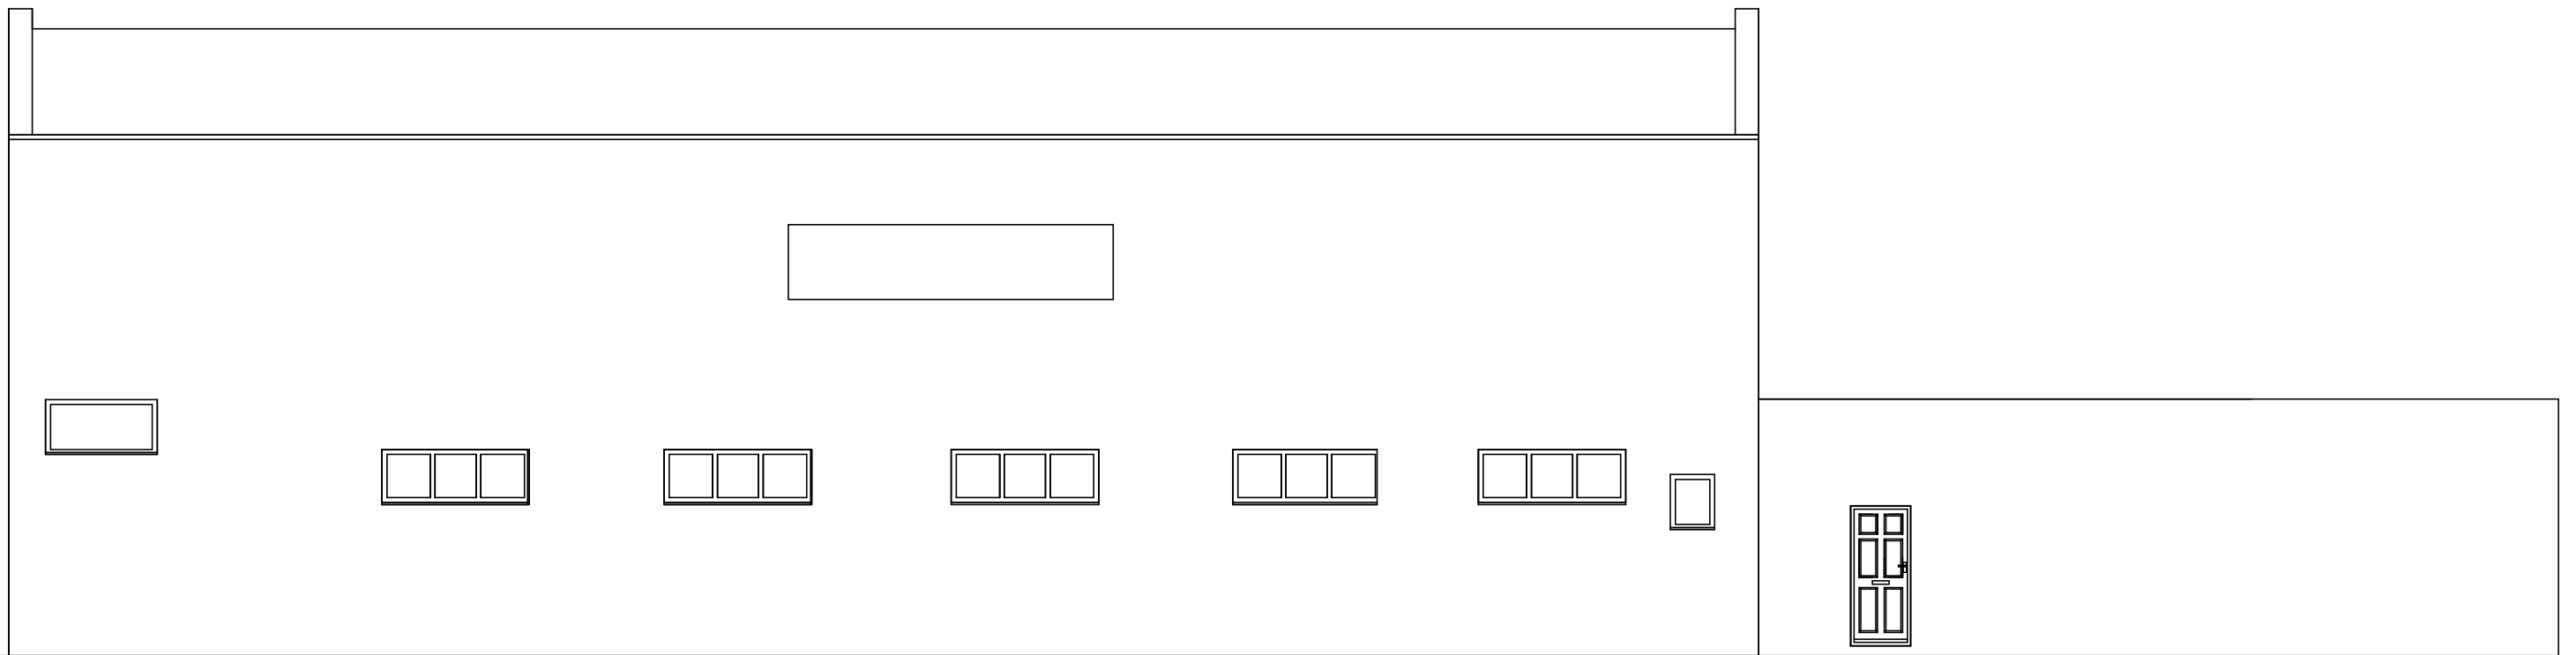

Whitelegge Street Side

NB-No Changes Proposed for Sides of Building



26 Whitelegg Street Bury BL81SW
Miss Amanda Jade Burke
Change of use to Boutique Dog Daycare

Drawing 4 -Existing
Sides/Proposed Sides

Drawing Number 2214-04 20/03/22
Loganbuilding@outlook.com

07904 649901
Scale 1:100@A3