


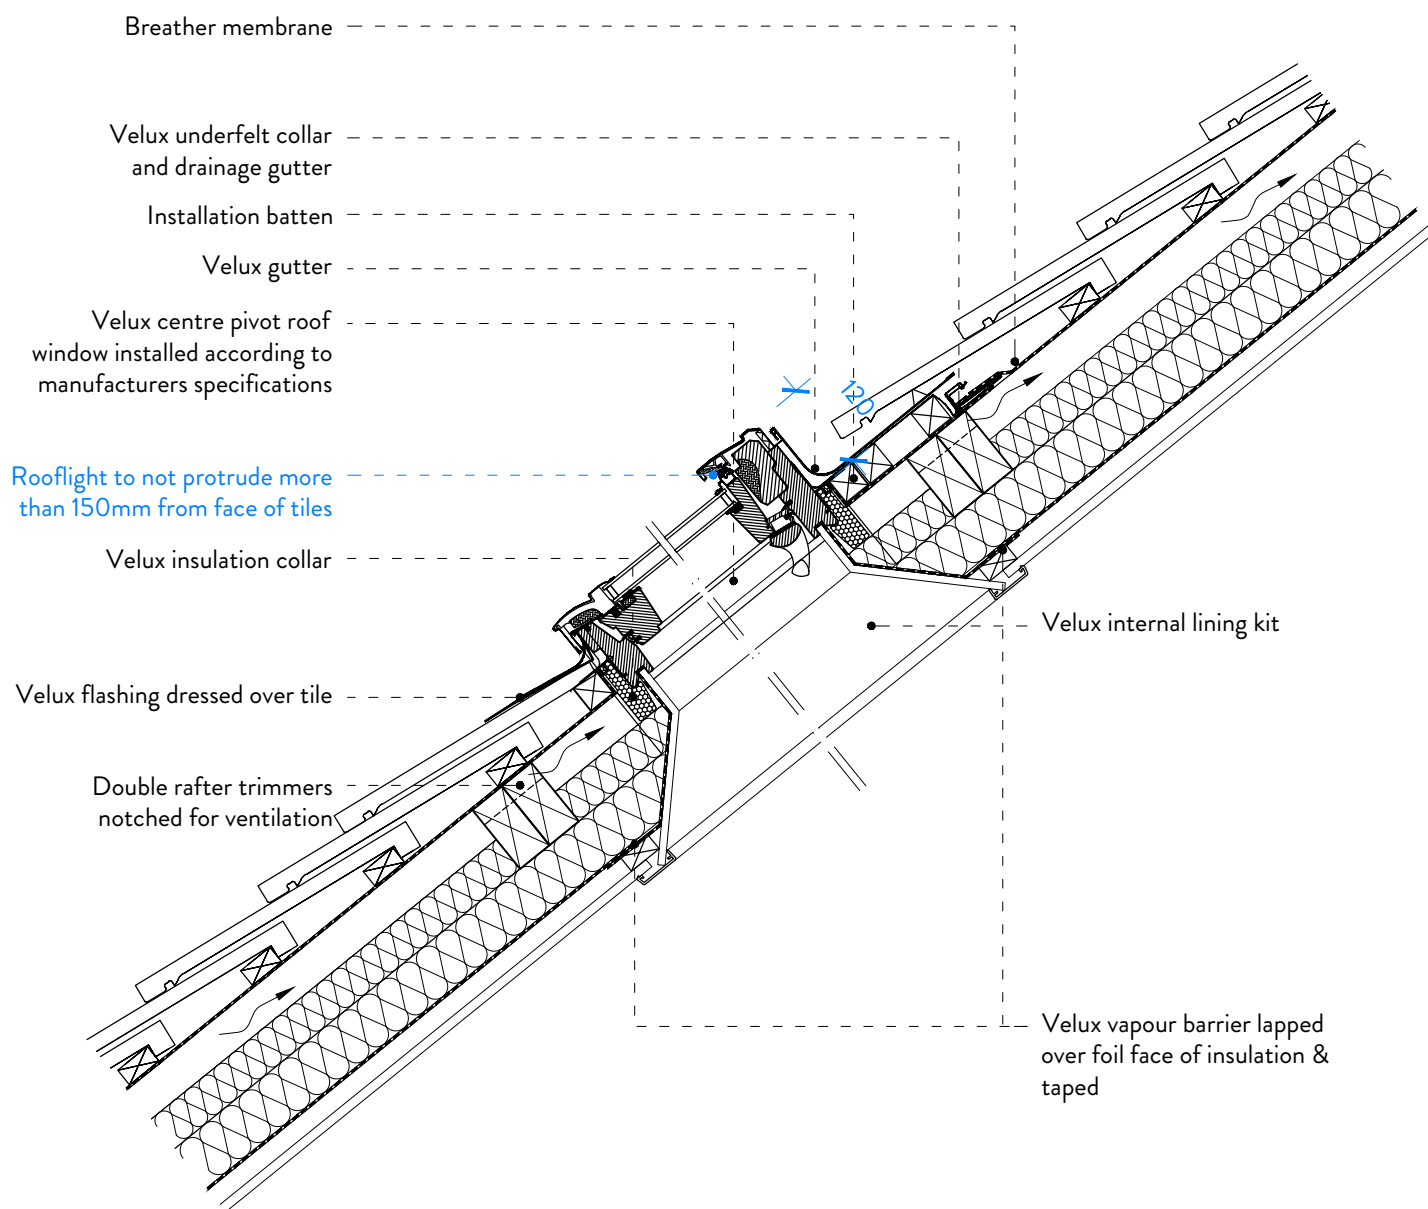

REV - : 03.05.2022 | FIRST ISSUE

PL02 | PROPOSED ROOFLIGHT DETAIL
MR HADFIELD
59 BURY OLD ROAD | WHITEFIELD | M45 6TB
1:10 @ A4