Road

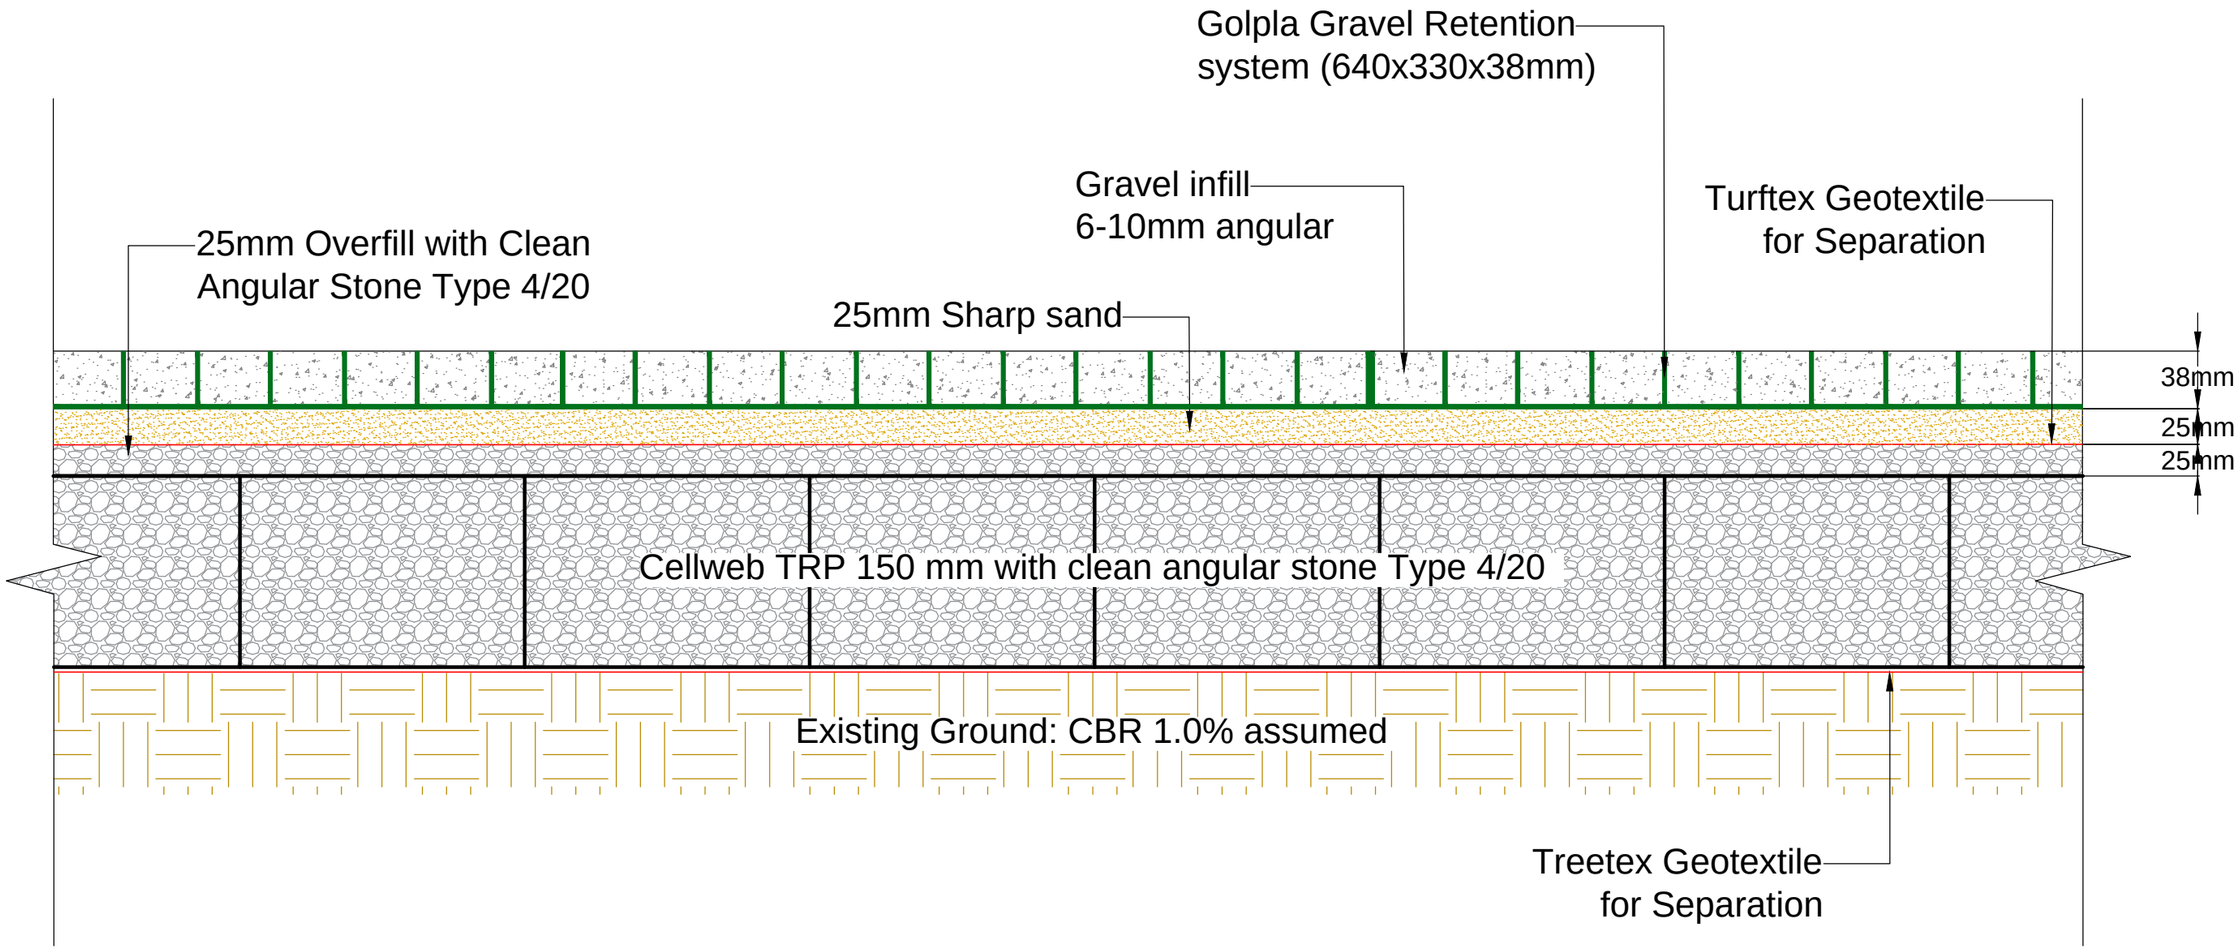

Geosynthetics Ltd
Fleming Road, Harrowbrook Industrial Estate,
Hinckley, Leicestershire. LE10 3DU
Tel: 01455 617139 Fax: 01455 617140 www.geosyn.co.uk

Project:	Description:	Drawn By:	Scale:	Date:	Checked By:
Burrs Country Park Access & Car Park	Cellweb build-up in a TRP Zone for the Road	LDR	NTS	13 July 2021	RS
		Ref: TR21-3704_RUR_CEL_	Version: V1	Sheet: 3/3	