


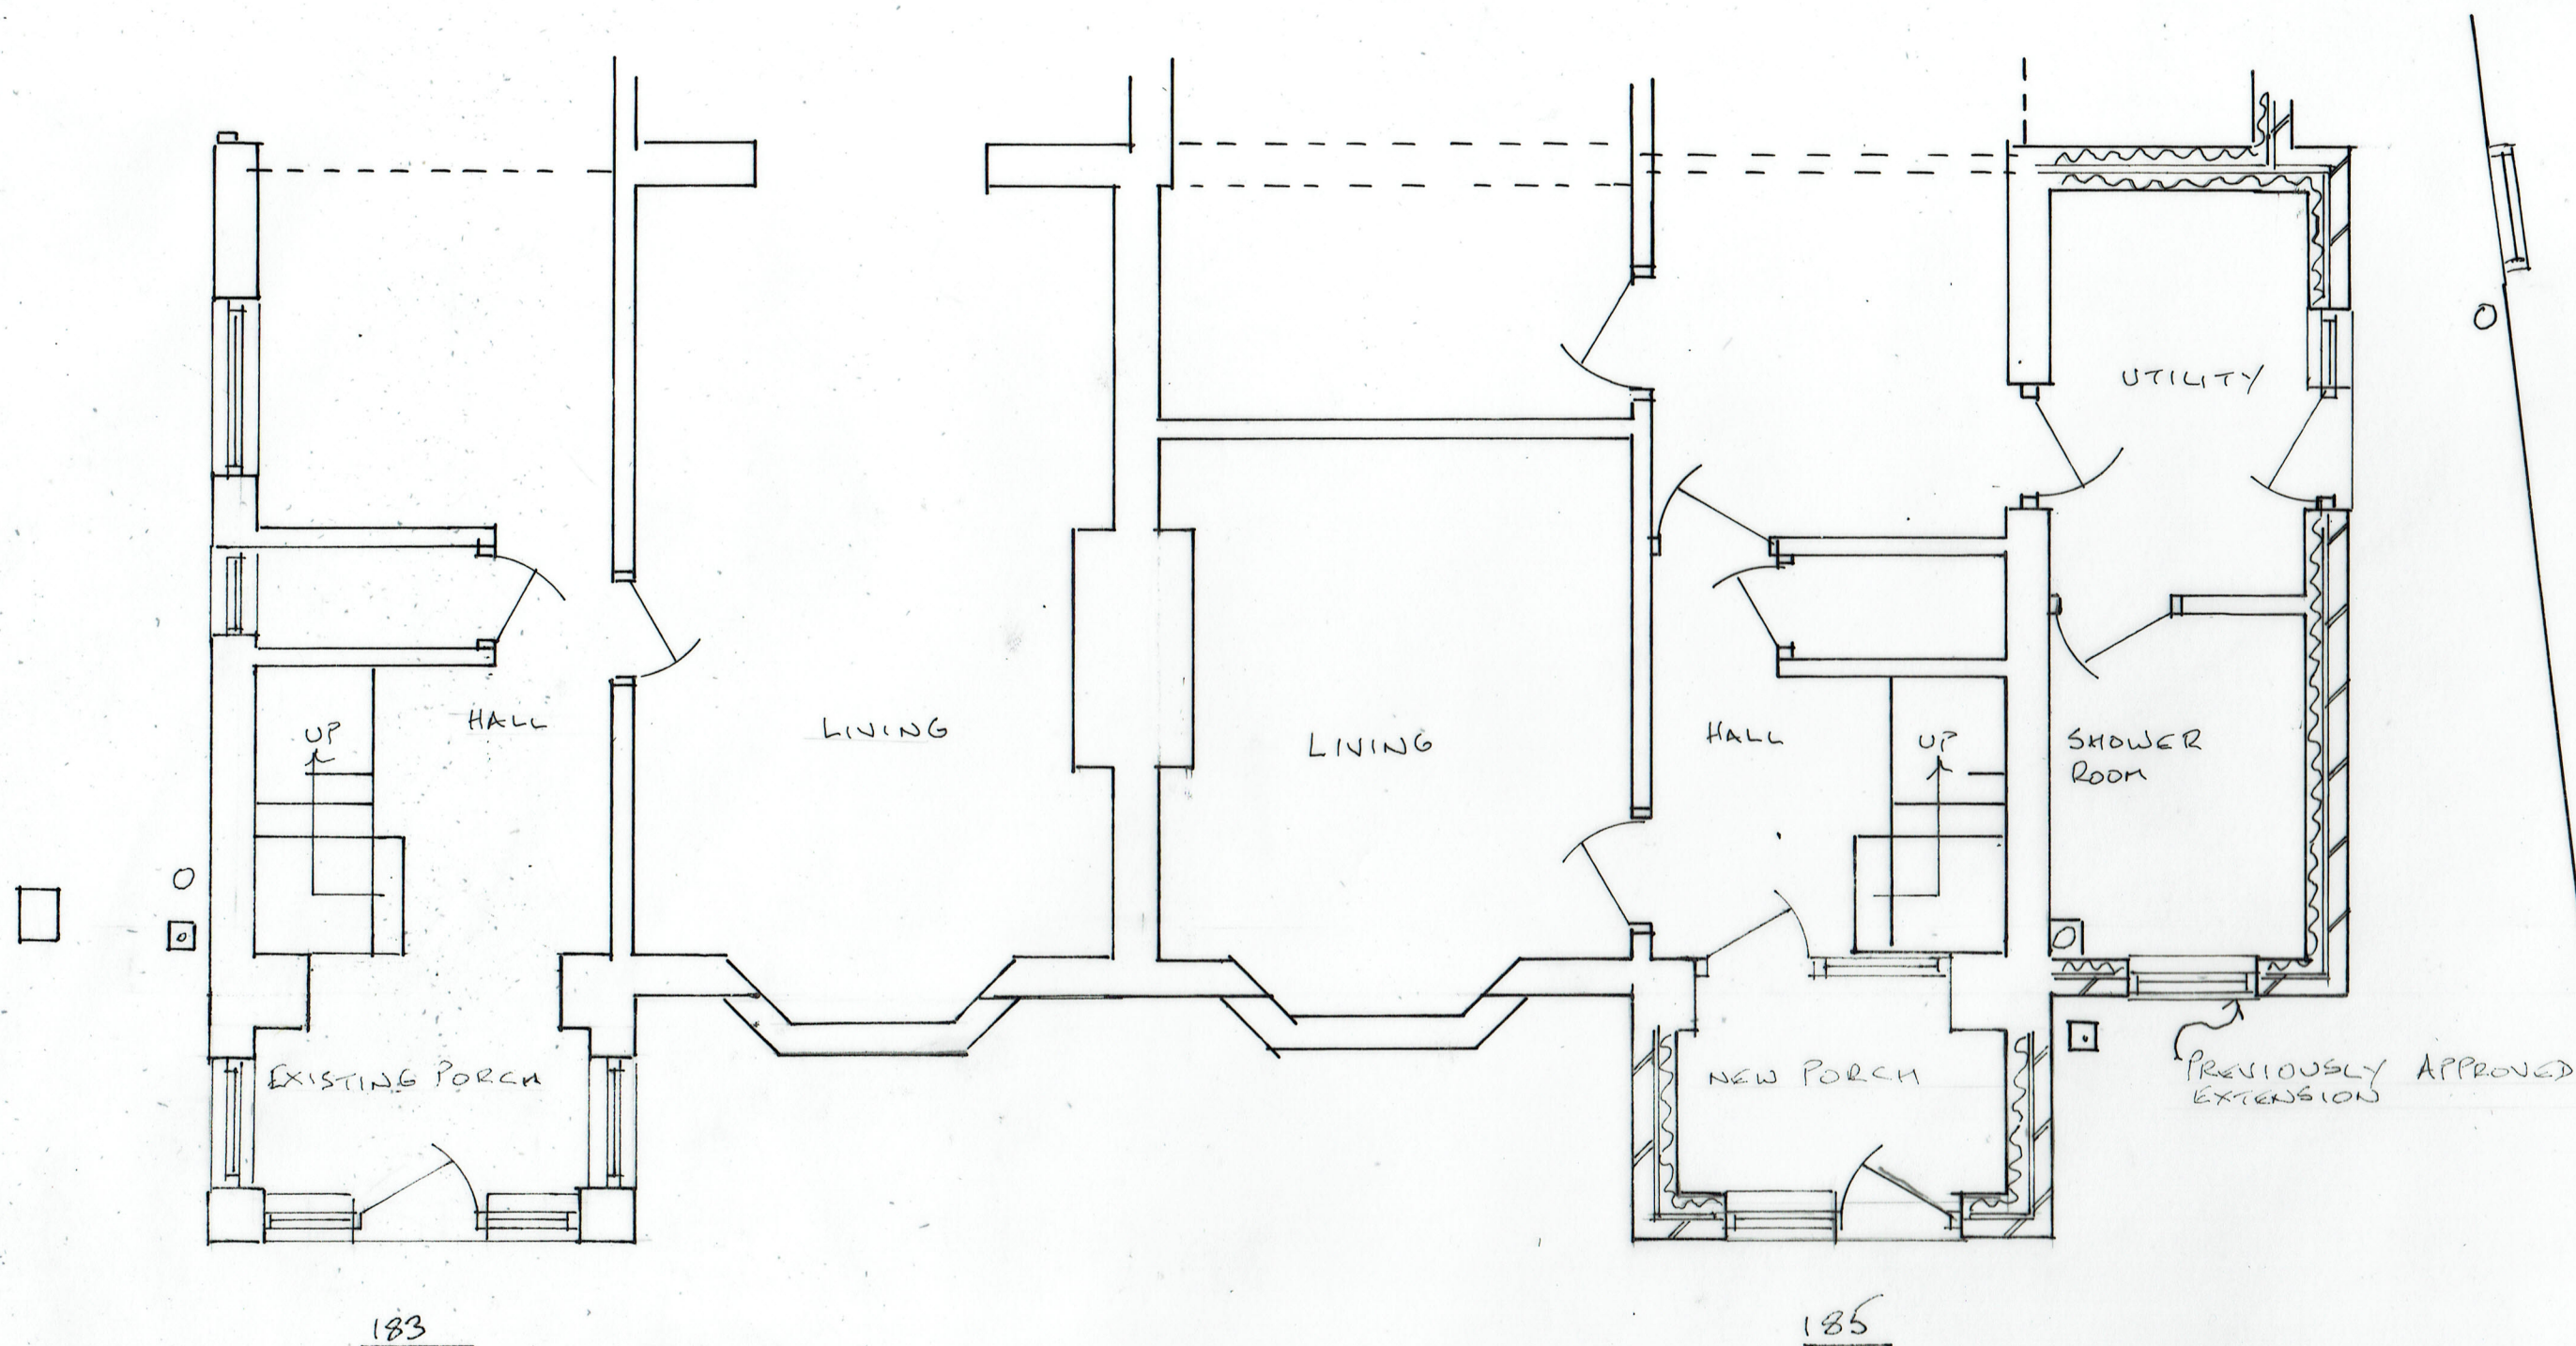

3. PROPOSED GROUND FLOOR PLAN

16/11/2021

21/6/13/03

TWO STOREY FRONT EXTENSIONS
183 & 185 PARKHILLS ROAD, BURY BL9 9AF