
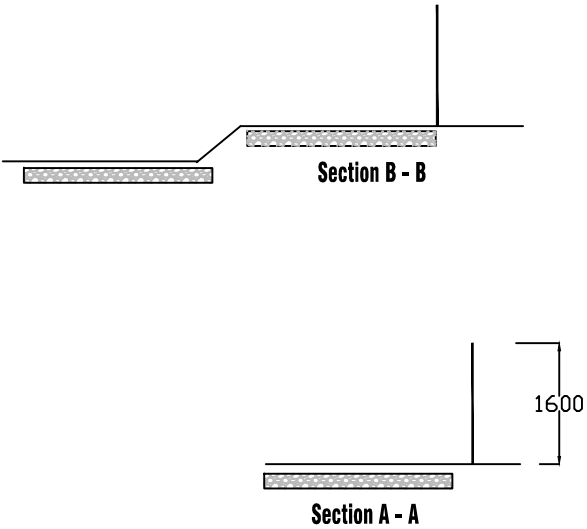


THE BUILDER MUST CHECK THE SITE AND THE APPROVED DRAWINGS BEFORE COMMENCING THE WORKS AND MUST TAKE ANY WORKING MEASUREMENTS AS NECESSARY. ANY DISCREPANCY IN THE DRAWING MUST BE REPORTED TO THE CLIENT .

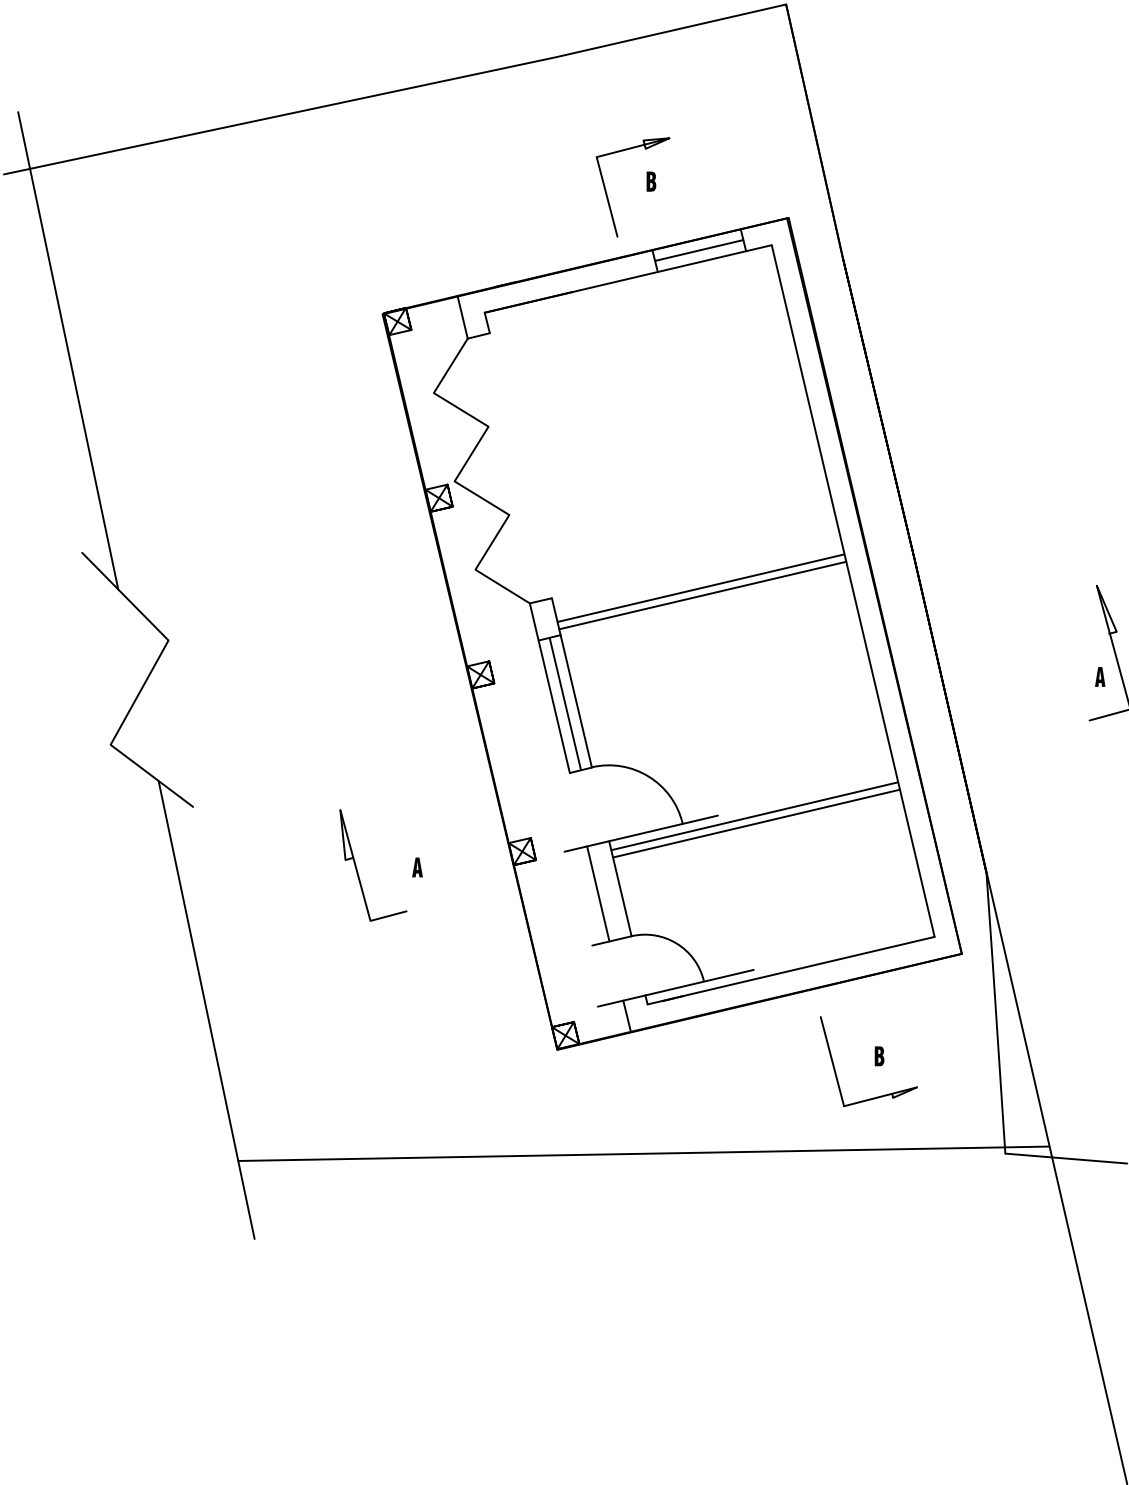

Date	Rev	Description	
H S H Engineering Design Services 428 Cheetham Hill Road Cheetham Manchester M8 9LE, UK 0161 7956385, 07940197 333			
project title	Proposed ground / 1st floor extension a dormer at the rear an out building including a front balcony to create an additional living space an outbuilding.		
client	Mr Mazhar Aslam		
dwg. title	Proposed Plan and Section		
dwg. no.	sheet no.	scale.	job no.
15		1:100 • A3	
411 Manchester Road Bury BL9 9RY			
drawn by.	checked by.	approved by.	date
TZ		-	Nov 19