
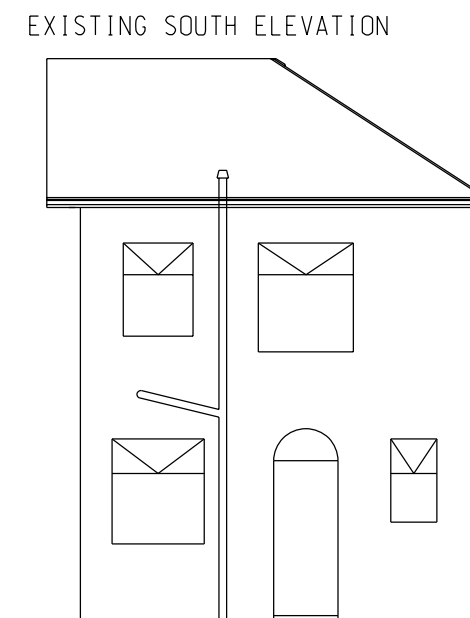
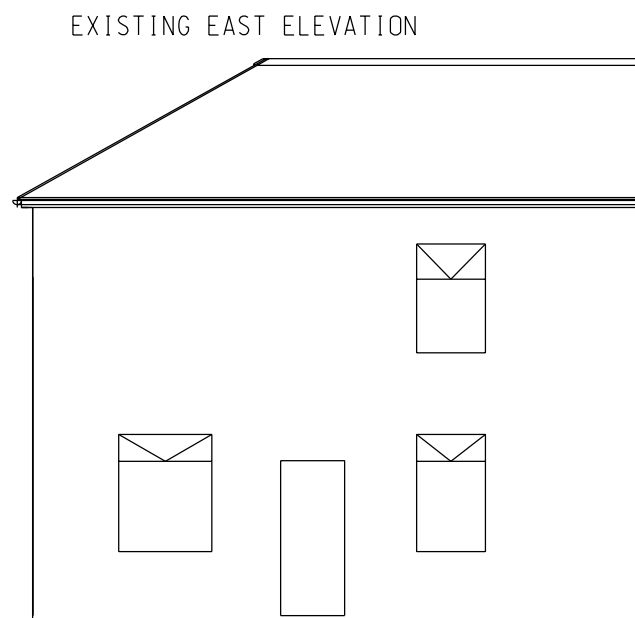
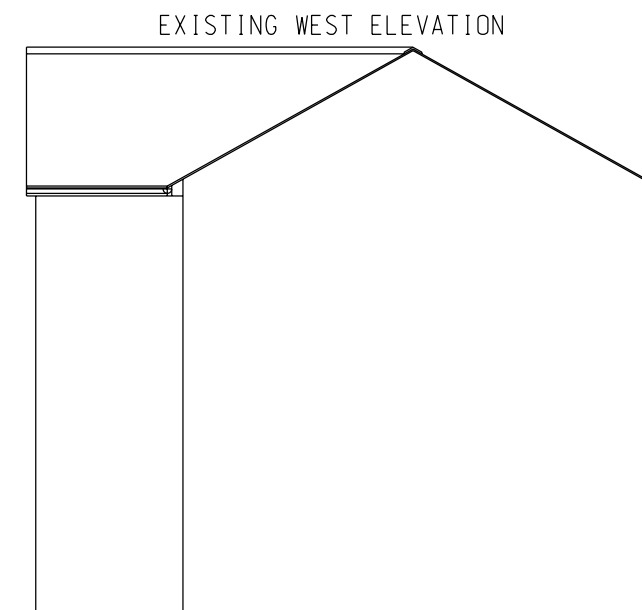
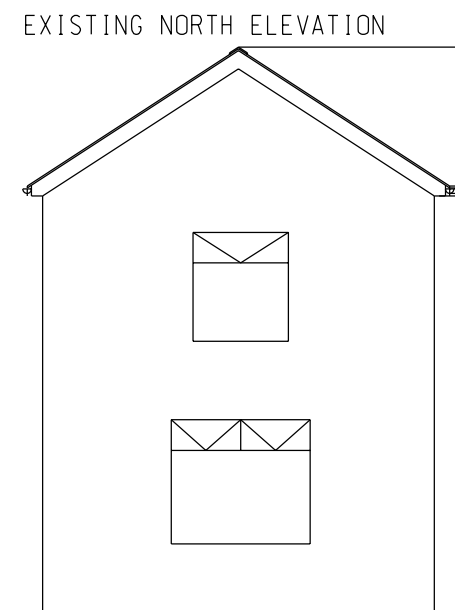


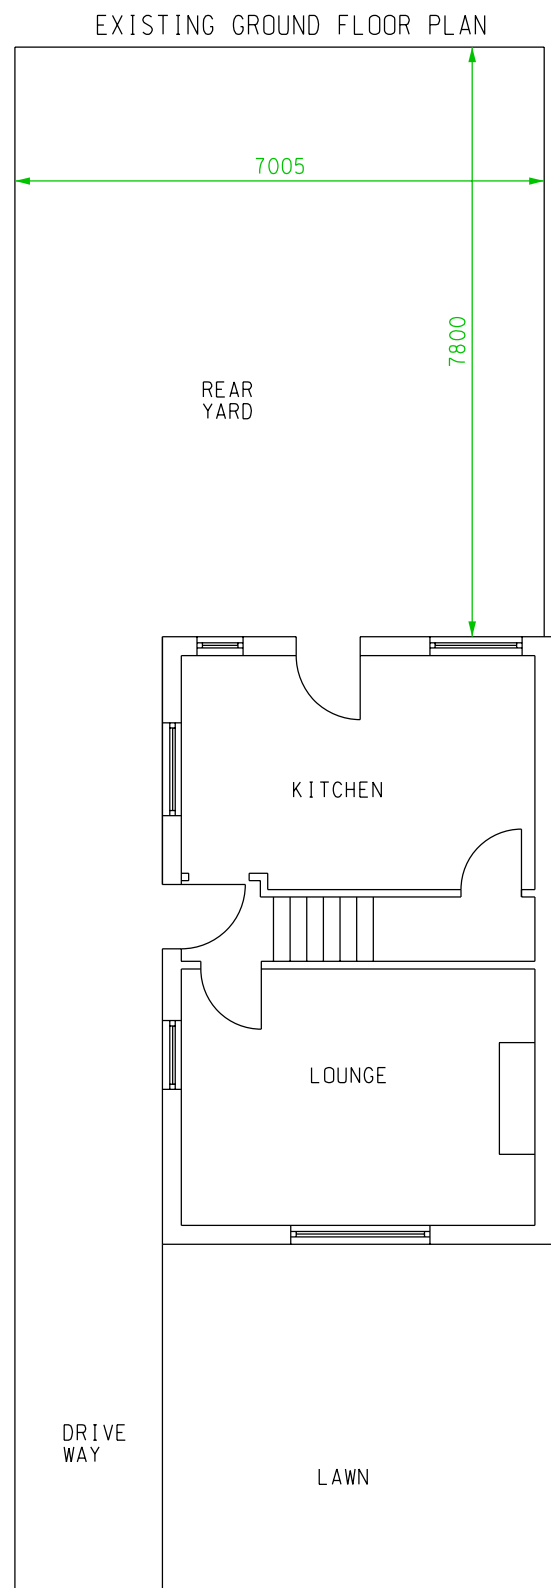

EXISTING PLAN AND ELEVATIONS	
44 CEDAR STREET, BURY, BL9 7QF	
FOR MR R A RAMZAN	
SCALE: 1:100 (A3)	ALL DIMENSIONS IN MM
DATE: 28-05-23	PP/RR/280523/1 Issue 1
PROPOSED SCHEME SHT 1	