


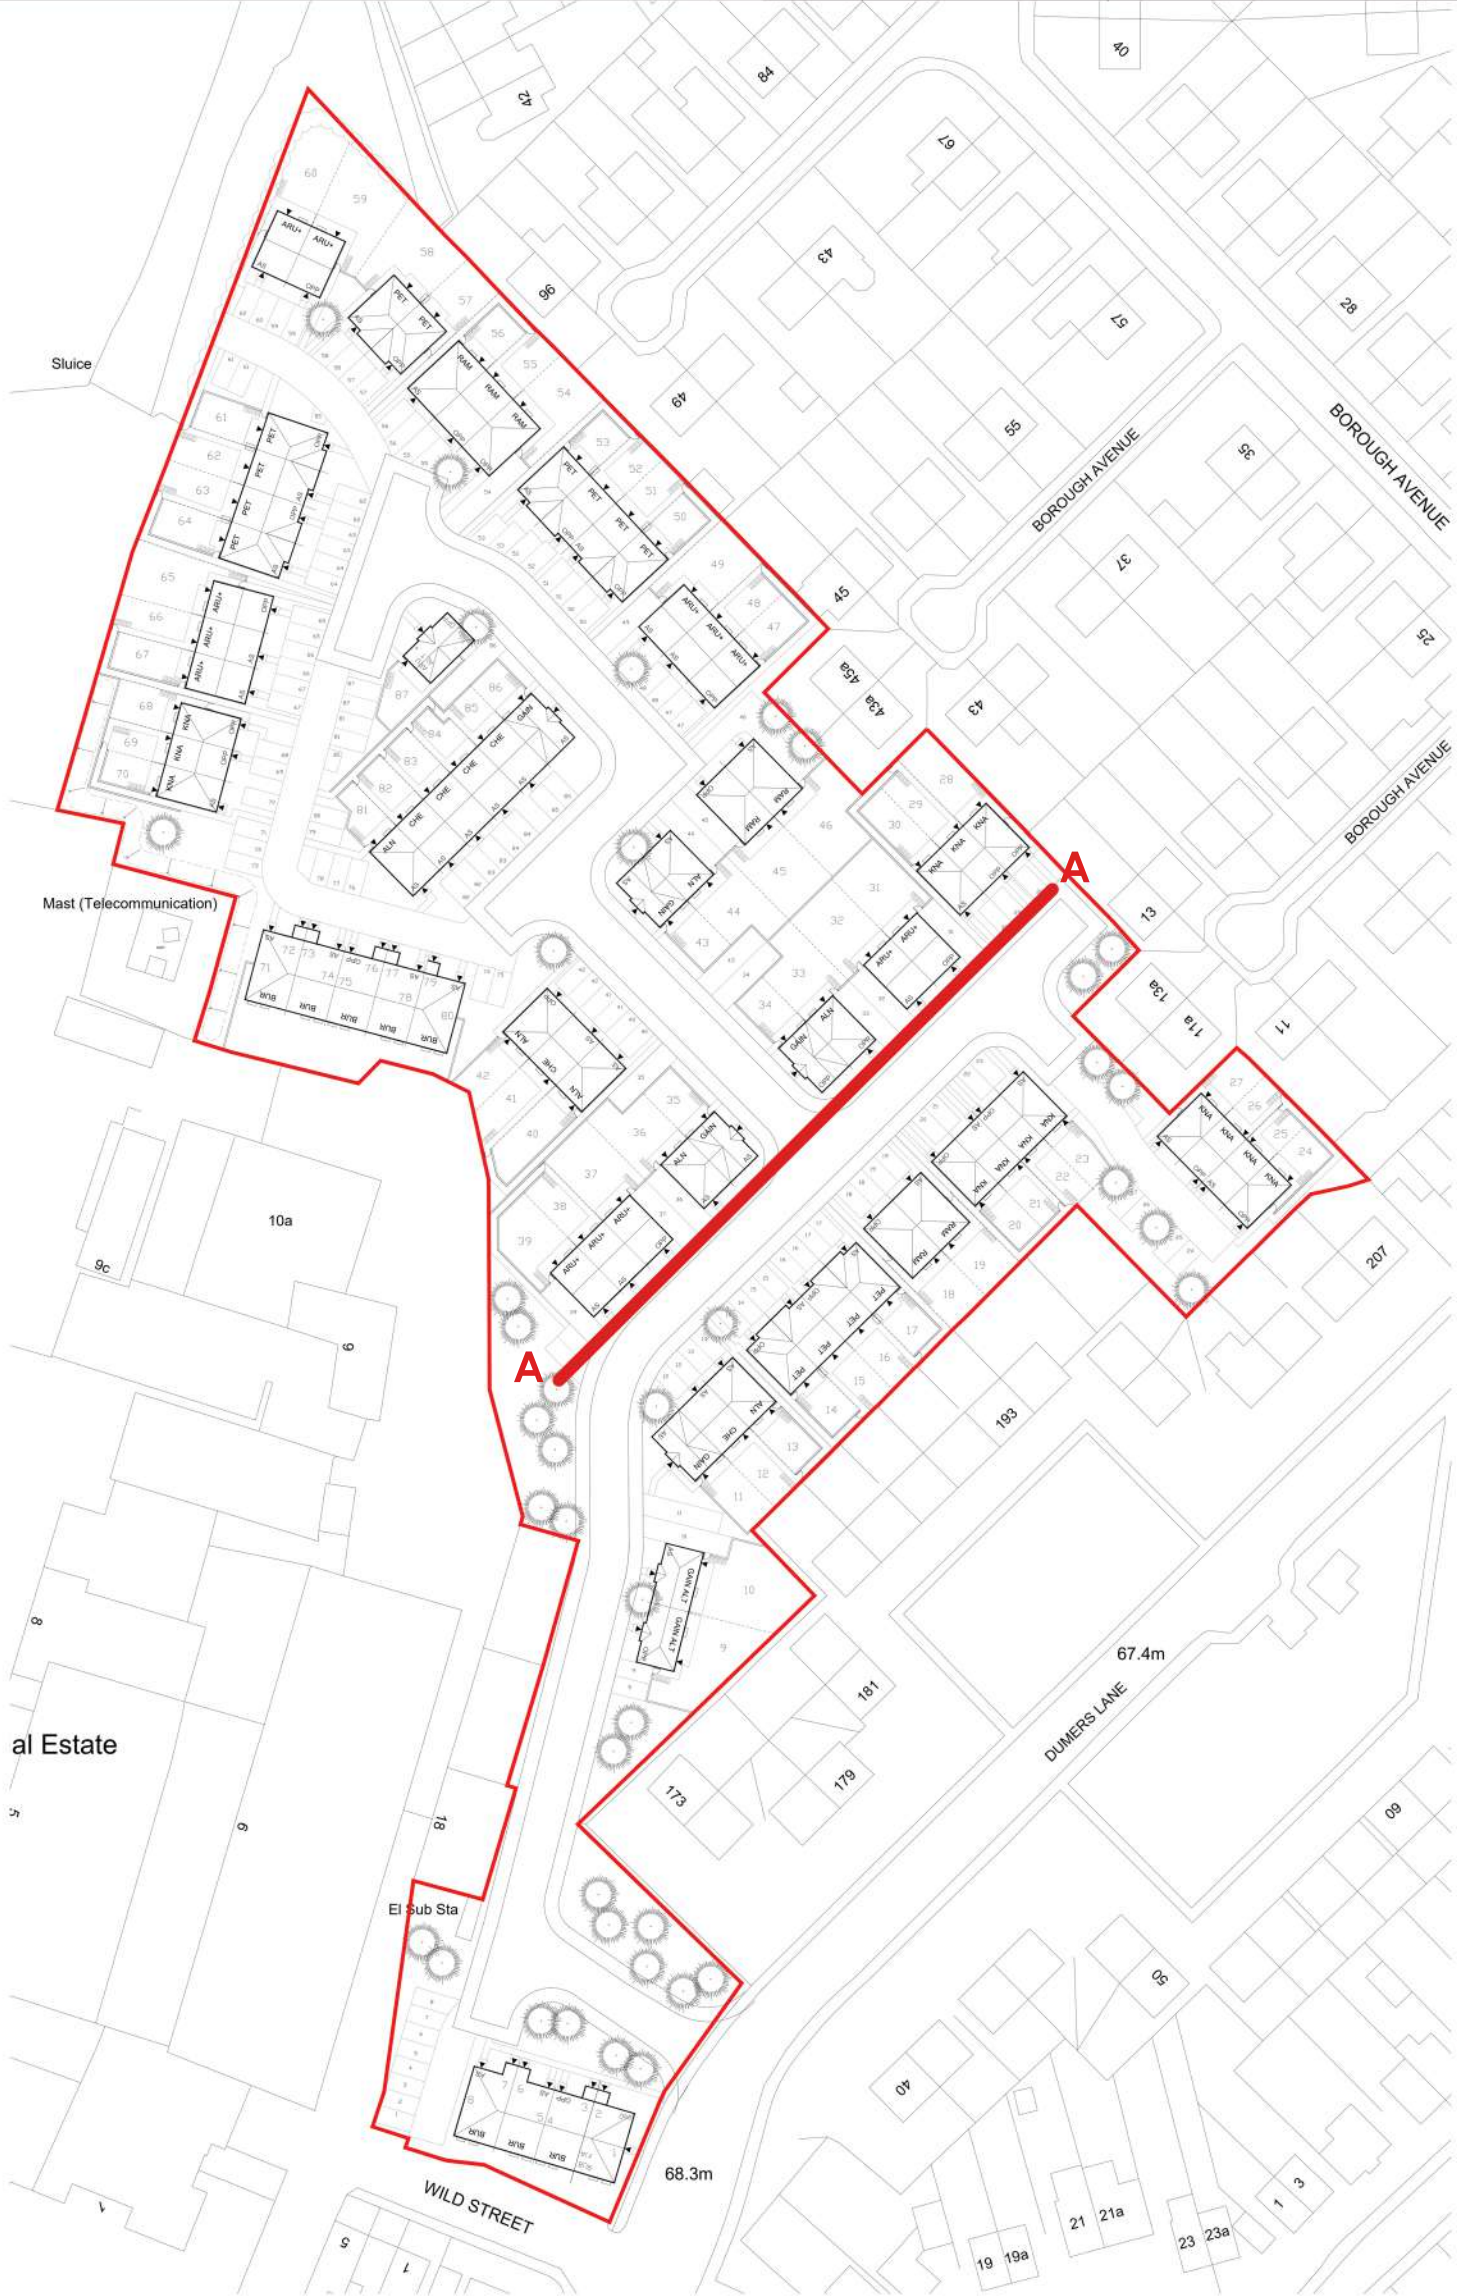

general notes:  
do not scale the drawing.  
all dimensions to be checked on site prior to commencement of work and any discrepancy shall be immediately reported and resolved prior to work commencing.  
this drawing is to be read in conjunction with all relevant drawings and specifications relating to the job whether or not indicated on the drawing.  
copyright reserved to westchurch homes ltd. and this drawing may not be used or reproduced without prior written consent.



| Rev.    | Date | By | Description |
|---------|------|----|-------------|
| Client: |      |    |             |

Project:  
BEALEY INDUSTRIAL ESTATE

Drawing Title:  
STREET\_SCENES

Drawn: KLW  
Job No: 1025  
Checked: #  
Scale: NTS  
Drawing No: SS01

Date: SEP\_24  
Rev: #