


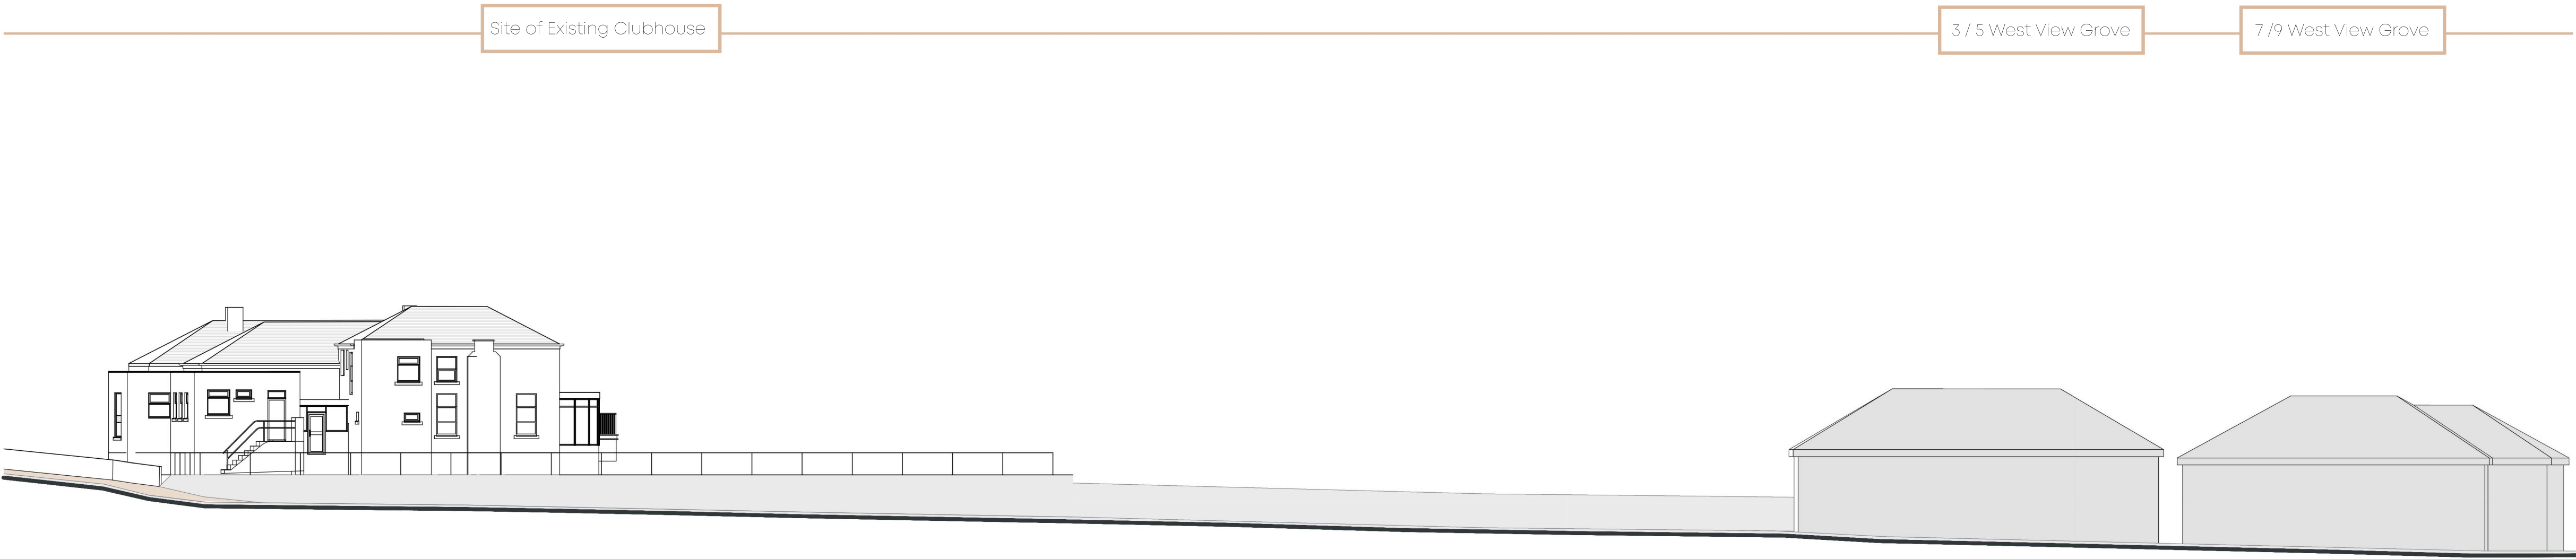


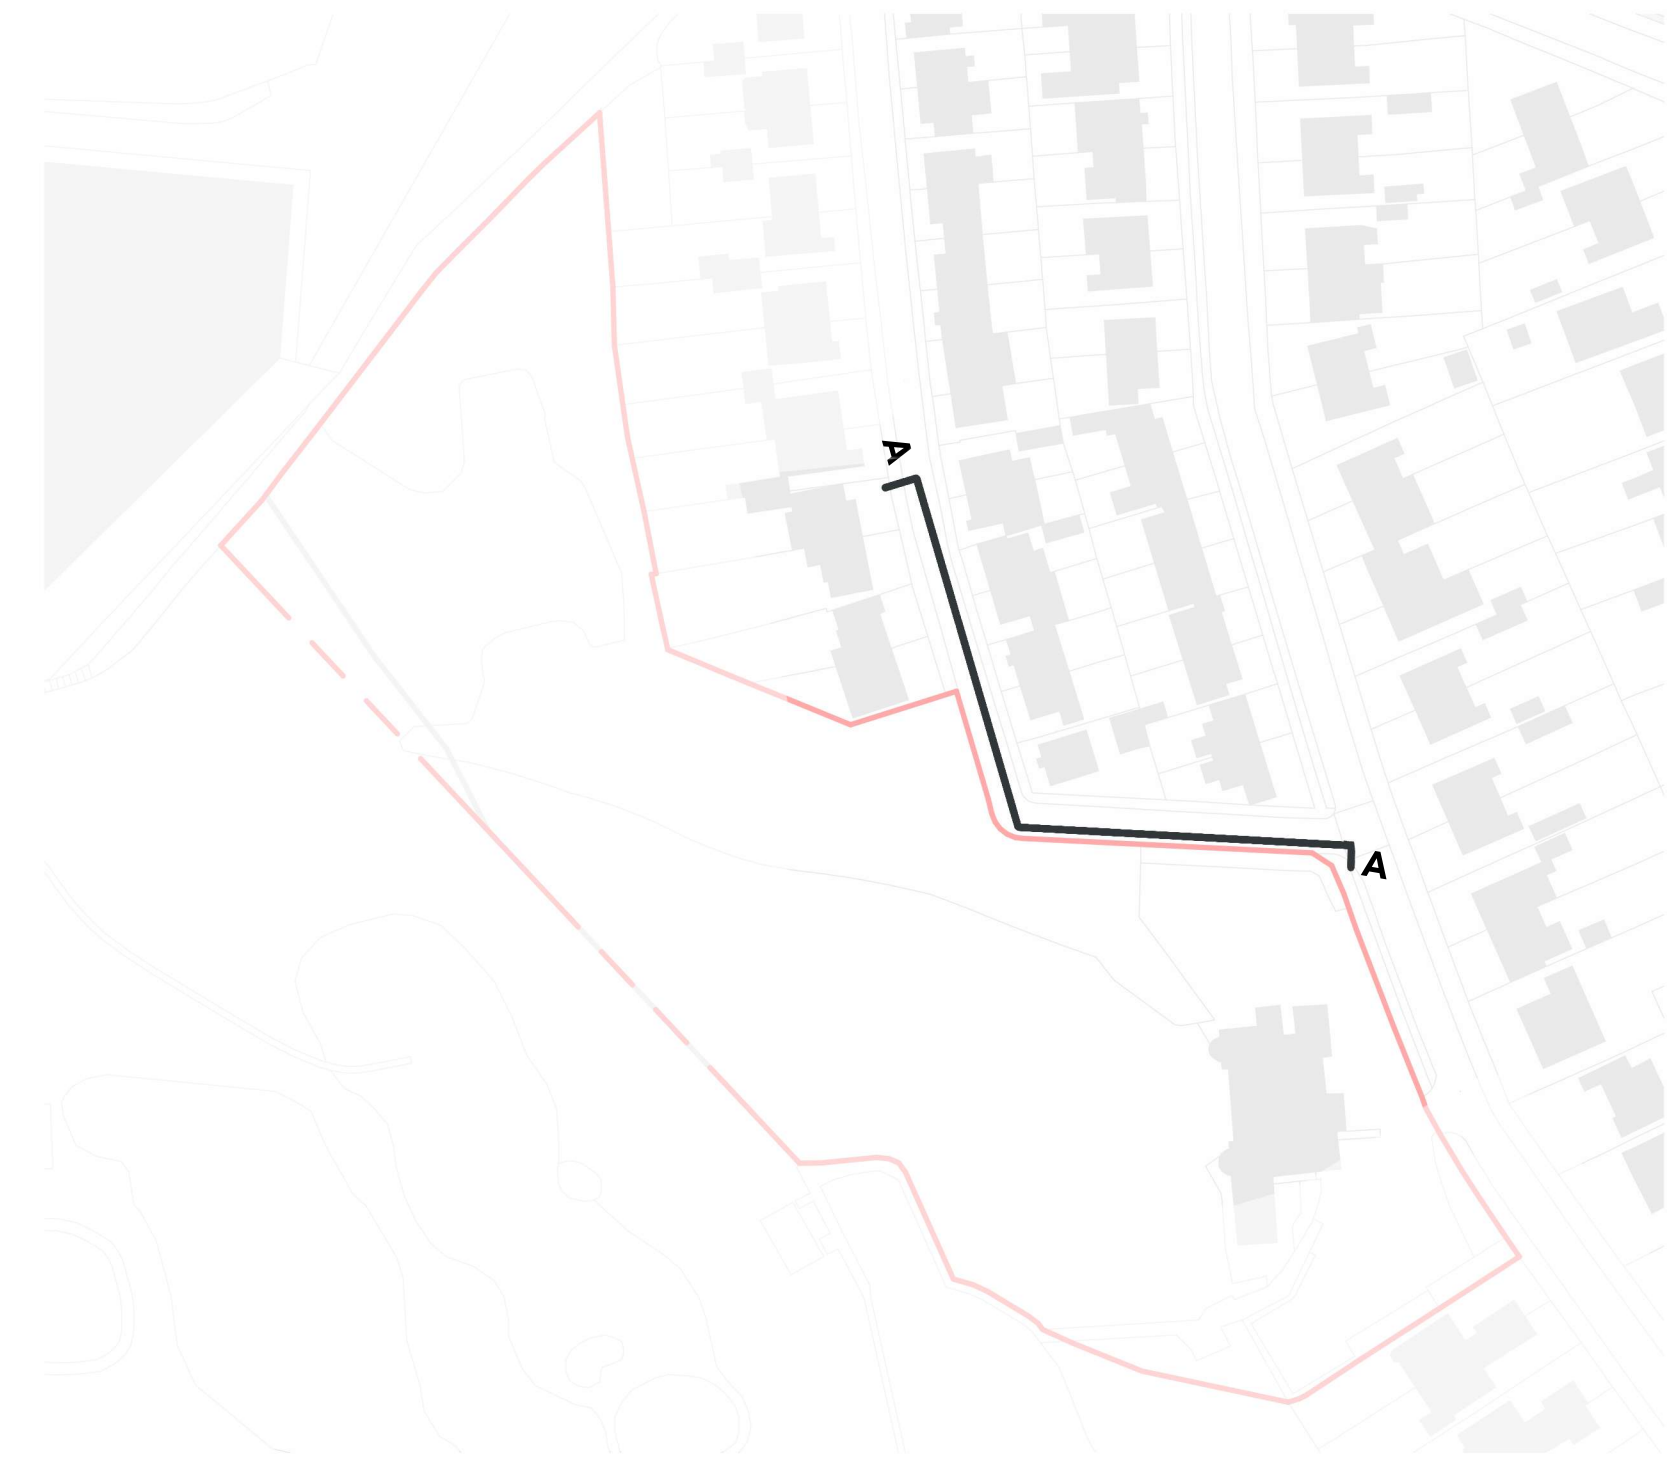

West View Grove Street Scene A-A Existing
Scale: 1 : 200

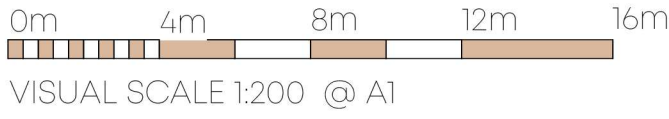

Site A Key Plan Street Scene A-A Existing
Scale: 1 : 1250

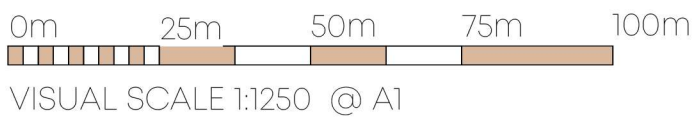

CLIENT:
Westshield Ltd.

PROJECT:
Proposed Residential Development
Ashbourne Grove, Stand Golf Club,
Whitefield, M45 7NL

DRAWING NUMBER:
23036-PJA-01-ZZ-DR-A-1411

DRAWING TITLE:
West View Grove Illustrative Street
Scene A-A Existing

STATUS:

PLANNING

SCALE:	DATE:	BY:	CHECKED:
As indicated@A1	10.12.25	CT	SH

PADDOCK
JOHNSON

Studio 2, The Lyceum,
Bath Street, Port Sunlight,
Merseyside, CH62 4UJ
0151 643 1234
admin@paddockjohnson.com
www.paddockjohnson.com
Paddock Johnson Partnership
Limited. Registered in England
and Wales. No. 06684275