




Ashbourne Grove Street Scene B-B Existing
Scale: 1:200

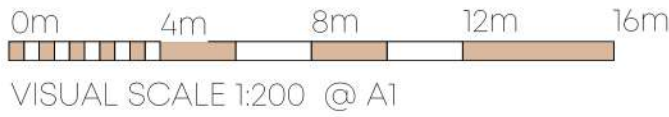

Site A Key Plan Street Scene B-B Existing
Scale: 1:1250



CLIENT:
Westshield Ltd.

PROJECT:
Proposed Residential Development
Ashbourne Grove, Stand Golf Club,
Whitefield, M45 7NL

DRAWING NUMBER:
23036-PJA-01-ZZ-DR-A-1413

DRAWING TITLE:
Ashbourne Grove Illustrative Street
Scene B-B Existing

STATUS:

PLANNING

SCALE:DATE:BY:CHECKED:
As indicated@A110.12.25CTSH

PADDOCK
JOHNSON

Studio 2, The Lyceum,
Bath Street, Port Sunlight,
Merseyside, CH62 4UJ
0151 643 1234
admin@paddockjohnson.com
www.paddockjohnson.com
Paddock Johnson Partnership
Limited. Registered in England
and Wales. No. 06684275