



DO NOT SCALE : IF IN DOUBT ASK!

THIS DRAWING REMAINS THE PROPERTY OF
Mcvey Buildings Systems Ltd
AND SHOULD NOT BE COPIED OR ITS CONTENTS
DIVULGED WITHOUT PRIOR CONSENT

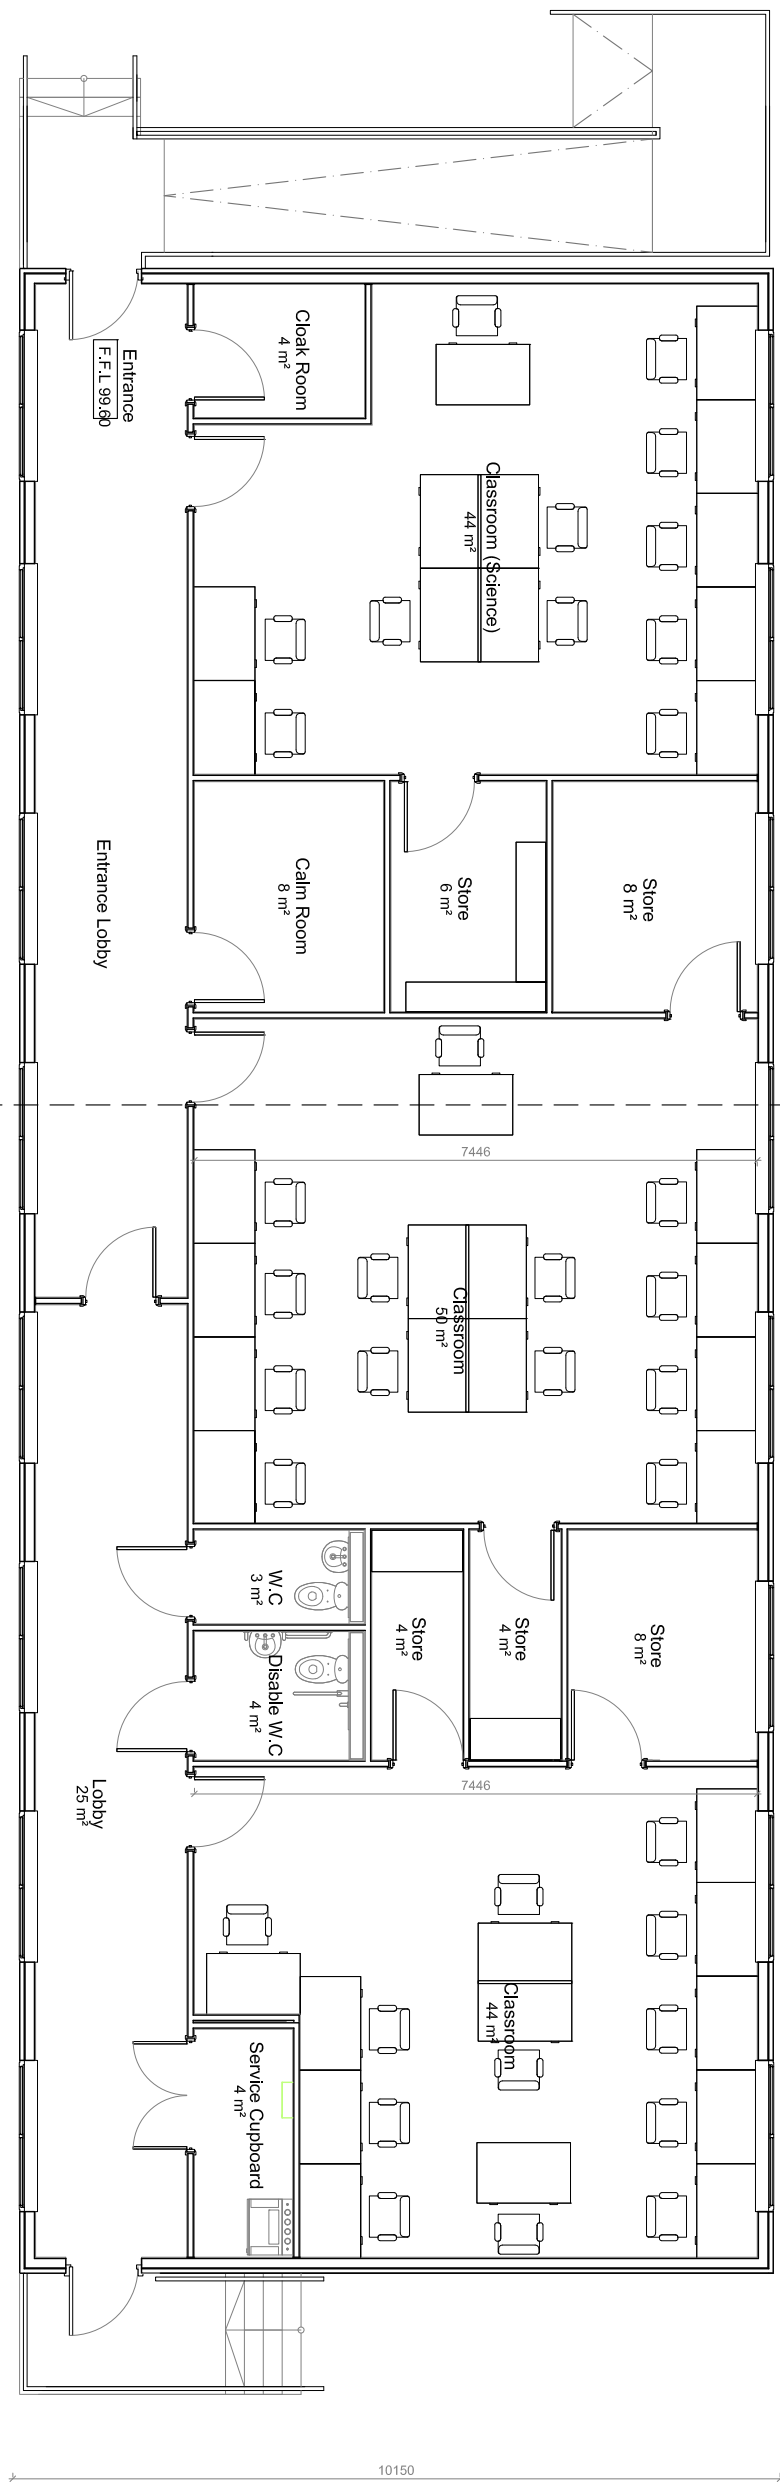


PLAN

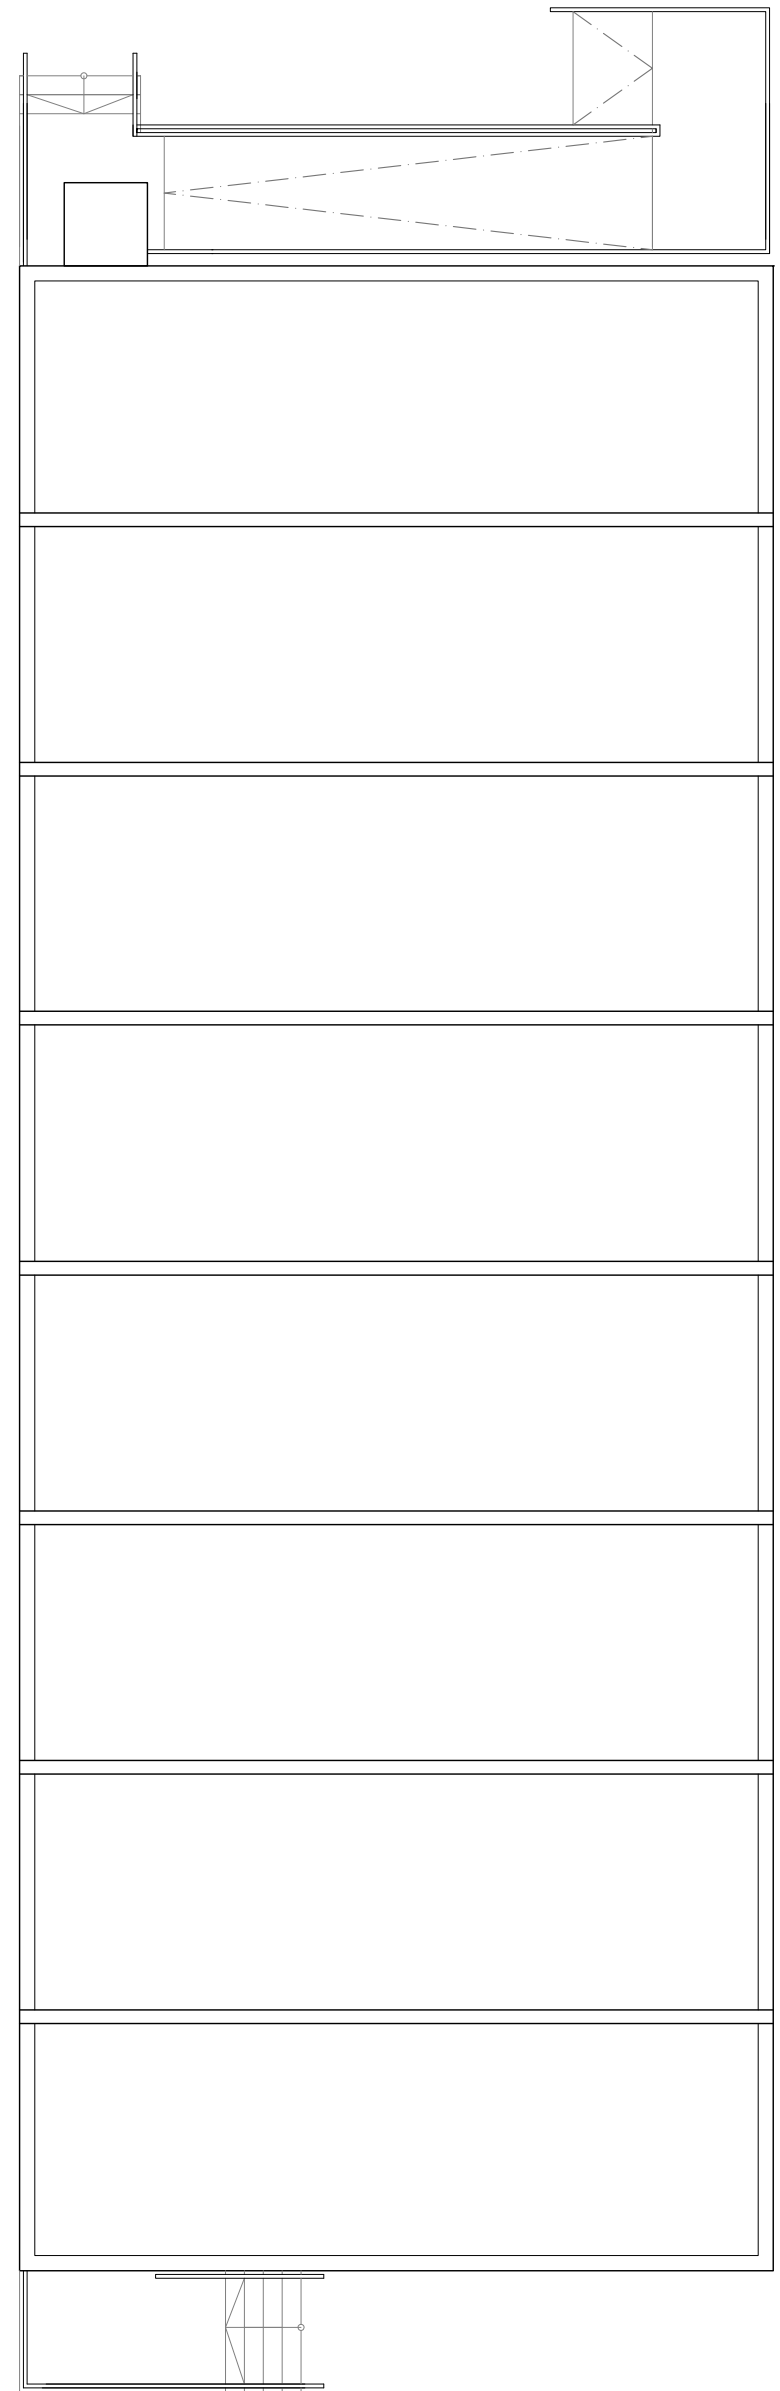


ROOF PLAN


MATERIAL PALETTE:
WALLS + ROOF: to be COMPOSITE PANELS
DOORS: to be PPC ALUMINIUM
WINDOWS: to be uPVC
BIN STORE: to be 3M HIGH PALADIN FENCE

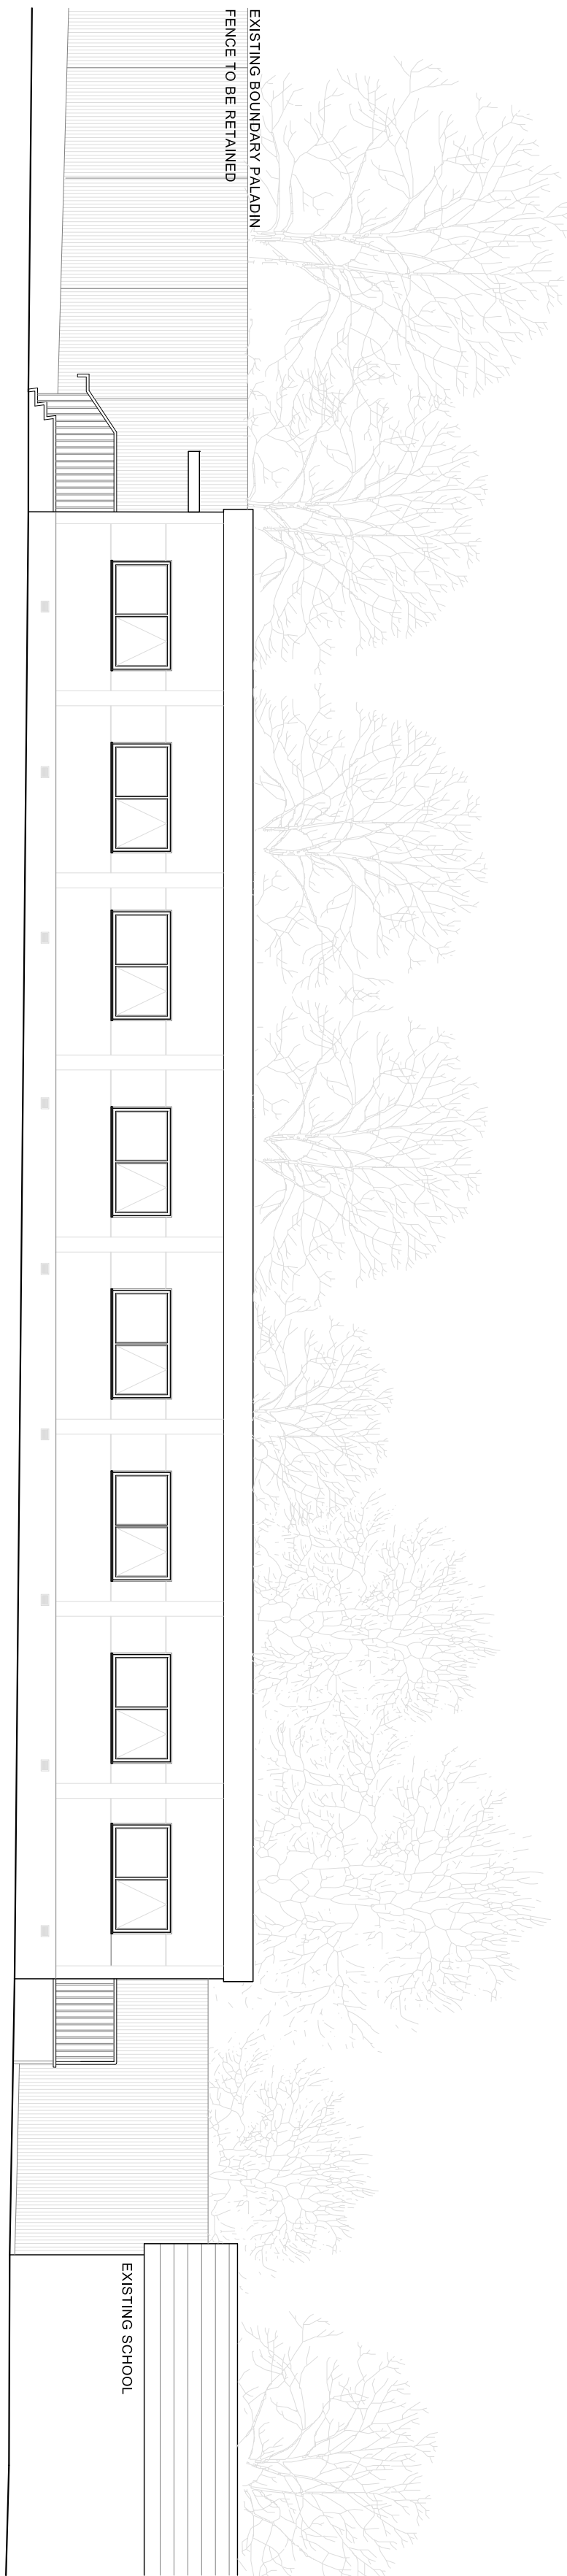


WEST ELEVATION

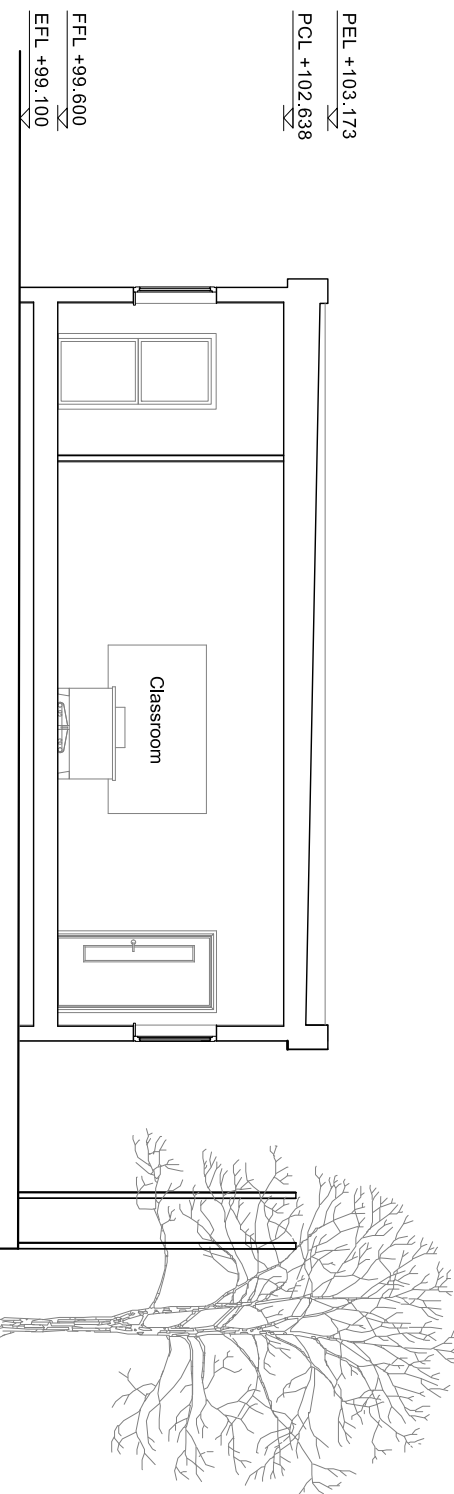


SECTION A-A

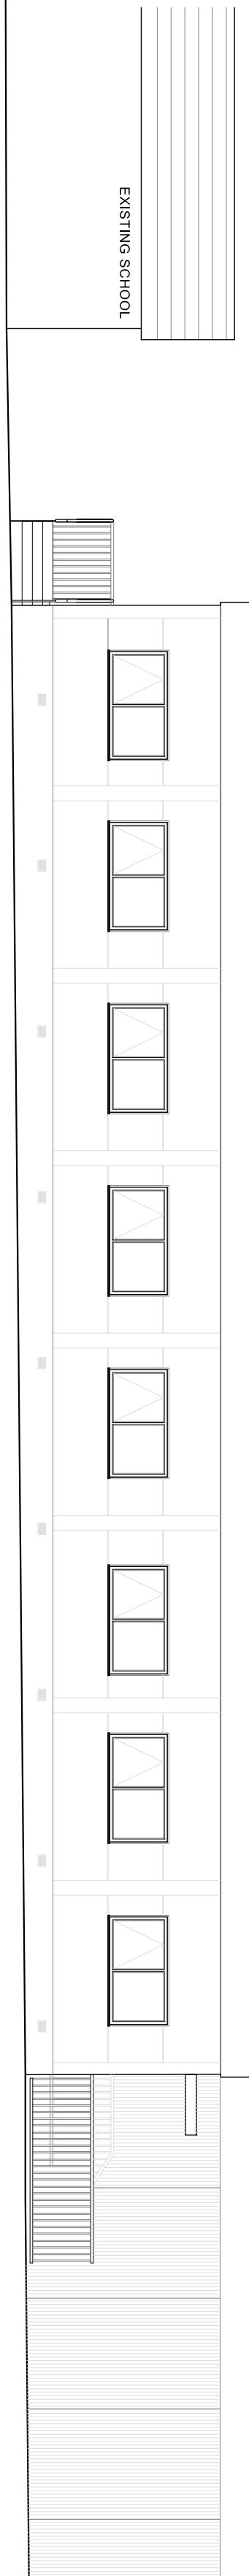


EAST ELEVATION

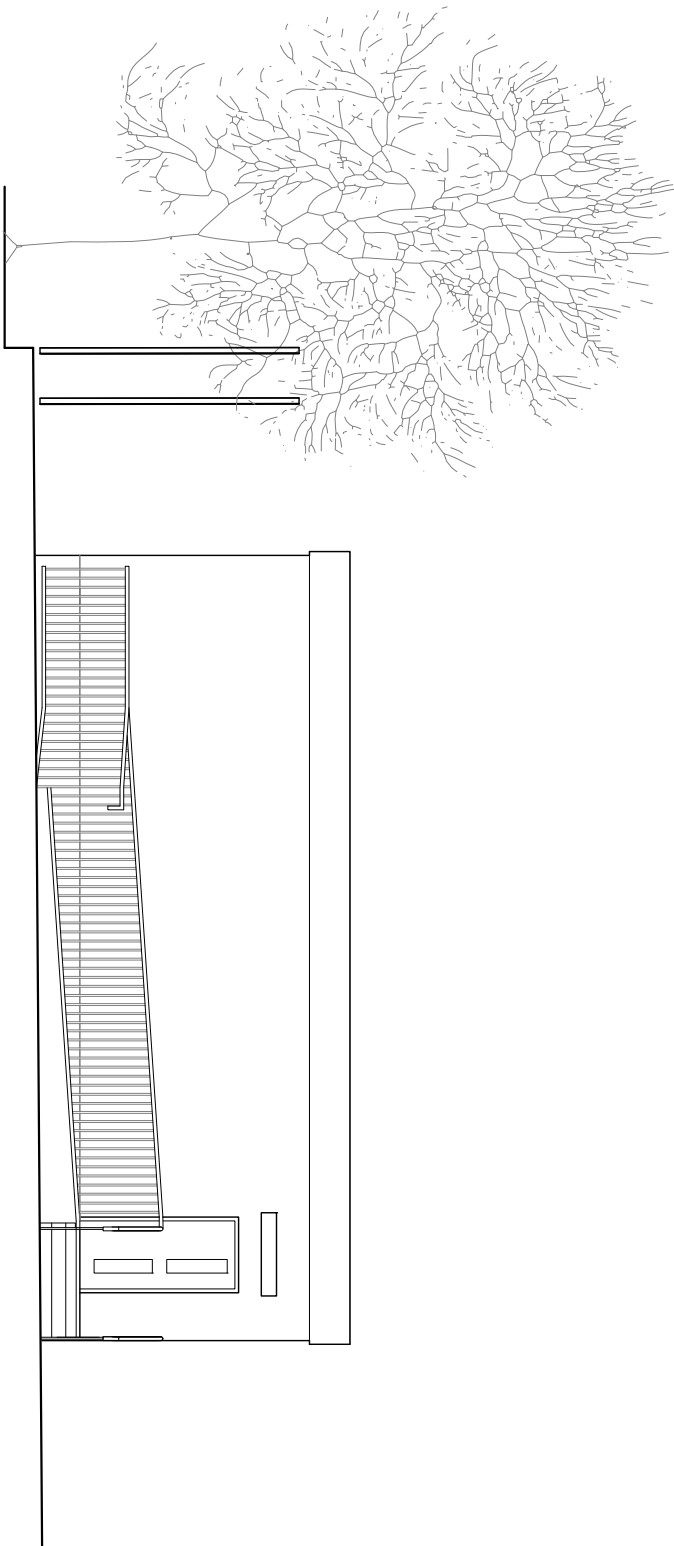

NORTH ELEVATION

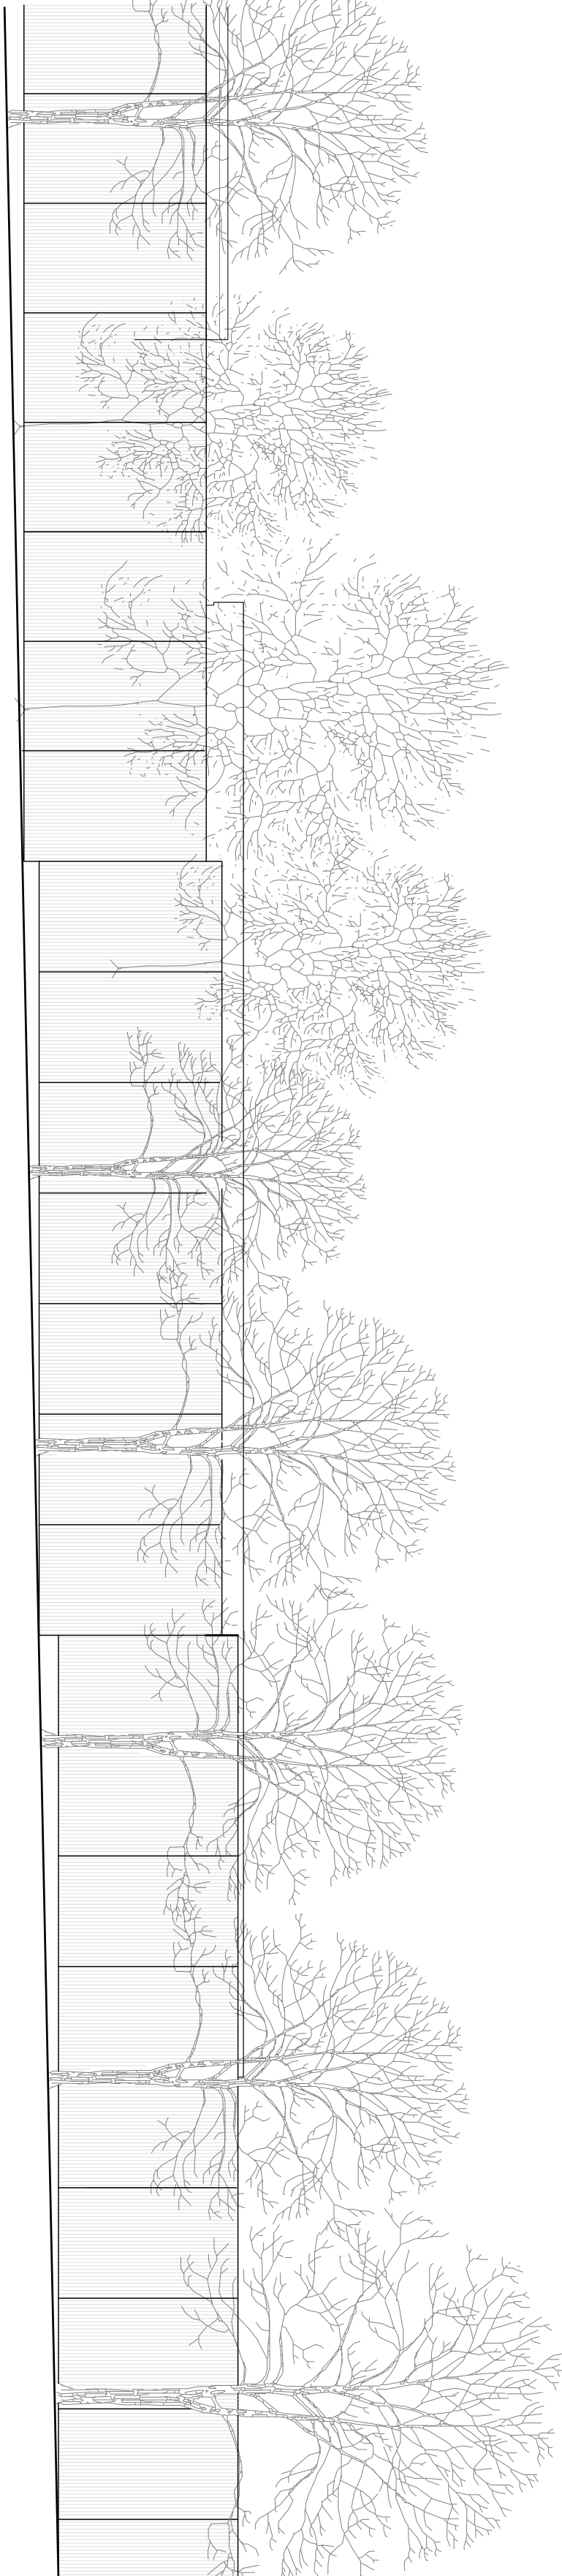


CONTEXTUAL ELEVATION FROM CHESTNUT AVENUE

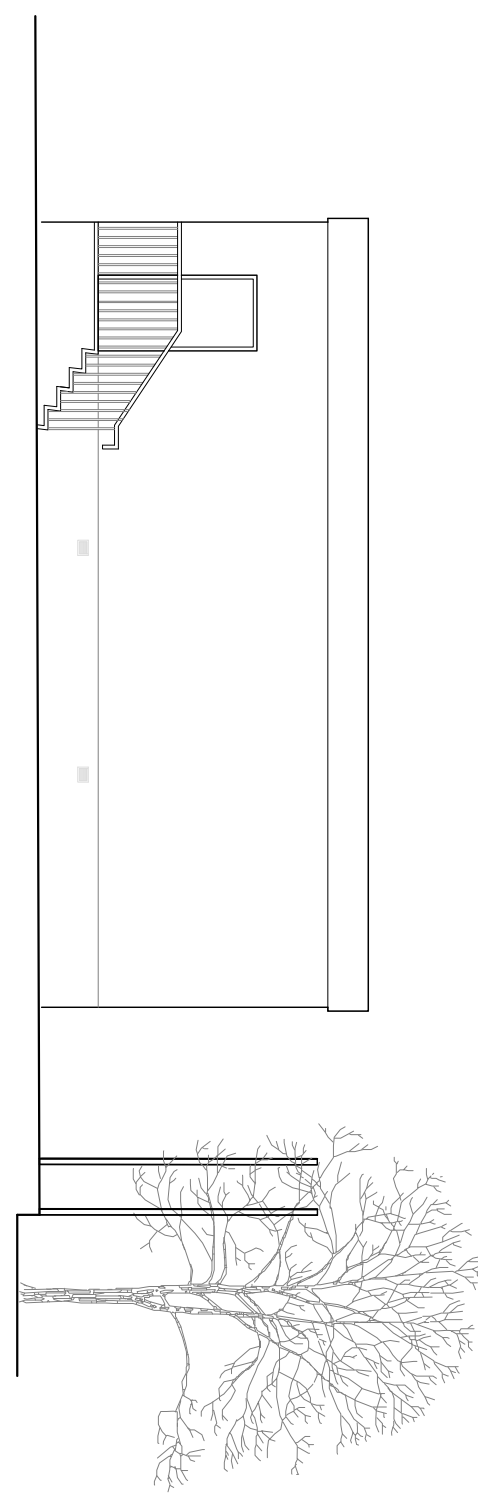


SOUTH ELEVATION

PFL +3.000


BIN STORE

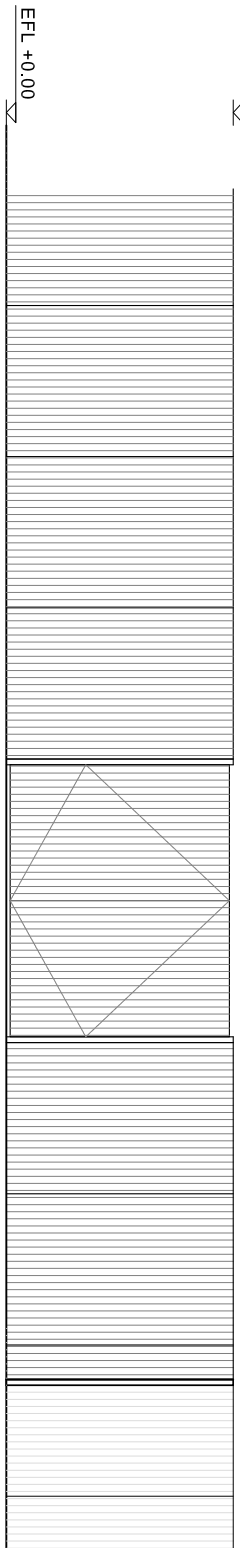


WEST ELEVATION

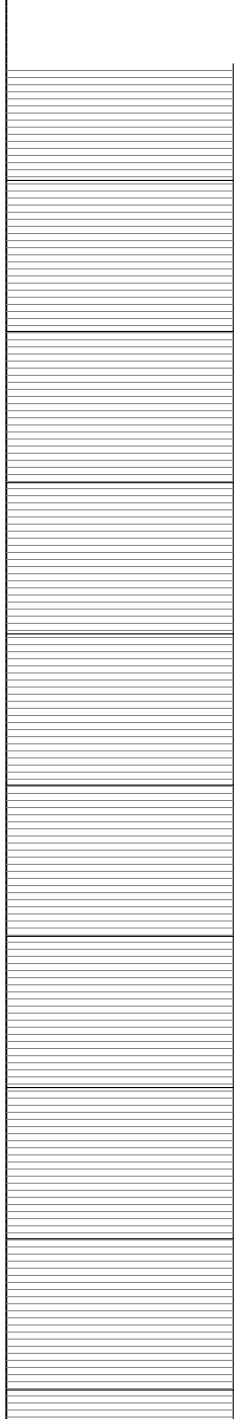

EAST ELEVATION

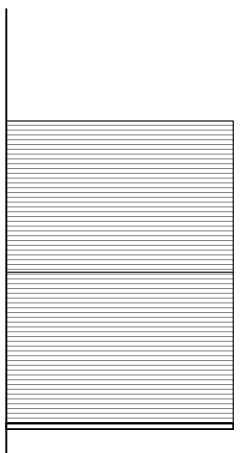

NORTH ELEVATION

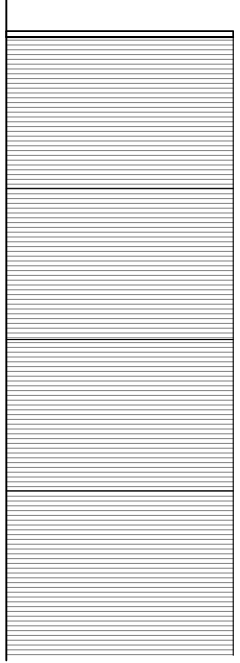

SOUTH ELEVATION

[illegible]

Drawing status: **PLANNING**

GM 05/07/24

Scale:	1:100 @ A1	Approved:	XX
--------	------------	-----------	----

Drawing status: **PLANNING**

P. McVey  **BUILDING
SYSTEMS**

3 Creagh Business Park
Creagh,
Toomebridge,
BT4 1JF
email: info@pmcveybuildingsystems.com
www.pmcveybuildingsystems.com Tel: 028 7941 8670