


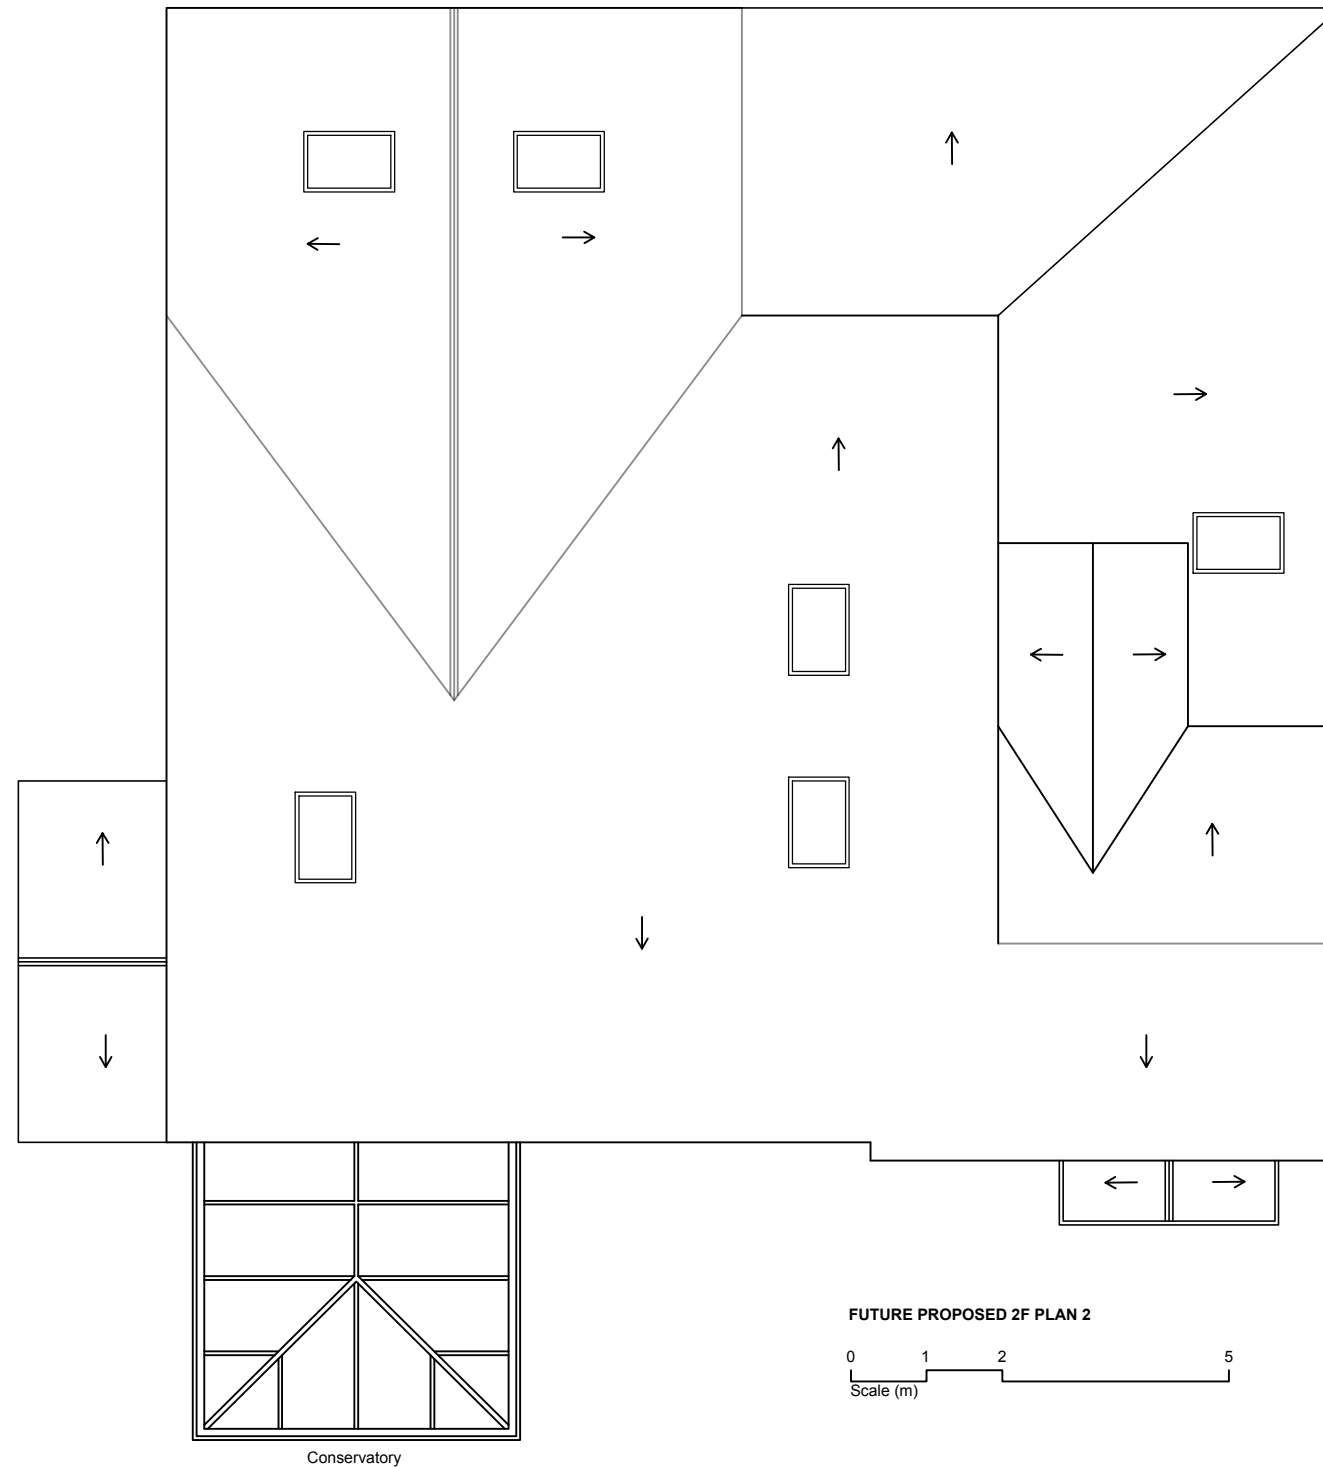

General Notes

No.	Revision/Issue	Date

Firm Name and Address



Mason and Marlowe

Mason and Marlowe Ltd.
Project Managers and Quantity Surveyors

5 Picadilly Place
Manchester, M1 3BR

Project Name and Address

46 Sergeants Lane
Whitefield, Manchester
M45 7TS

Project

Date
21/11/2022

Scale
1/100

Sheet

A3